
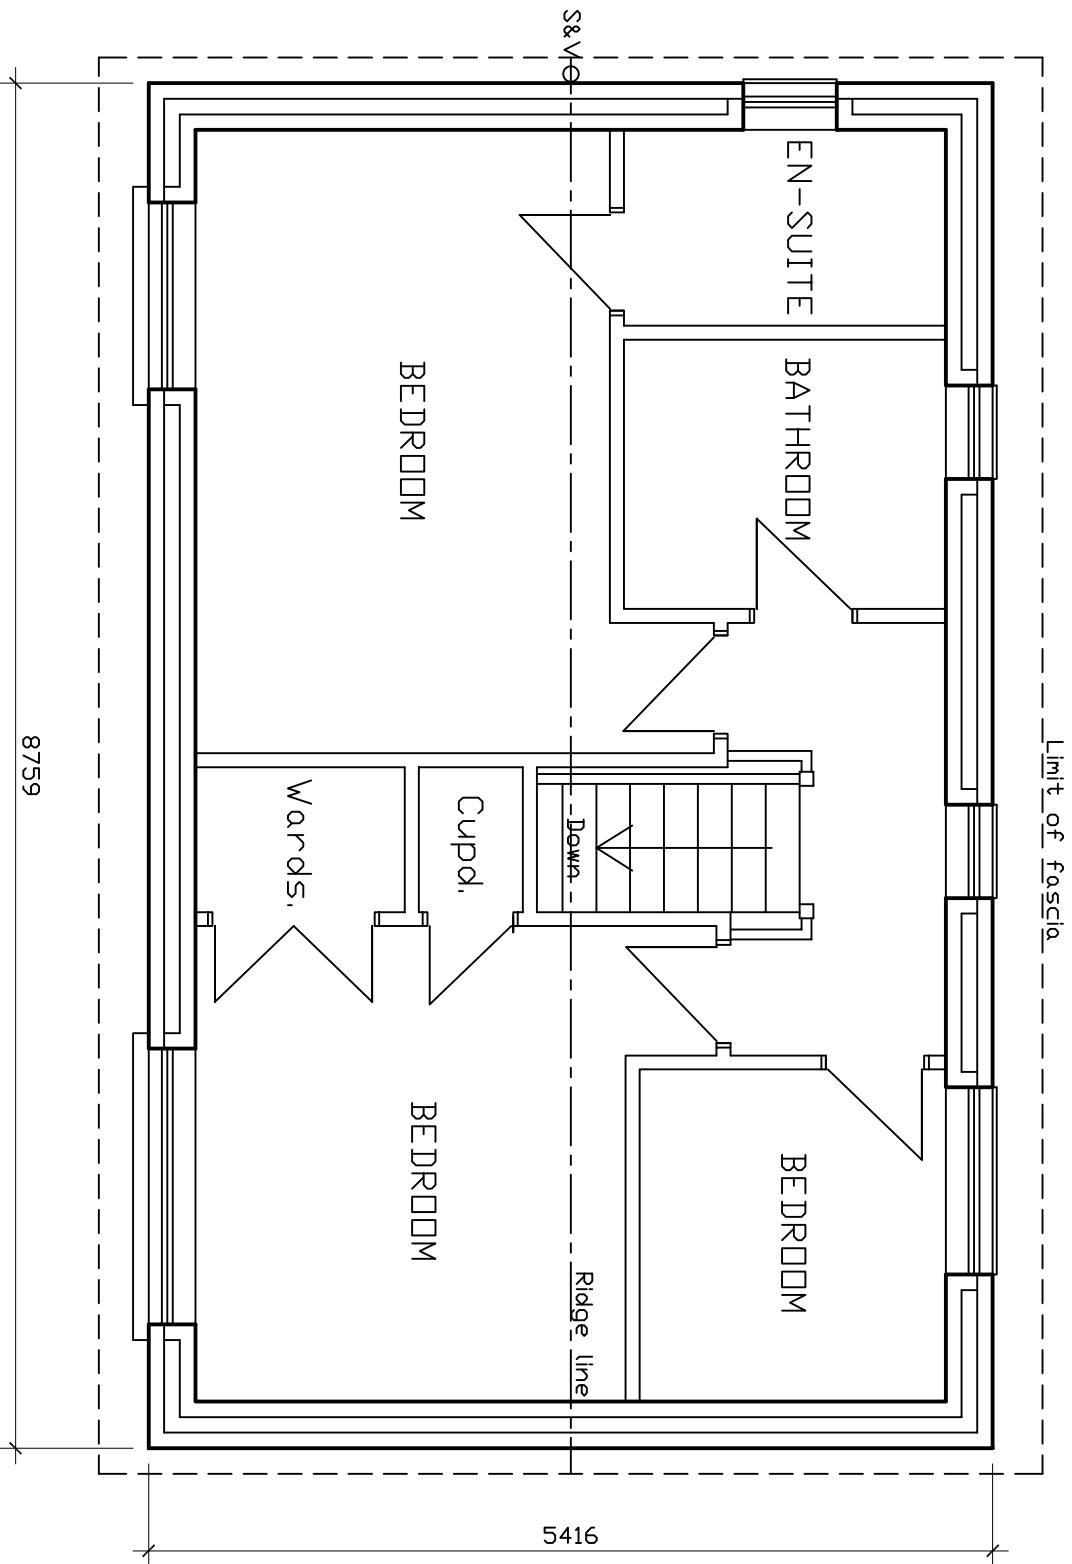


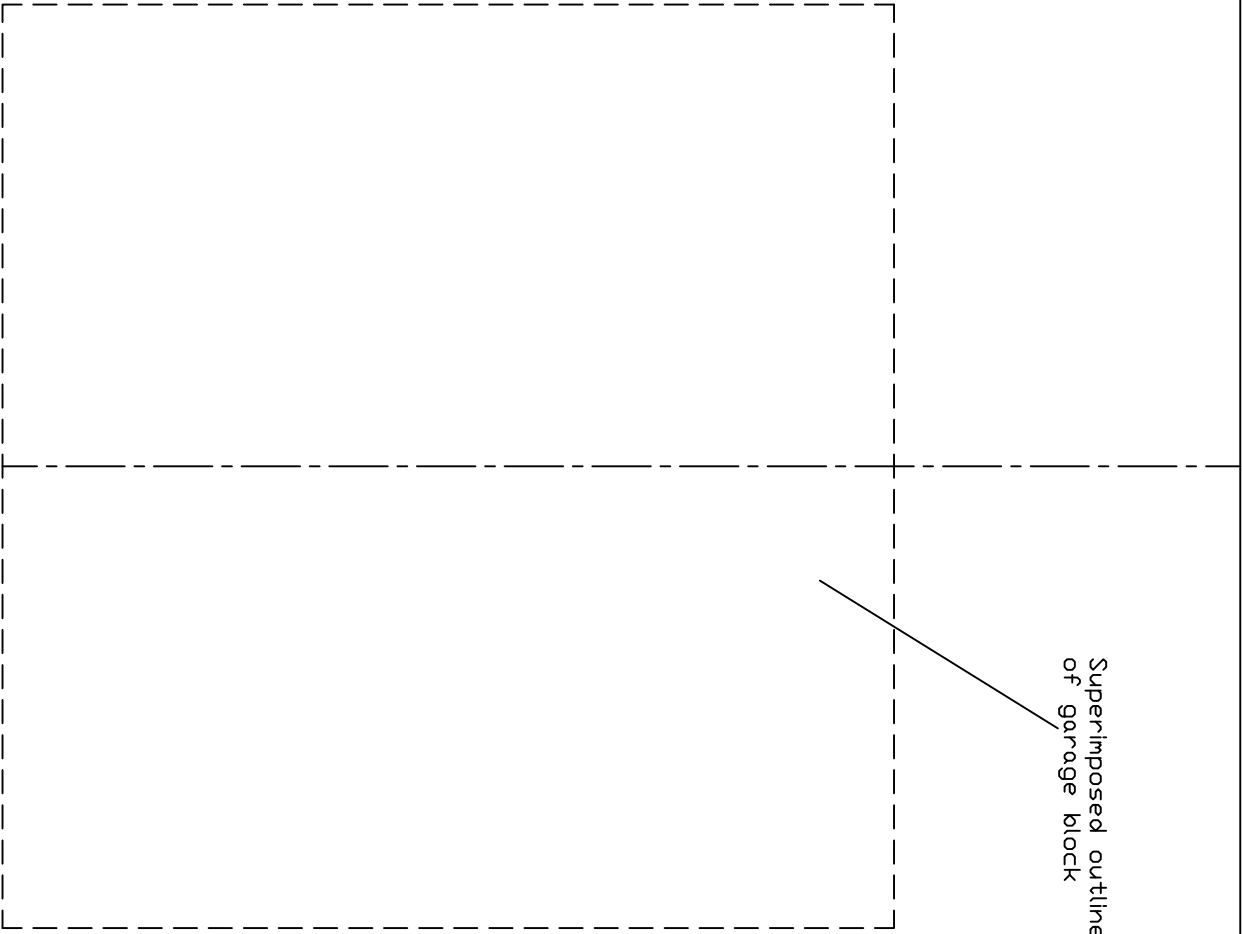

FIRST FLOOR PLAN

PROJECT

PROPOSED IMPROVEMENTS/ALTERATIONS
II, ANTHONY HILL COURT,
PENTREBACH,
MERTHYR TYDFIL.

DRAWING FIRST FLOOR PLAN

SCALE 1:50 DATE JUNE 2021

DRAWN RE DRG.NO. 2

THIS DRAWING IS COPYRIGHT