


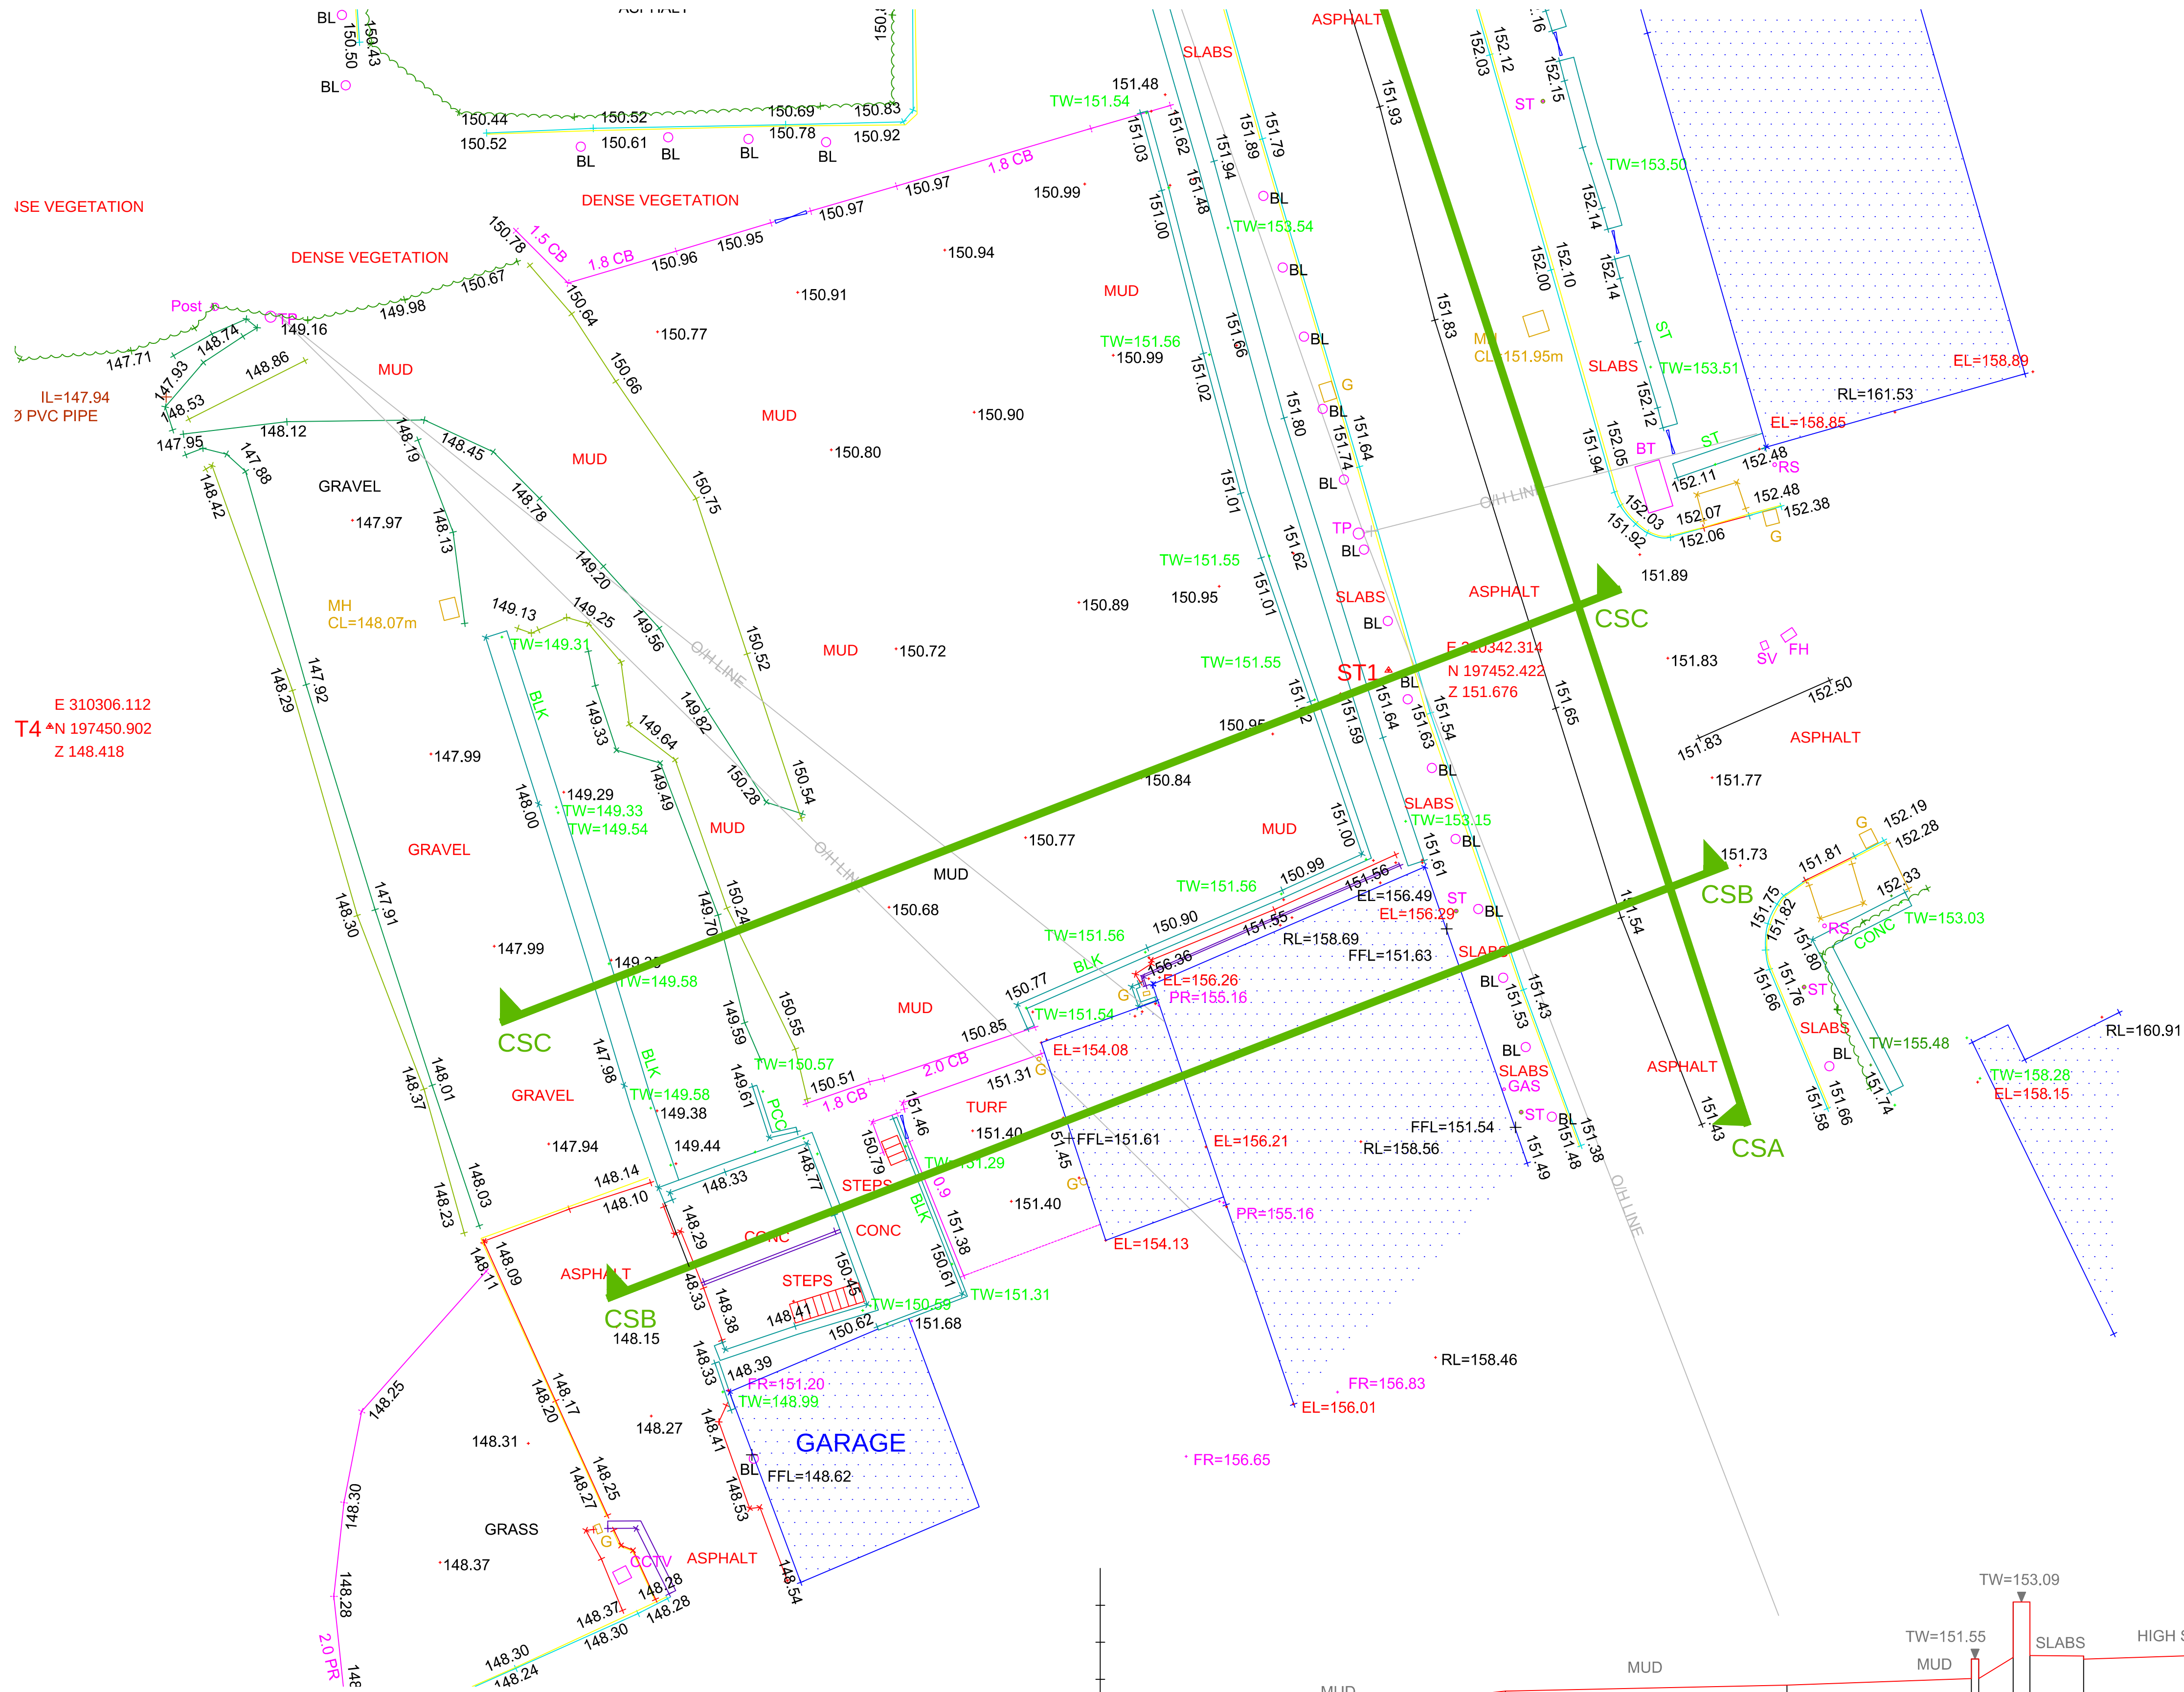

H. D. WILLIAMS Ltd.		
F.R.I.C.S.		
CHARTERED QUANTITY SURVEYOR MAINTFESURWR SIARTREDIG		
123, Trealew Road, Tonypandy, Mid Glam., CF40 2NP. Tel. (01443) 441078 Fax (01443) 434191 email: hdwilliams1@hotmail.co.uk		
Client	Mr S Richards	
Project	Proposed Erection of New Dwelling at Land Adjoining 48 Hug Street, Trelewis.	
Title	EXISTING SITE PLAN AND TYPICAL SECTION	
Date	June, 2023	Scale as noted at A1
Drawing Number	hdw/ph/sr 03	Job Ref. Revision
		the mark of property professionalism worldwide