
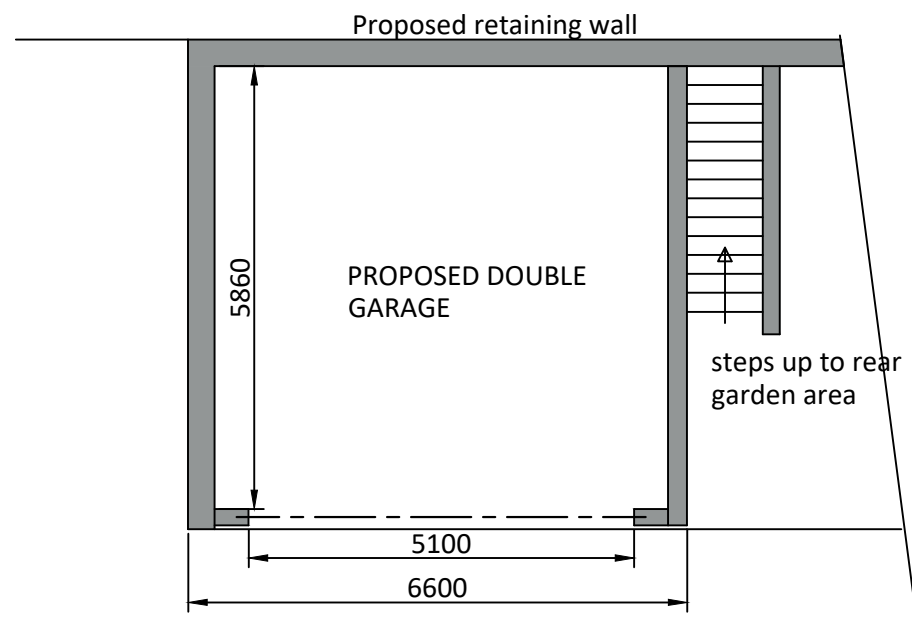
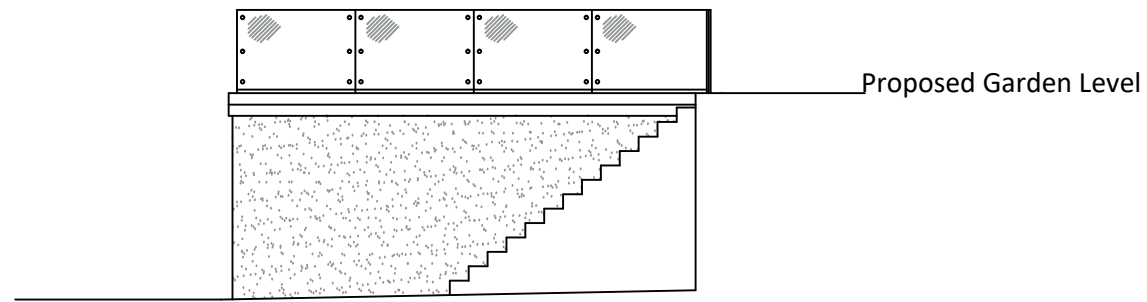
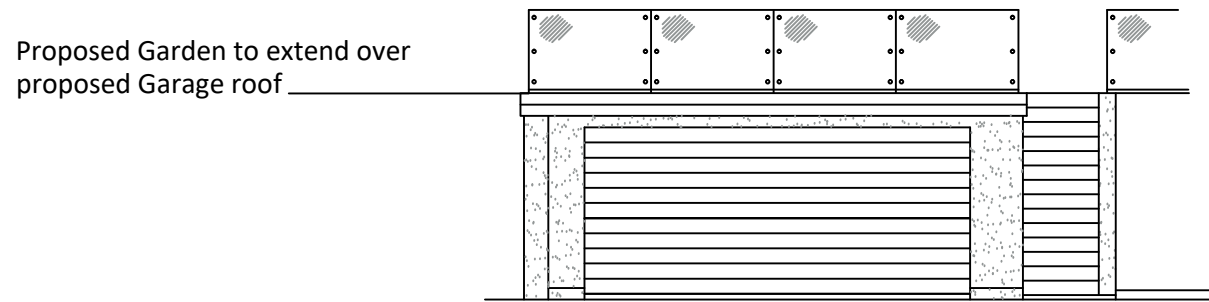
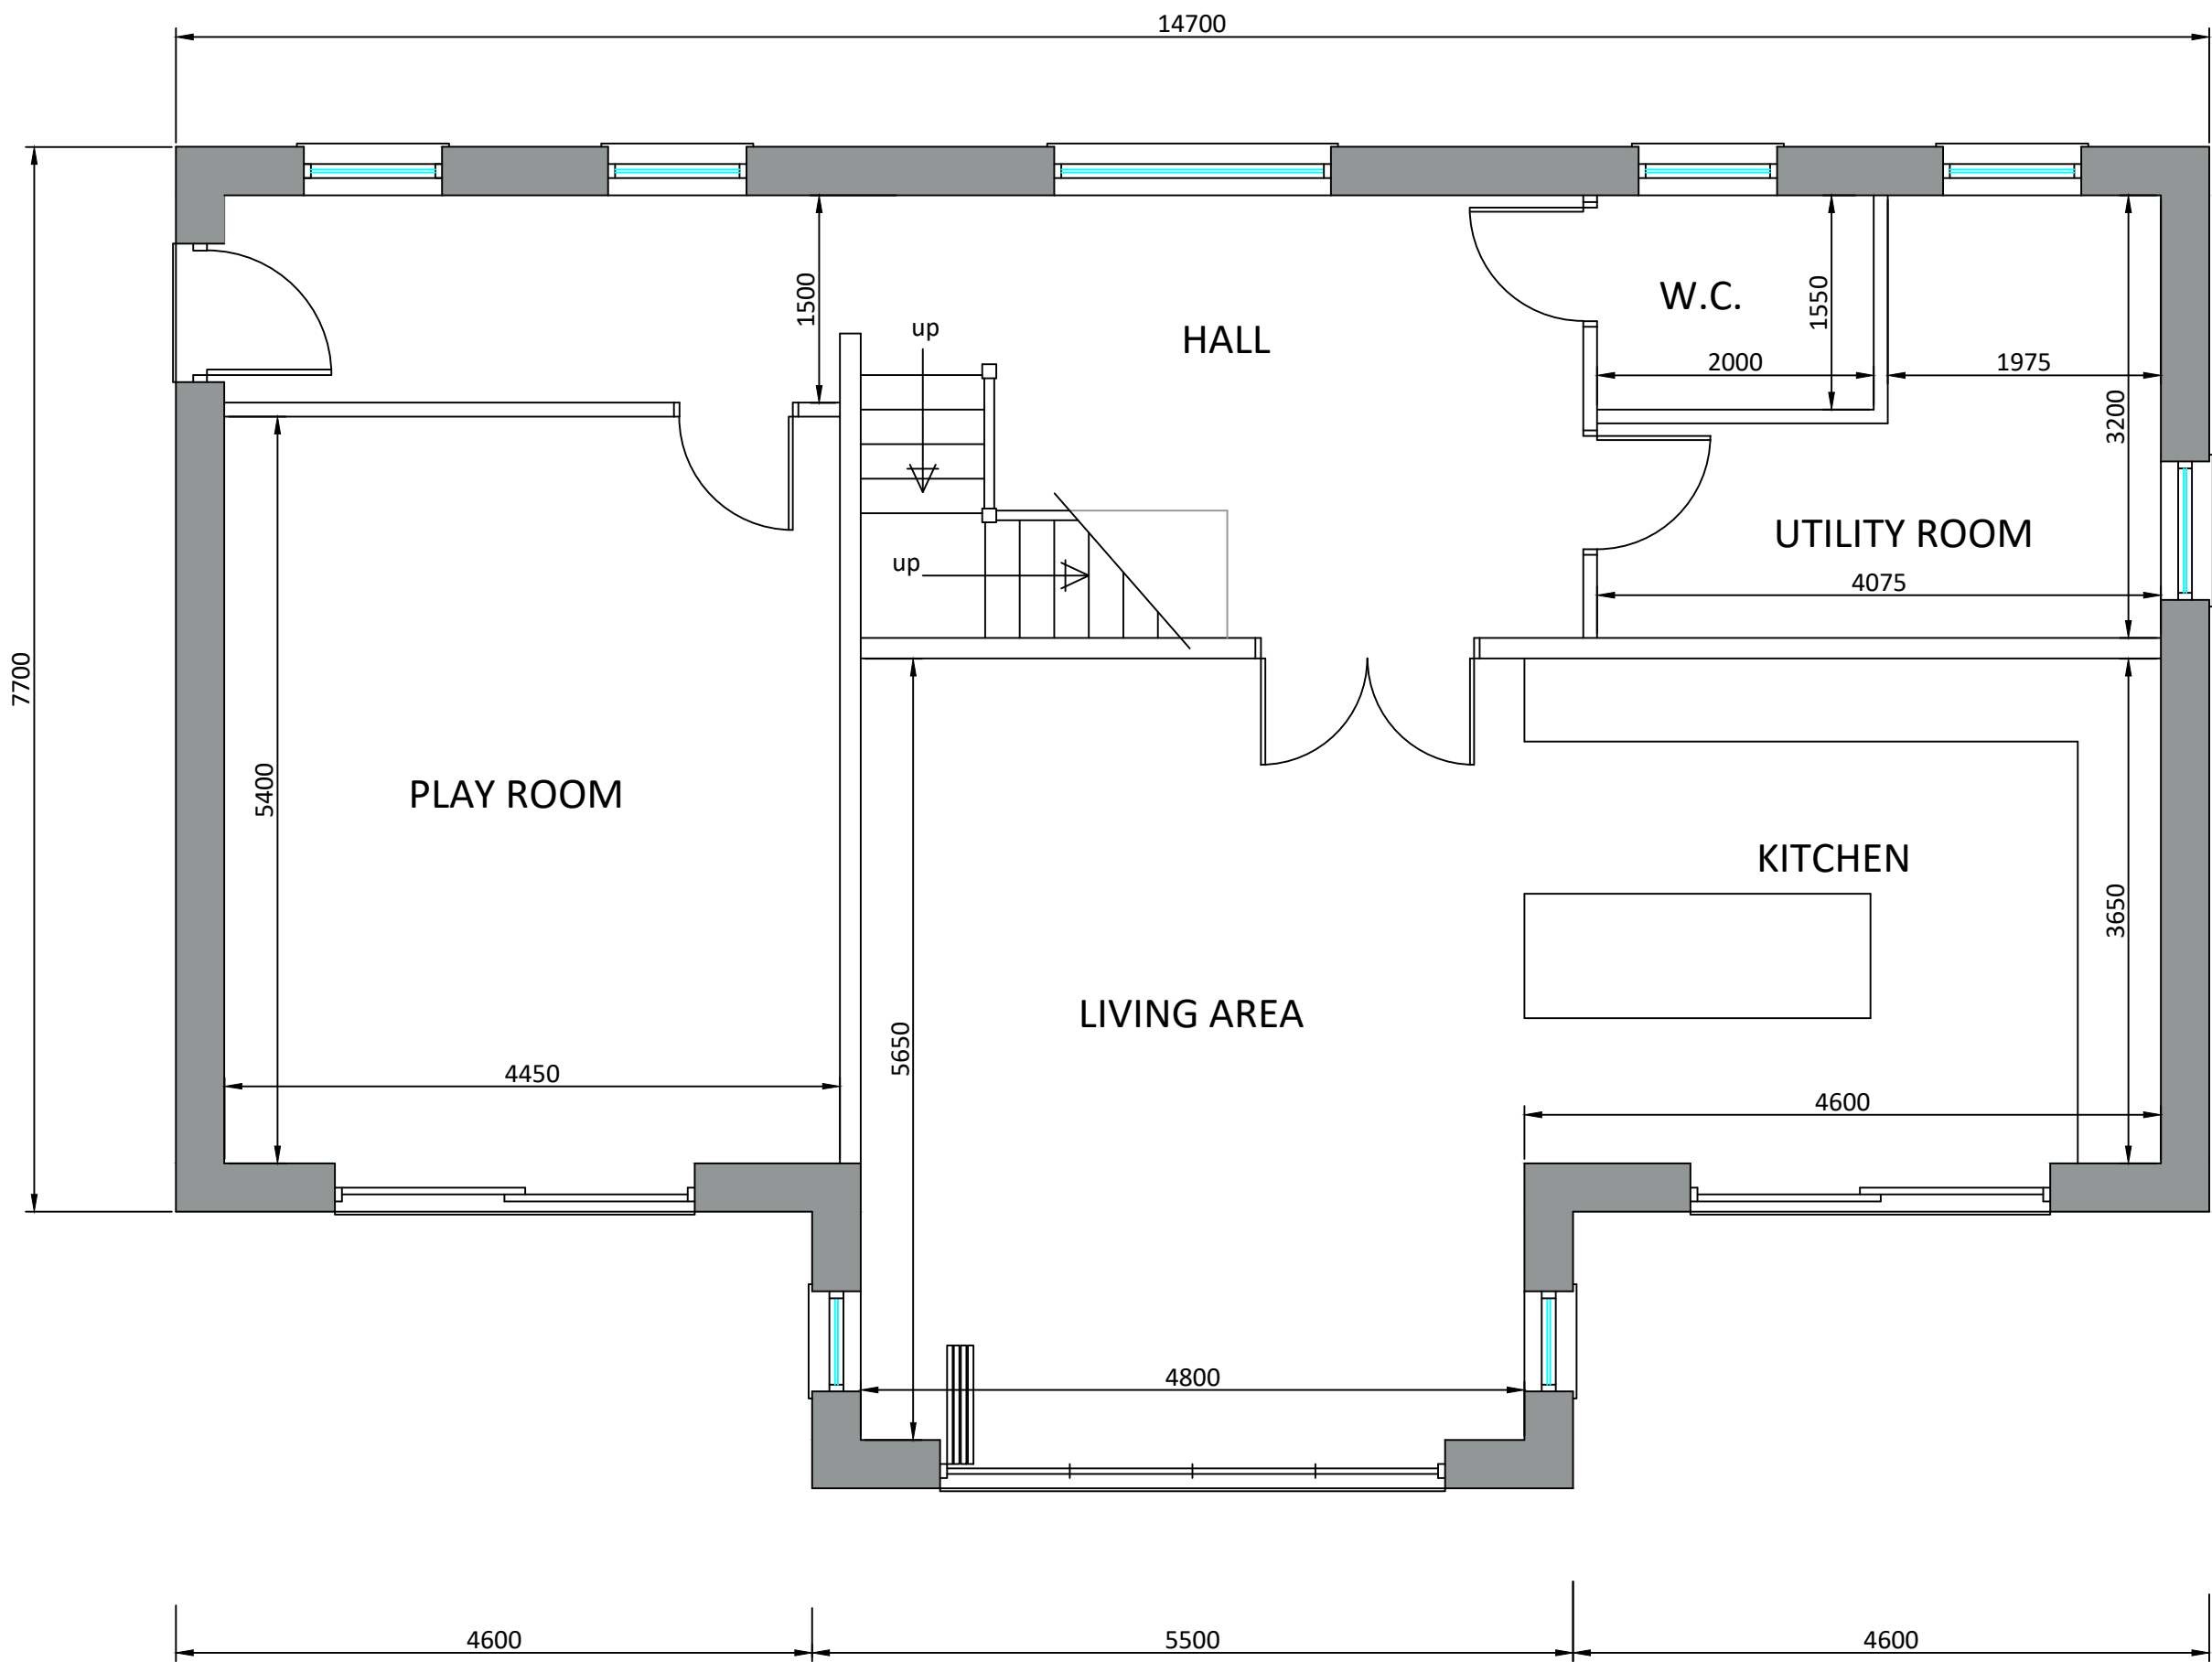
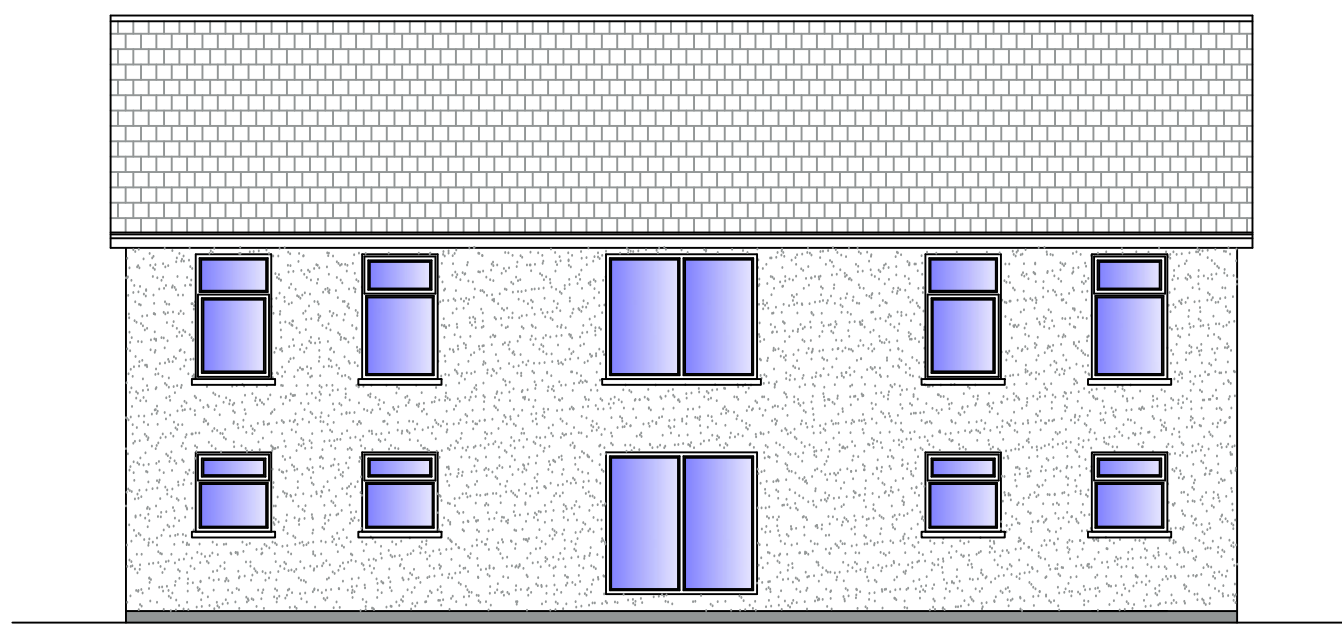
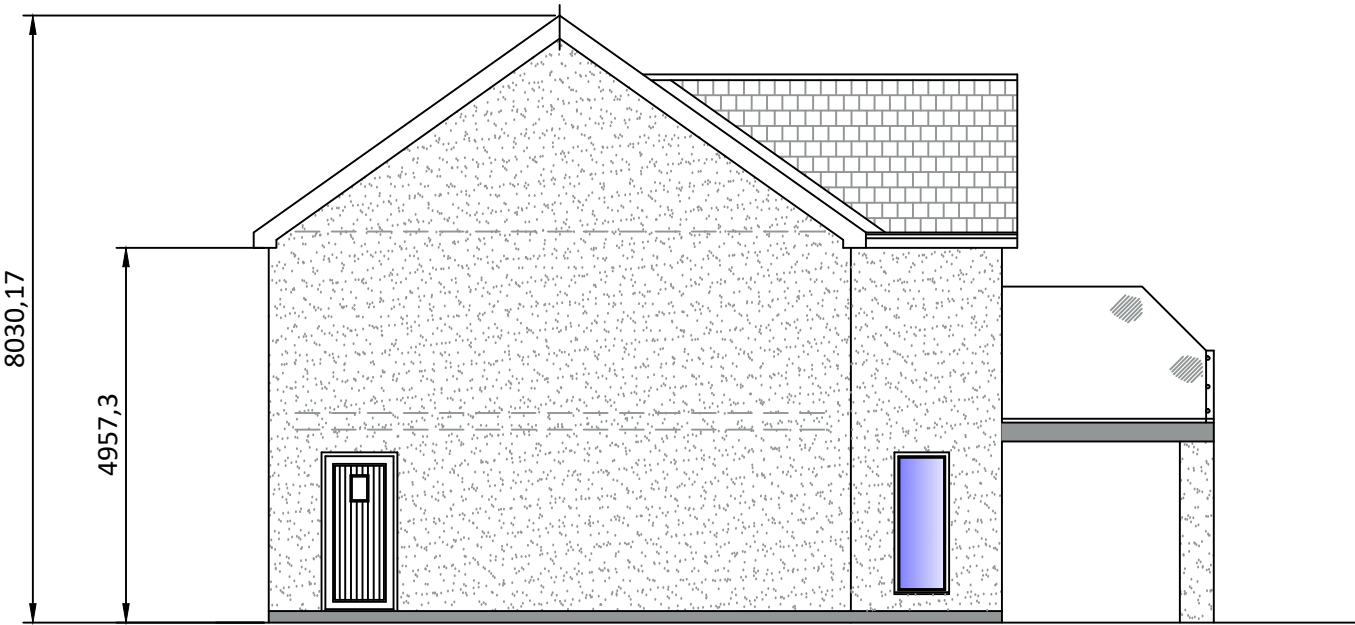
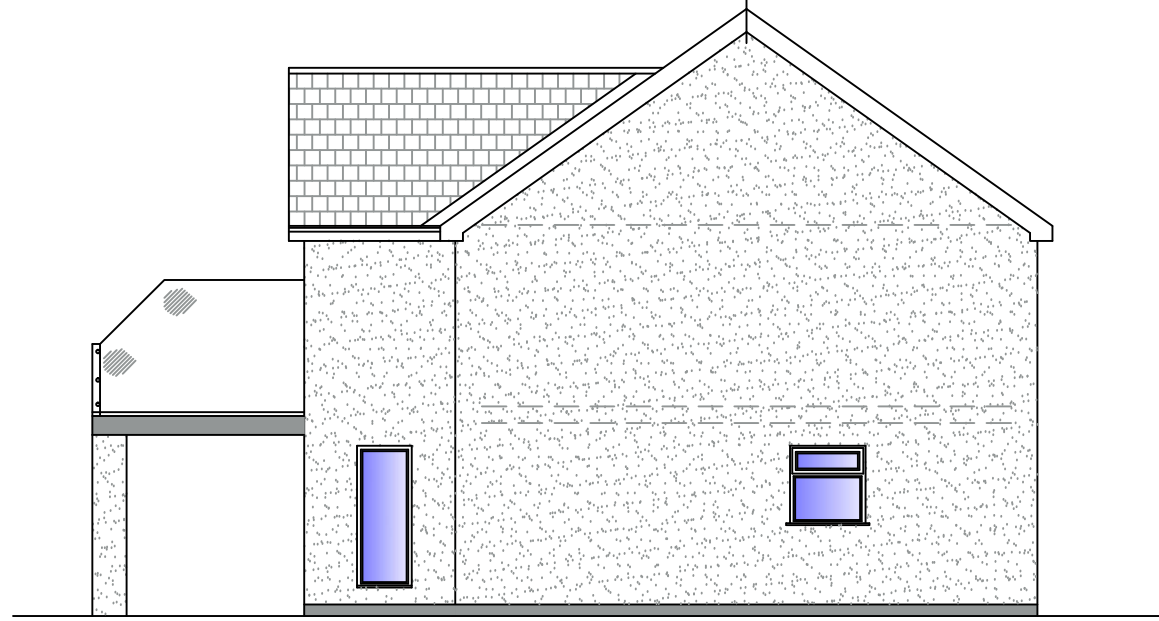


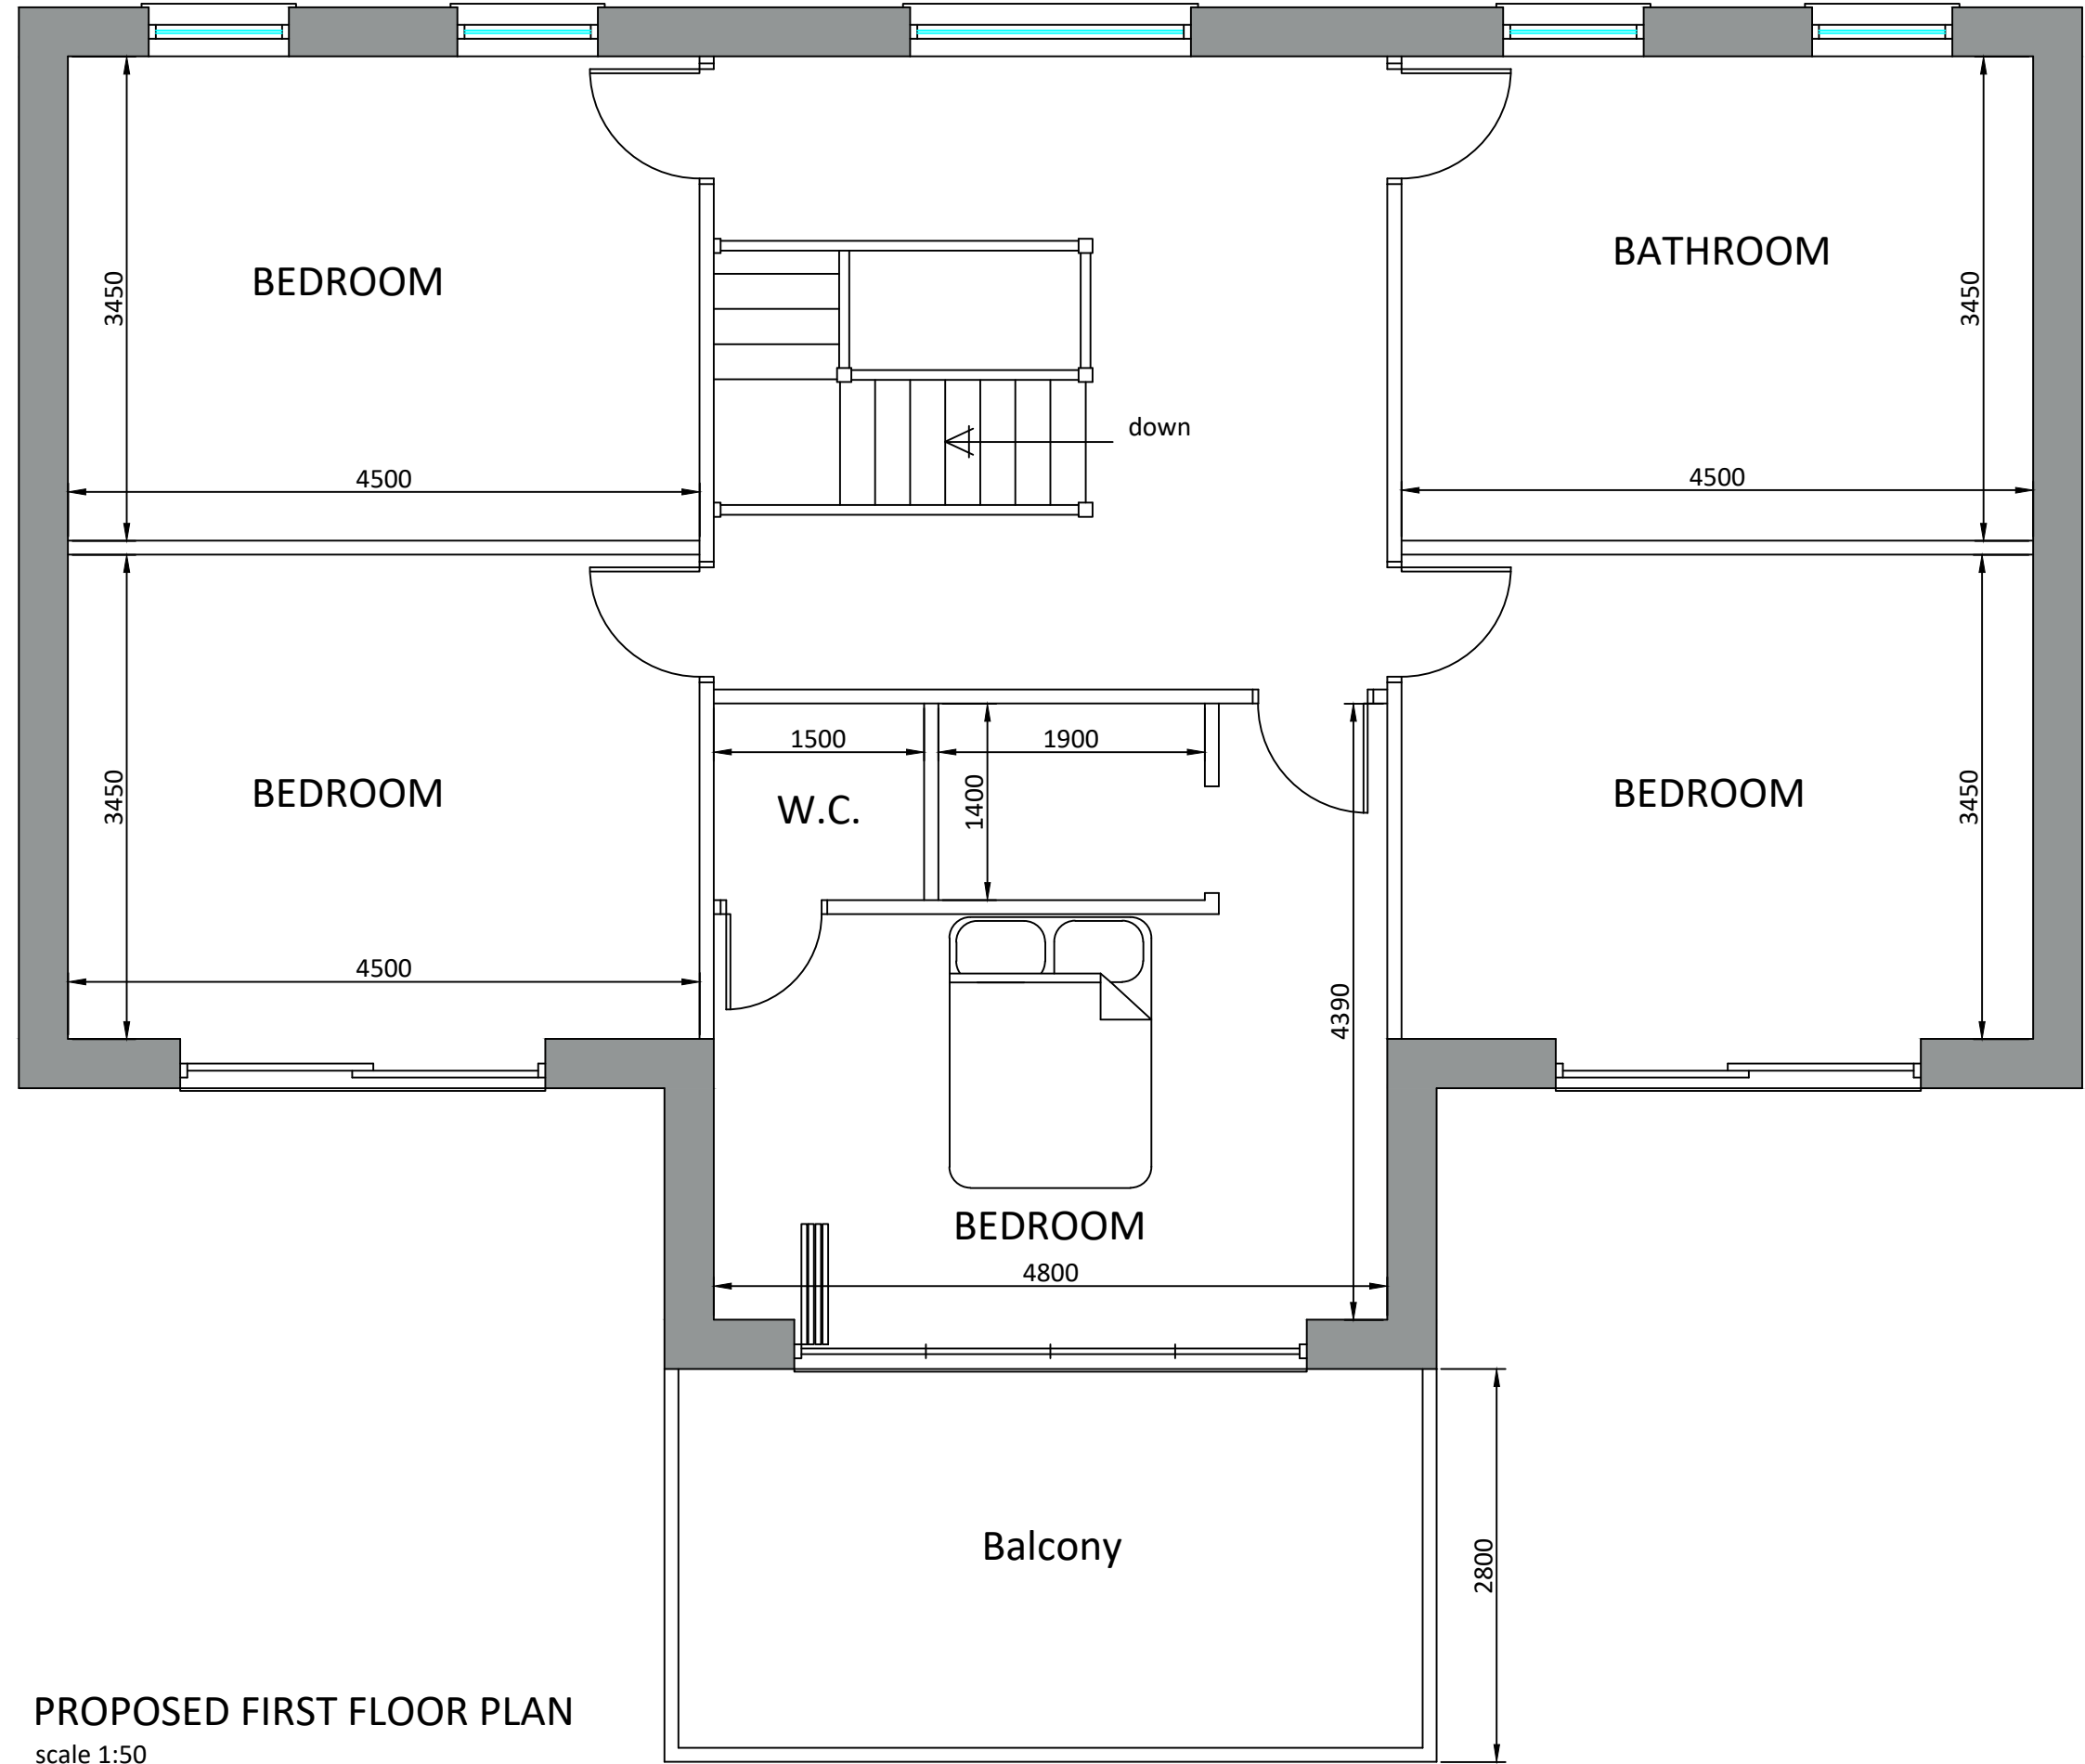

EXTERNAL FINISHES

Walls - All elevations to have proprietary through coloured pre-mixed silicone render system such as 'K rend'. Colour to be approved by Local Planning Dept.

Roof Covering - Fibre Cement Slates

Fascia/Soffit etc. u.PVC

Windows/Doors - uPVC frame double glazed units

Revision	Date	Description

H. D. WILLIAMS Ltd.
F.R.I.C.S.
CHARTERED QUANTITY SURVEYOR
MAINTFESURWR SIARTREDIG
123, Trealar Road, Tonypandy,
Mid Glam., CF40 2NP.
Tel. (01443) 441078 Fax (01443) 434191
email: hdwilliams1@hotmail.co.uk

Client Mr S Richards

Project Proposed Erection of New Dwelling
at
Land Adjoining 48 Hug Street, Trelewis.

Title PROPOSED FLOOR PLANS AND ELEVATIONS
AND PROPOSED GARAGE PLAN AND
ELEVATIONS

Date June, 2023 Scale as noted at A1

Drawing Number hdw/ph/sr.01 Job Ref. Revision

