




3 Bungalows - Front Elevation

2 Bungalows - Side Elevation




2 Bungalows - Rear Elevation

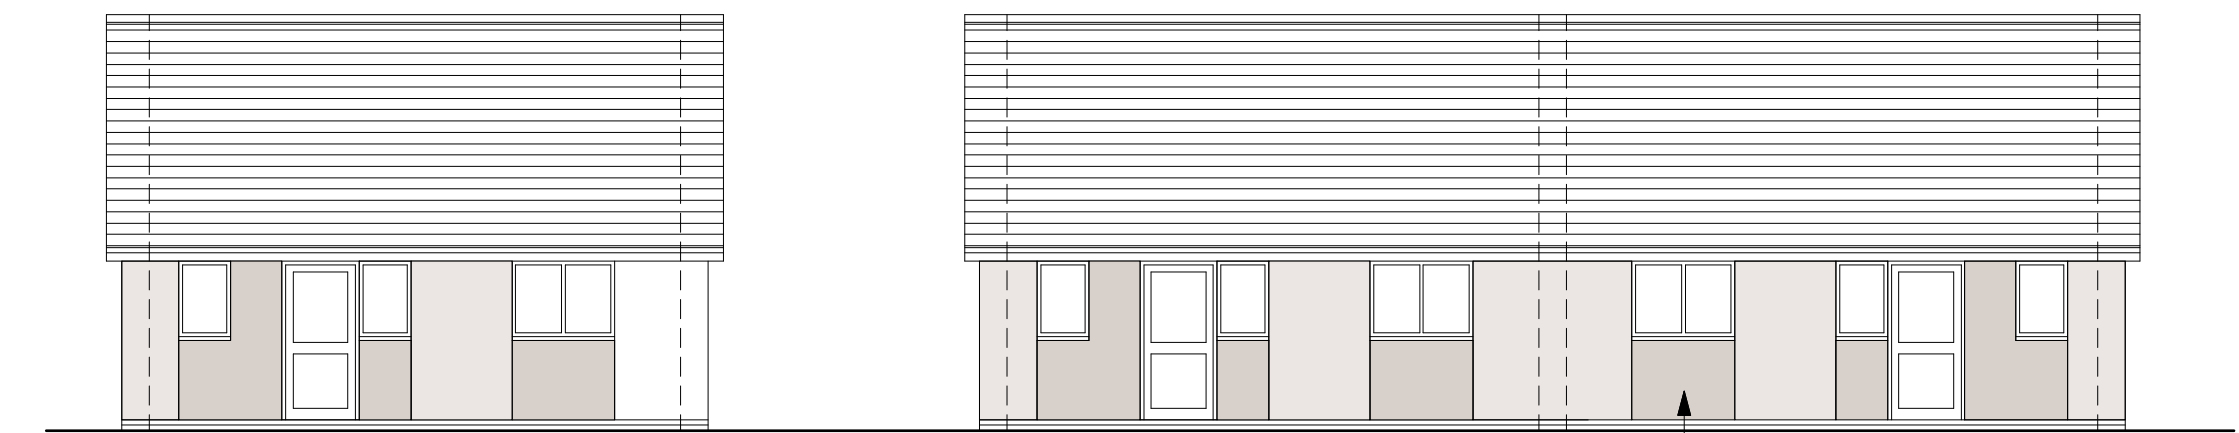

3 Bungalows - Rear Elevation




2 Bungalows - Front Elevation

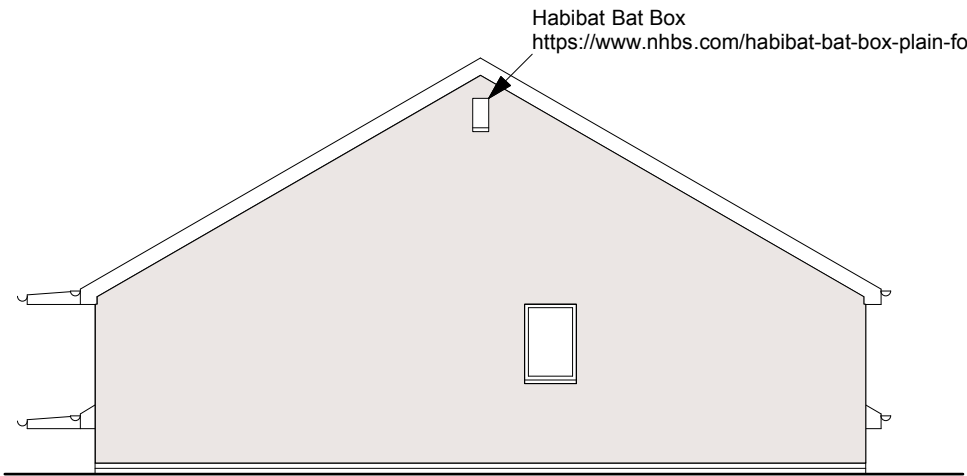


2 Bungalows - Side Elevation


SECTION ALONG ANEURIN CRESCENT

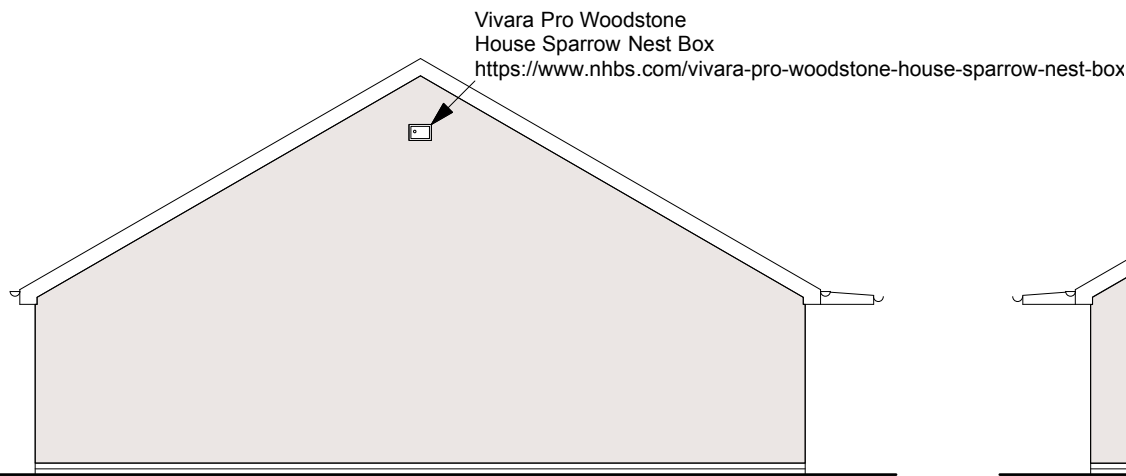


3 Bungalows - Side Elevation

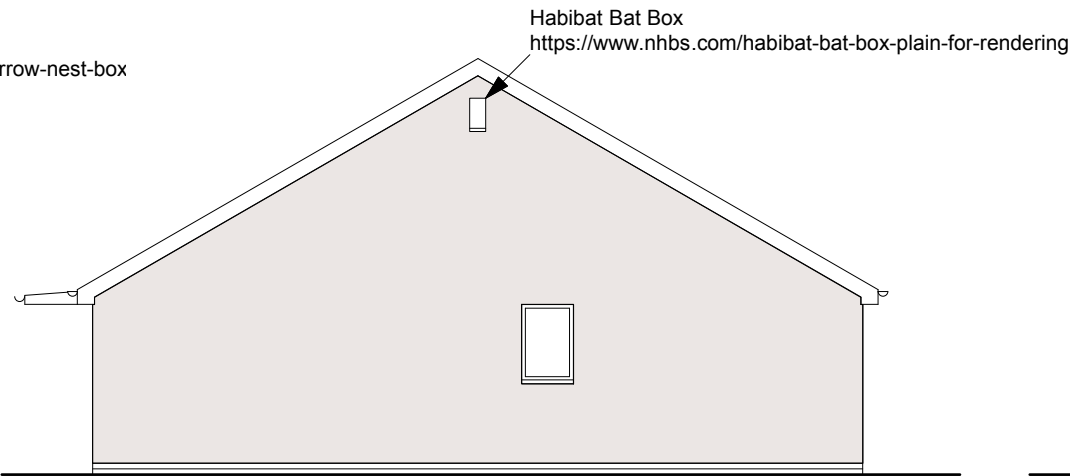


3 Bungalows - Side Elevation

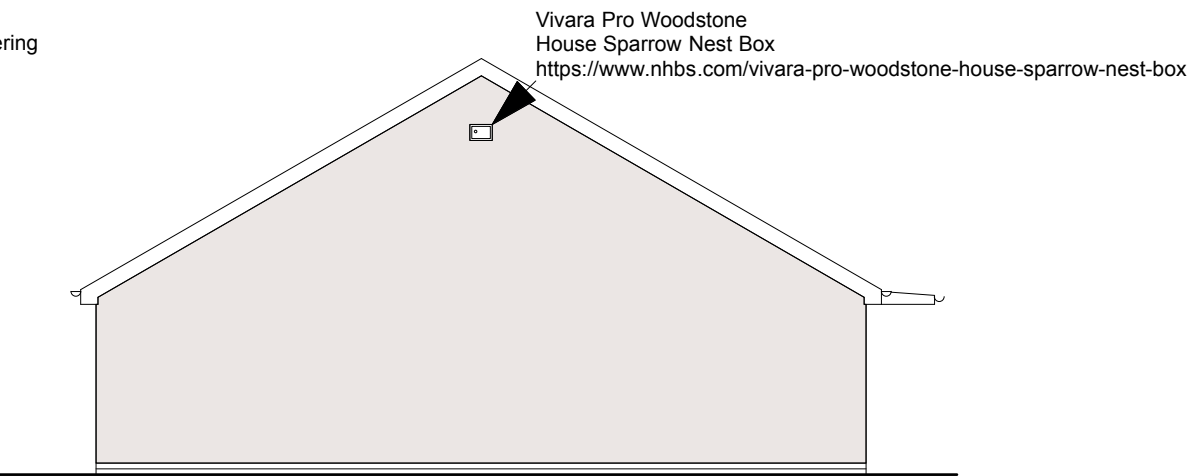

3 Bungalows - Side Elevation

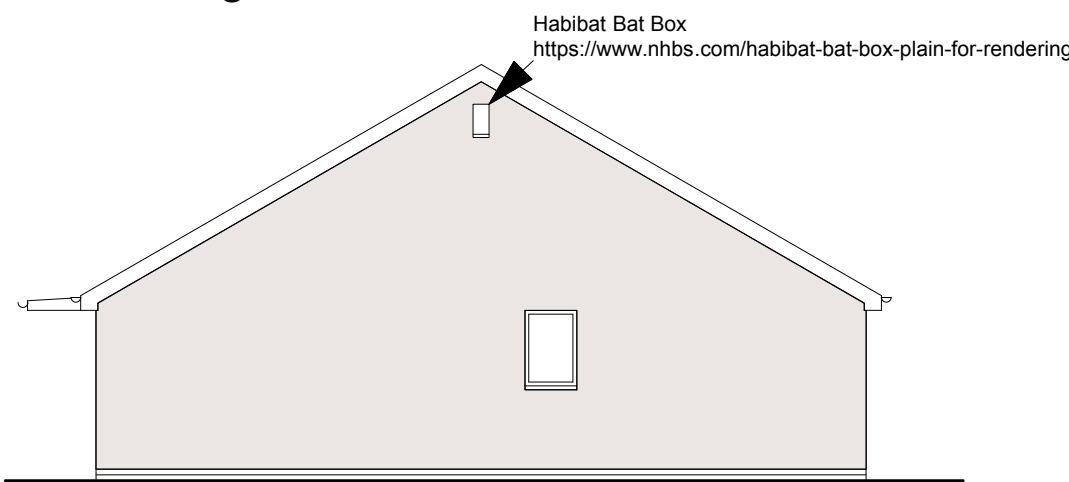


3 Bungalows - Side Elevation

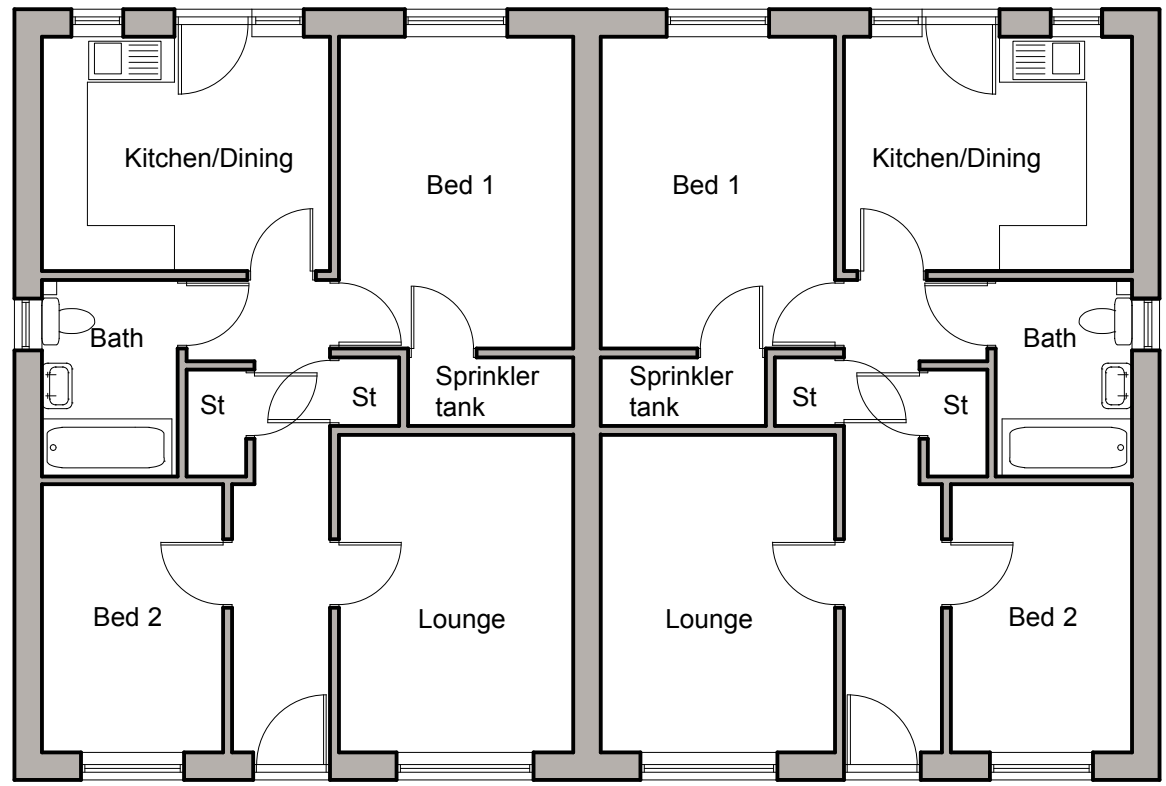



2 Bungalows - Floor Plan

FINISHES FOR FLATS AND BUNGALOWS

- | | | |
|---------------------|---|---|
| Walls | - | Painted or through coloured render with contrasting colour panels |
| Roof | - | Concrete tiles |
| Windows | - | White upvc |
| Doors | - | White upvc |
| Fascias and soffits | - | White upvc |
| Rainwater goods | - | Black upvc |

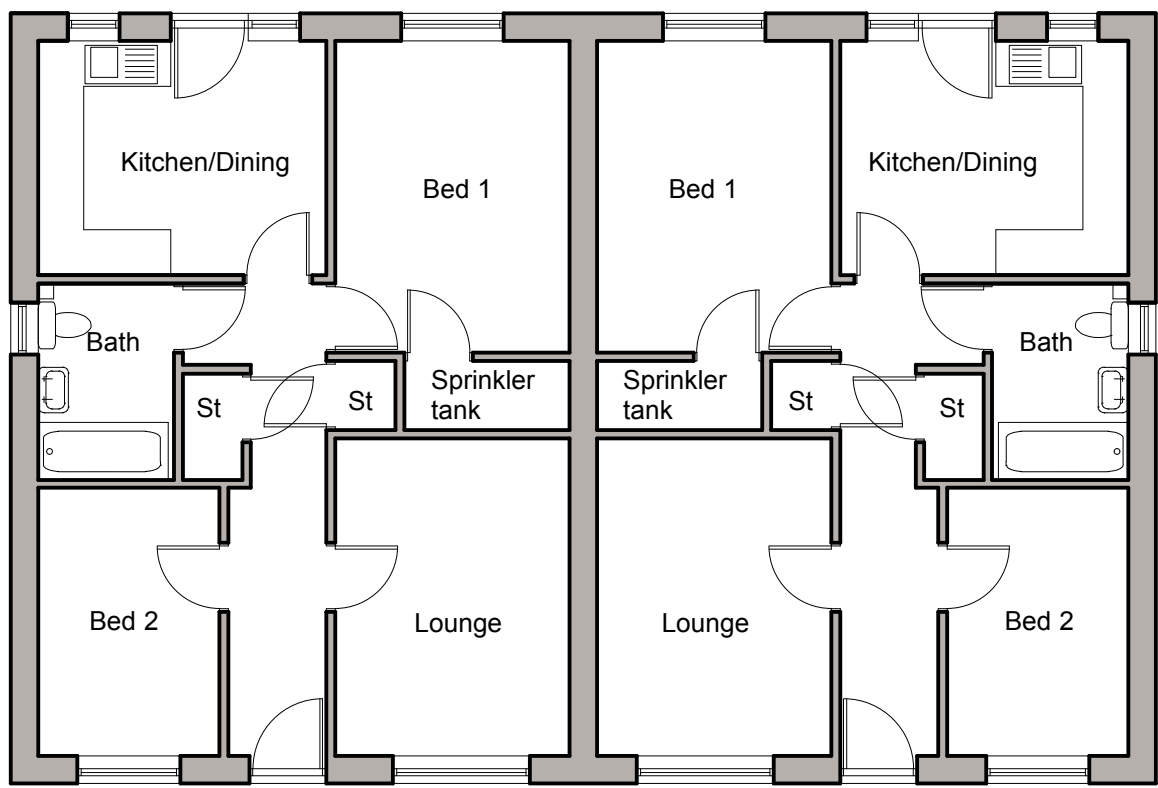

3 Bungalows - Floor Plan

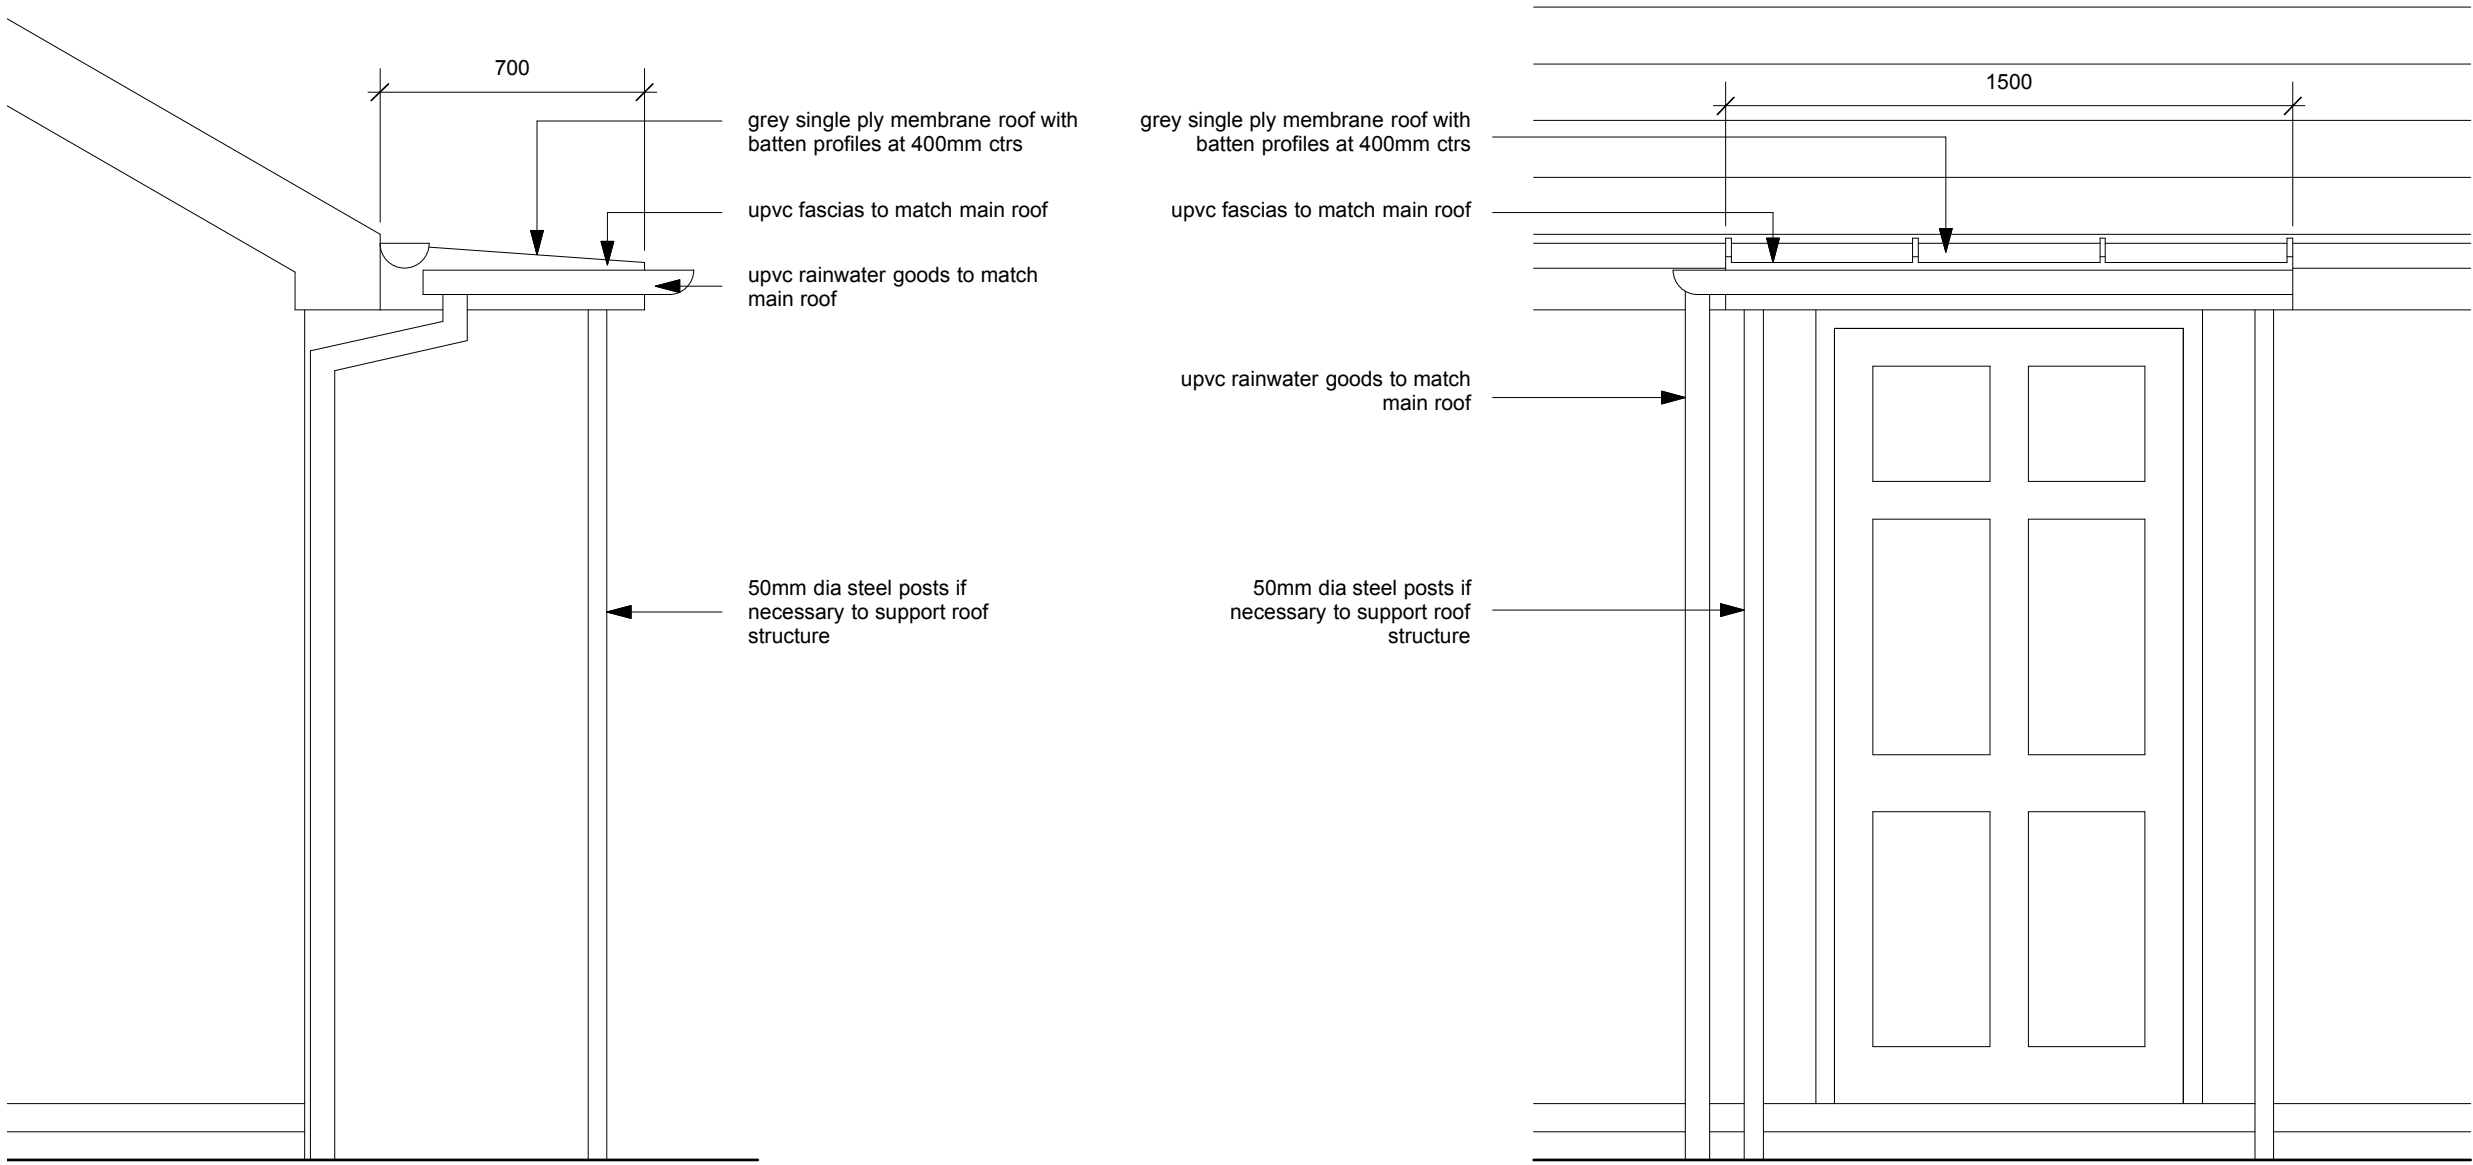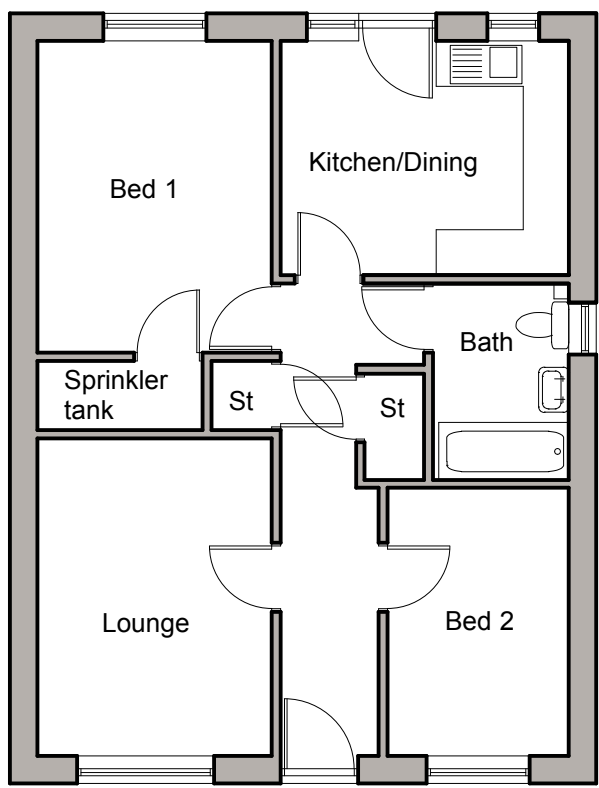

Side Elevation

FRONT CANOPY DETAILS 1:20

Front Elevation

Rev D - Bird and bat boxes revised and additional side elevation added - 11.11.21
Rev C - Bird and bat boxes added - 11.11.21
Rev B - 3 bungalows split into a semi-detached and a single unit - 13.08.21
Rev A - Front canopy details added - 11.12.18

This drawing, the works and concepts depicted are the copyright of Paul Overton Architects and may not be reproduced or made use of, either directly or indirectly, without express written consent.

Do not scale off this drawing.
All heights, levels, sizes and dimensions to be checked on site before any work is undertaken.

PAUL OVERTON ARCHITECTS
57A HIGH STREET
MERTHYR TYDFIL
CF47 8UD
TEL: 01685 371134
MOB: 07769 609 282
paul@pro-architects.co.uk

Client
Merthyr Valleys Homes

Project
**Development at Aneurin Crescent,
Merthyr Tydfil**

Drawing Title
**SCHEME 6
Plans and Elevations**

CAD ref
Drawn
MST

Date
October 2018
Scale
1:20, 1:100 @ A1

Project No.
7858
Drawing No.
11
Revision
D