



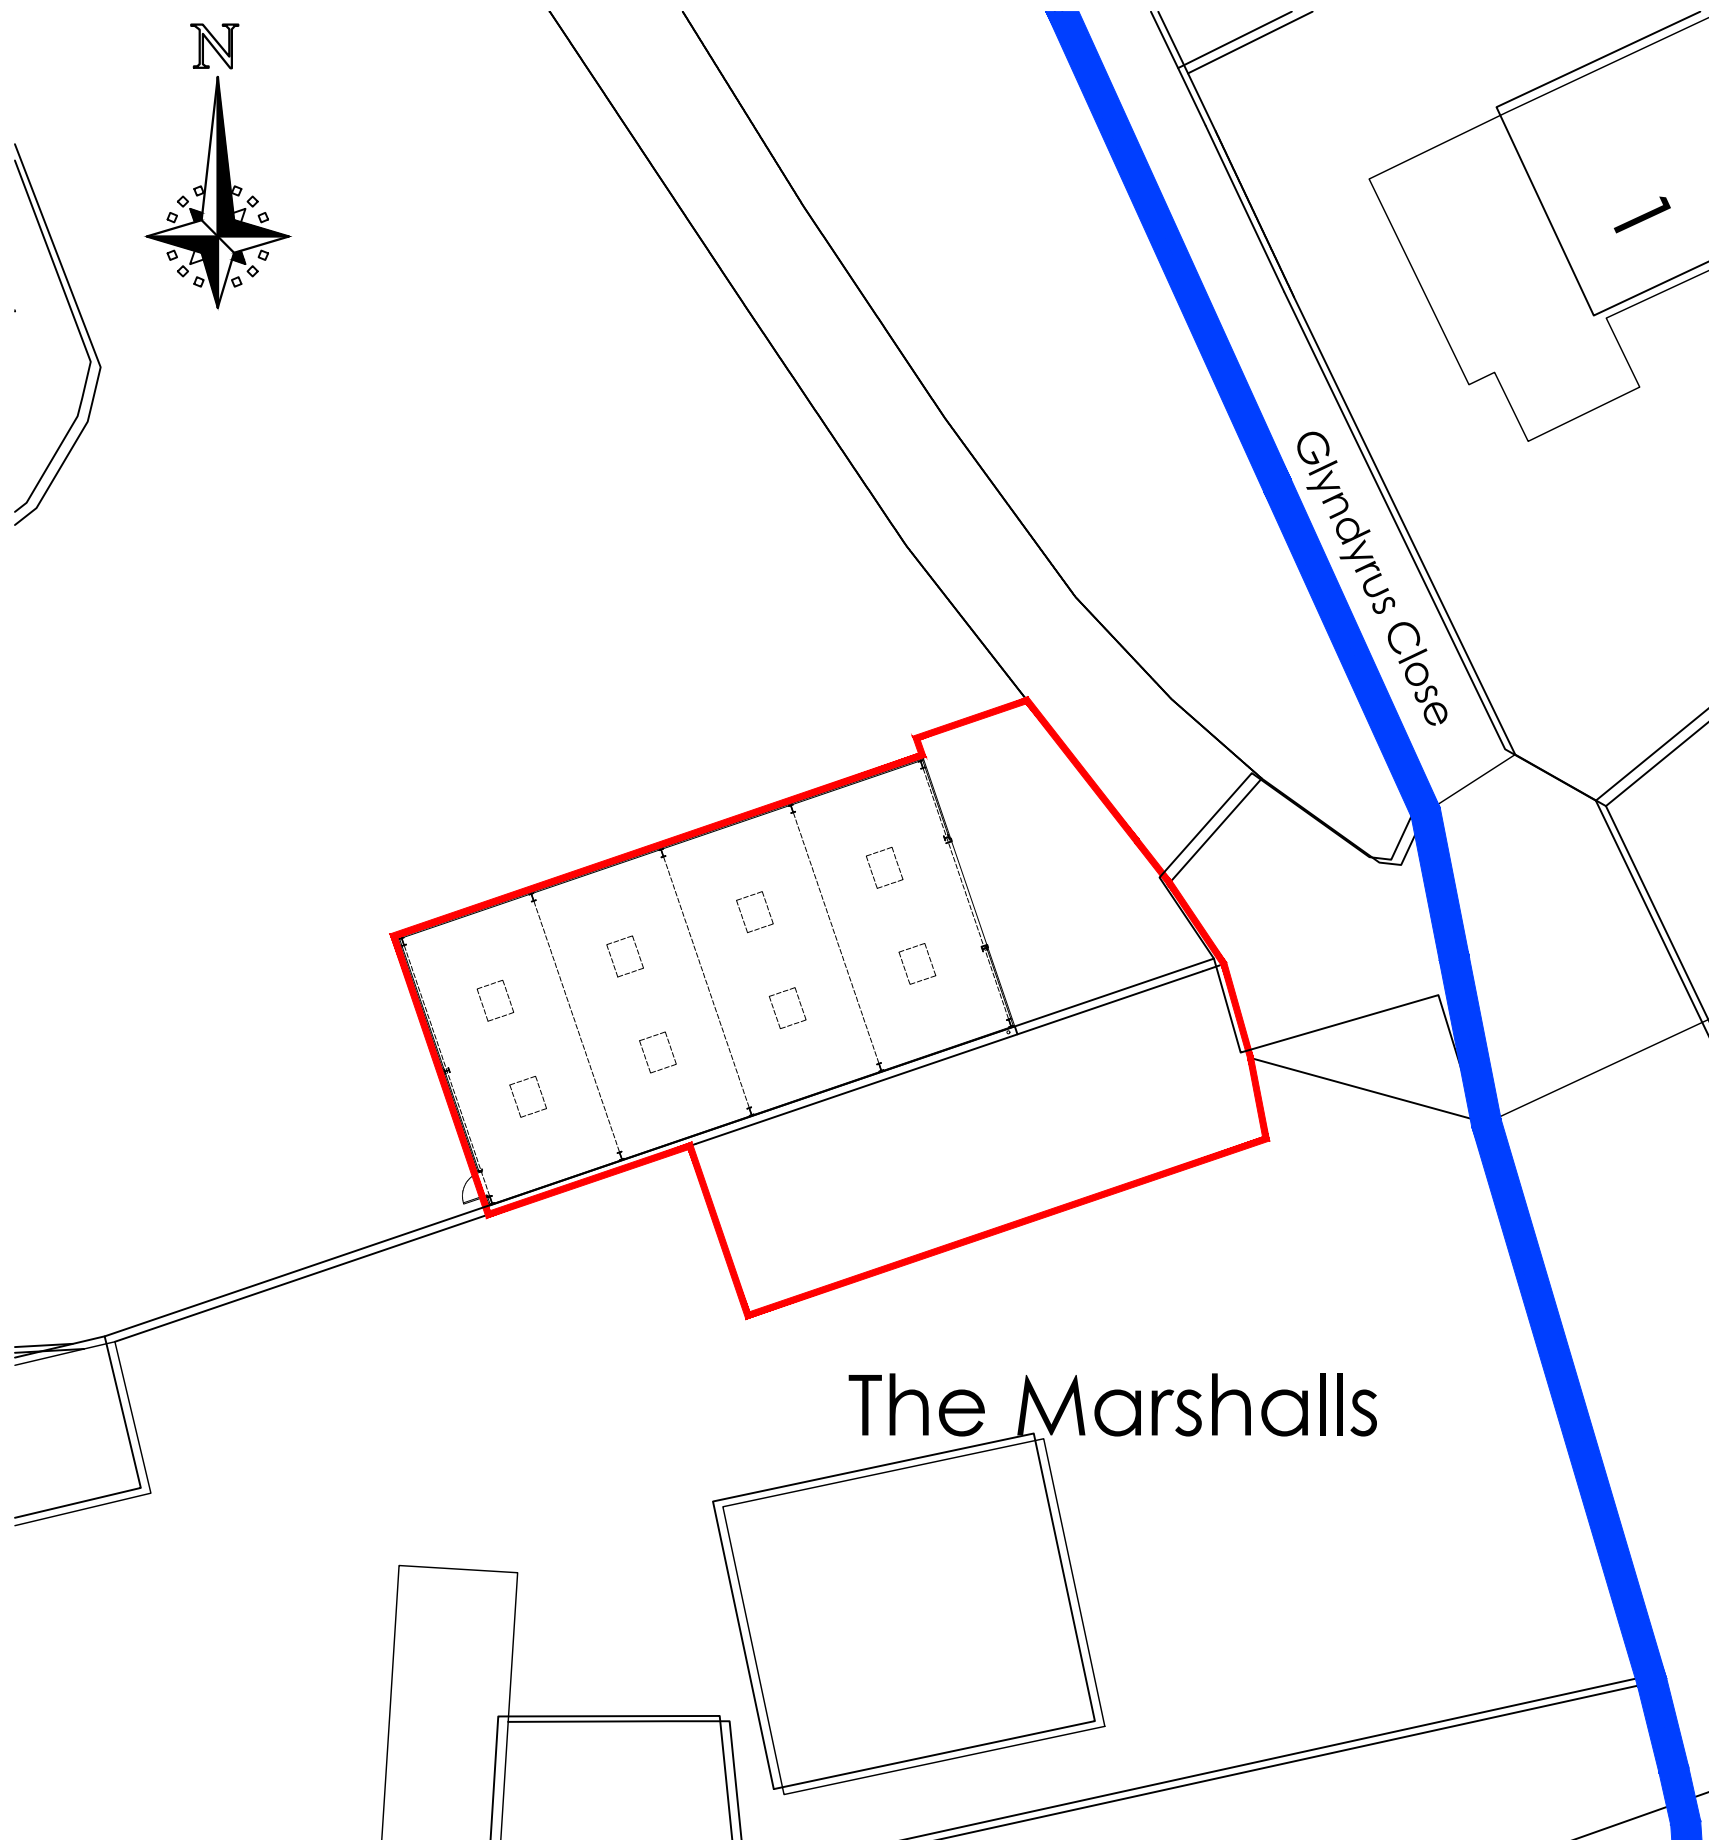

PROPOSED SITE PLAN
scale 1:250 @ A3

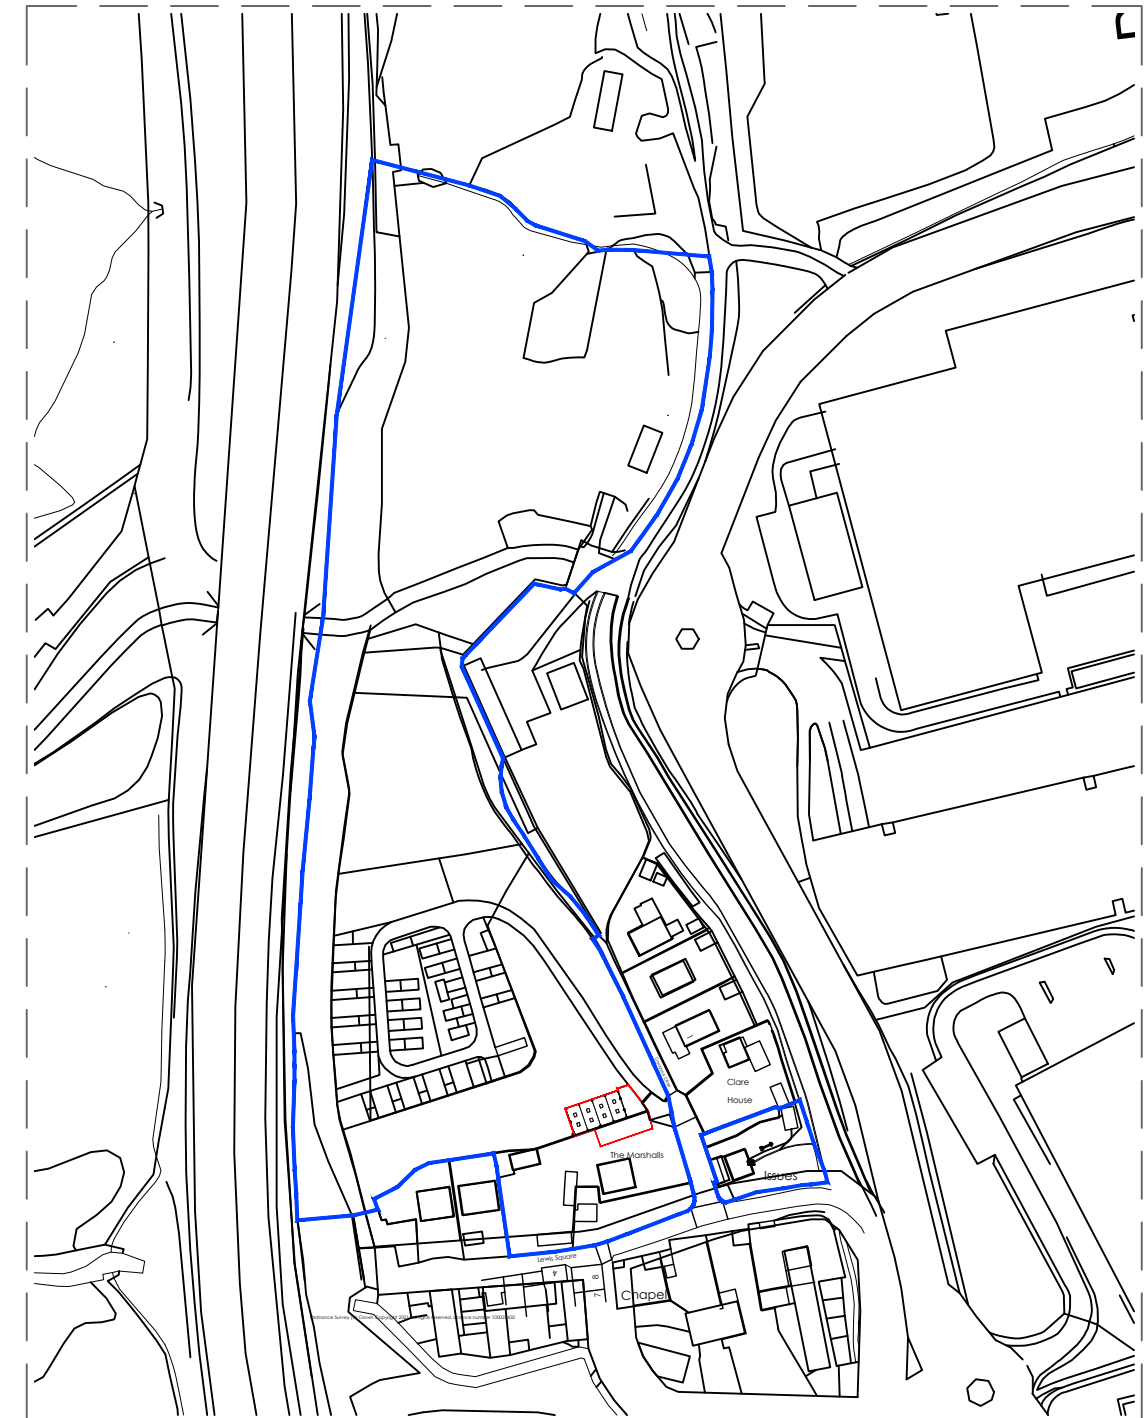

LOCATION PLAN (PROPOSED)
scale 1:2500 @ A3

Key

- Planning Application Site Boundary
- Additional Land Under Applicant's Control

Warehouse Building The Marshalls, Abercarnaid Merthyr Tydfil CF48 1YL		Job No. 21.098 Dwg No. AL(90)02	Rev. *
Title Proposed Site Plan			
Date July 21	Drawn ***	Scale 1:250 & 1:2500 @ A3	
 Architects Environmental & Urban design		Town planners & Urban design	
Unit 1A, Compass Business Park, Pacific Road, Cardiff. CF24 5HL		www.cjarchitects.co.uk tel: 029 20452100	