


PROPOSED
SOUTH ELEVATION
OF FORMER TROEDYRHIN
LIBRARY


KEY:

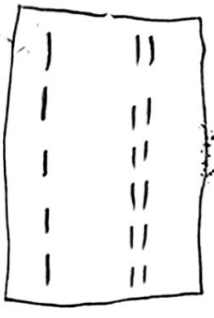

— Raised floor area
— in Basement



— PROPOSED
FLOOR
HEIGHTS

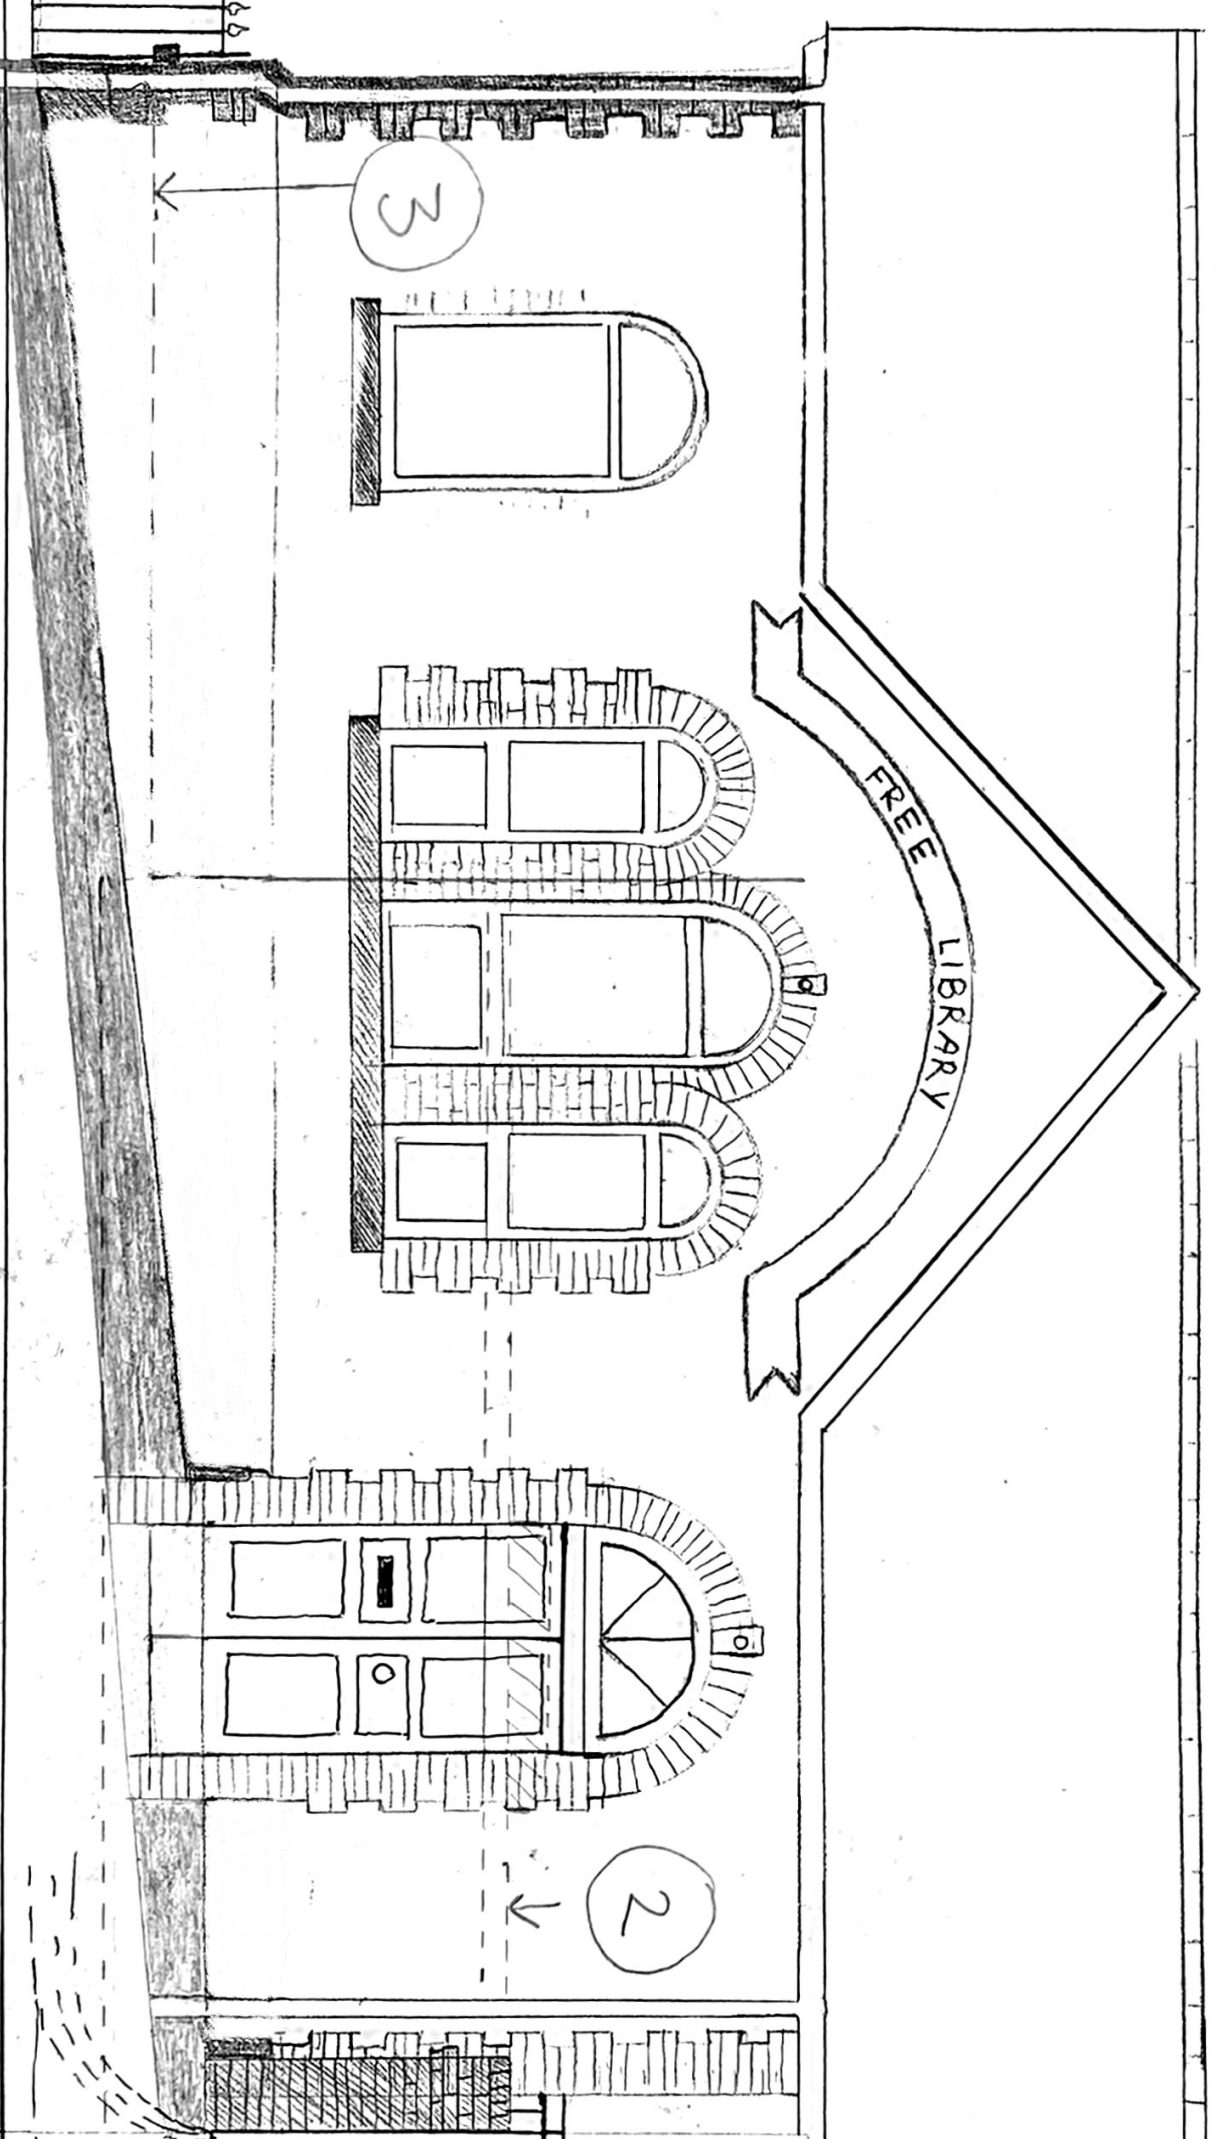

1 — GROUND
FLOOR
LEVEL

2 — FIRST FLOOR
LEVEL

3 — EXISTING FLOOR
HEIGHT IN
RECEPTION ROOM
ONE UNCHANGED

TITLE: PROPOSED SOUTH ELEVATION

SCALE: 1:50 DATE: MAY 2014

AGENT: LOUISE TAYLOR NO: 0784761507

STONE WALL AND RAILING TO THE EAST OF PROPERTY TO BE REMOVED, GROUND LEVELLED AND SEVEN FOOT PANEL WOODEN FENCE AND TWO DRIVEWAY GATES TO BE ERECTED IN THEIR PLACE. GATES AND HINGES WILL BE TRADITIONAL BLACK AND WOOD IN DESIGN. CURB TO BE LOWERED FOR DRIVEWAY ENTRANCE. ROLLER SHUTTER DOOR REMOVED. UPVC DOUBLE FRONT DOORS REPAIRED OR REPLACED. WHOLE FRONTAGE REPAINTED SAME