


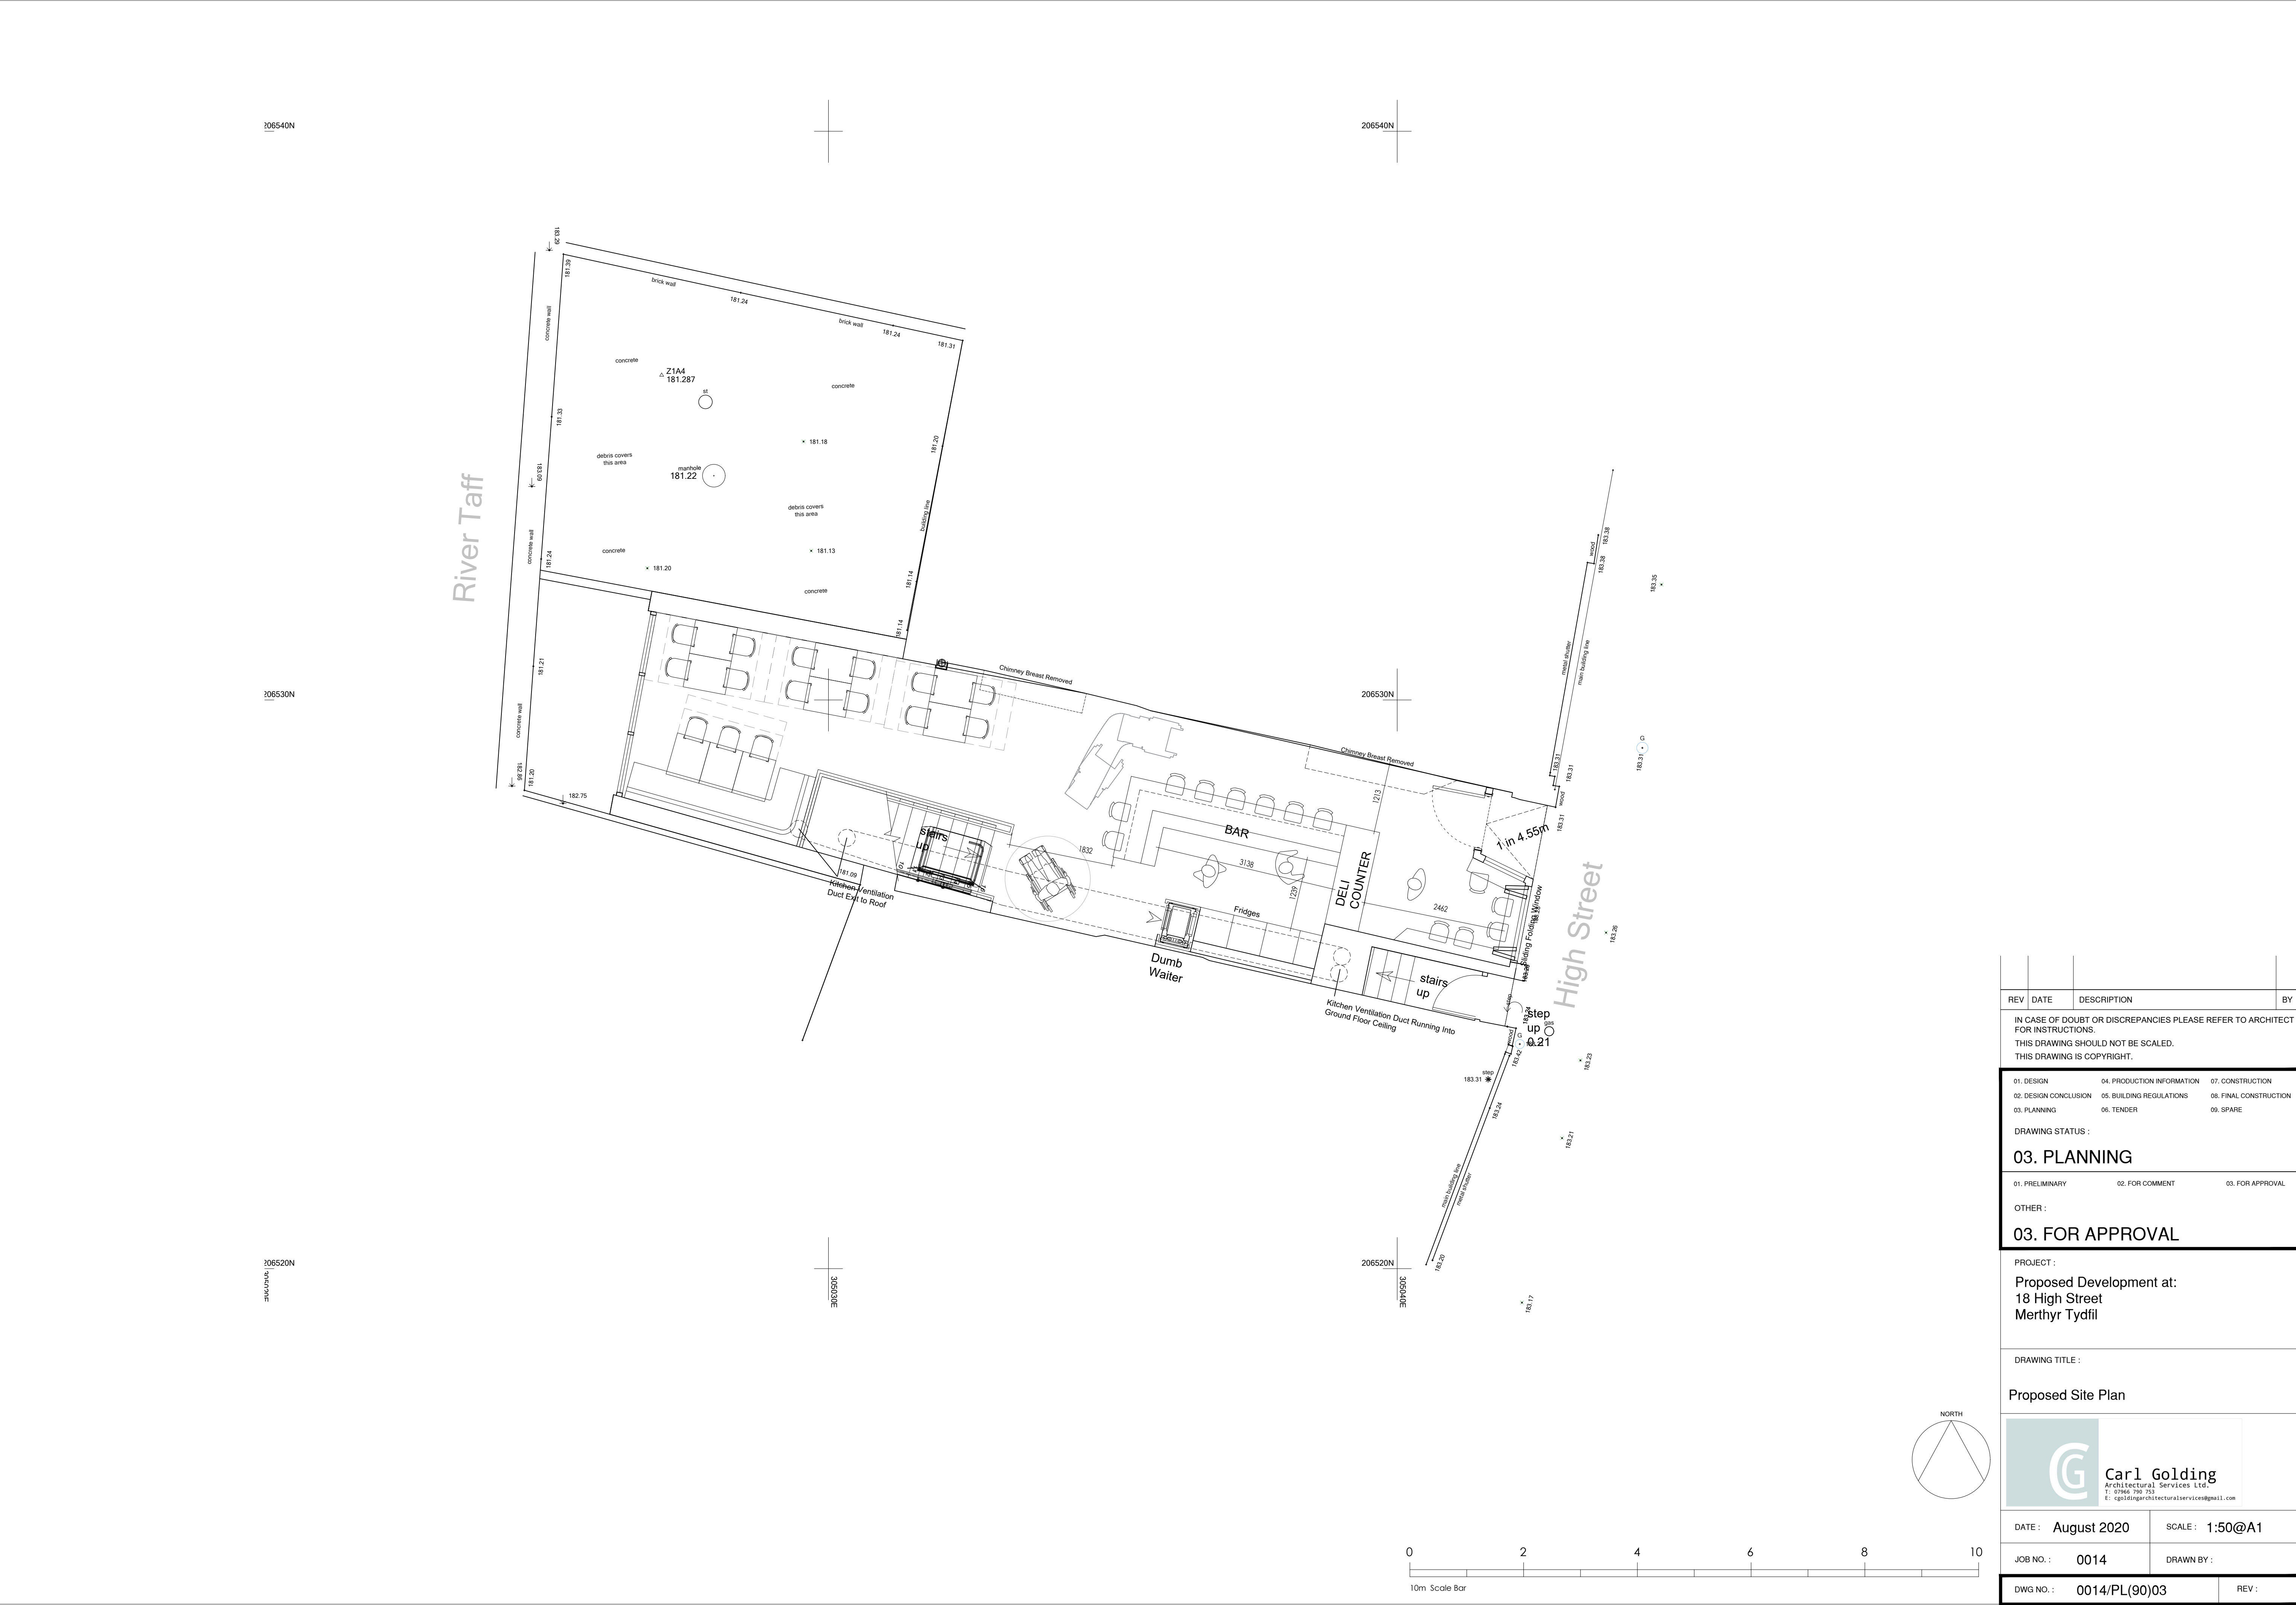

REV	DATE	DESCRIPTION	BY
-----	------	-------------	----

IN CASE OF DOUBT OR DISCREPANCIES PLEASE REFER TO ARCHITECT FOR INSTRUCTIONS.
THIS DRAWING SHOULD NOT BE SCALED.
THIS DRAWING IS COPYRIGHT.

01. DESIGN	04. PRODUCTION INFORMATION	07. CONSTRUCTION
02. DESIGN CONCLUSION	05. BUILDING REGULATIONS	08. FINAL CONSTRUCTION
03. PLANNING	06. TENDER	09. SPARE

DRAWING STATUS :

03. PLANNING

01. PRELIMINARY	02. FOR COMMENT	03. FOR APPROVAL
-----------------	-----------------	------------------

OTHER :

03. FOR APPROVAL

PROJECT :
Proposed Development at:
18 High Street
Merthyr Tydfil

DRAWING TITLE :

Proposed Site Plan



Carl Golding
Architectural Services Ltd.
T: 07866 750 753
E: cgoldingarchitecturalservices@gmail.com

DATE : August 2020	SCALE : 1:50@A1
--------------------	-----------------

JOB NO. : 0014	DRAWN BY :
----------------	------------

DWG NO. : 0014/PL(90)03	REV :
-------------------------	-------