




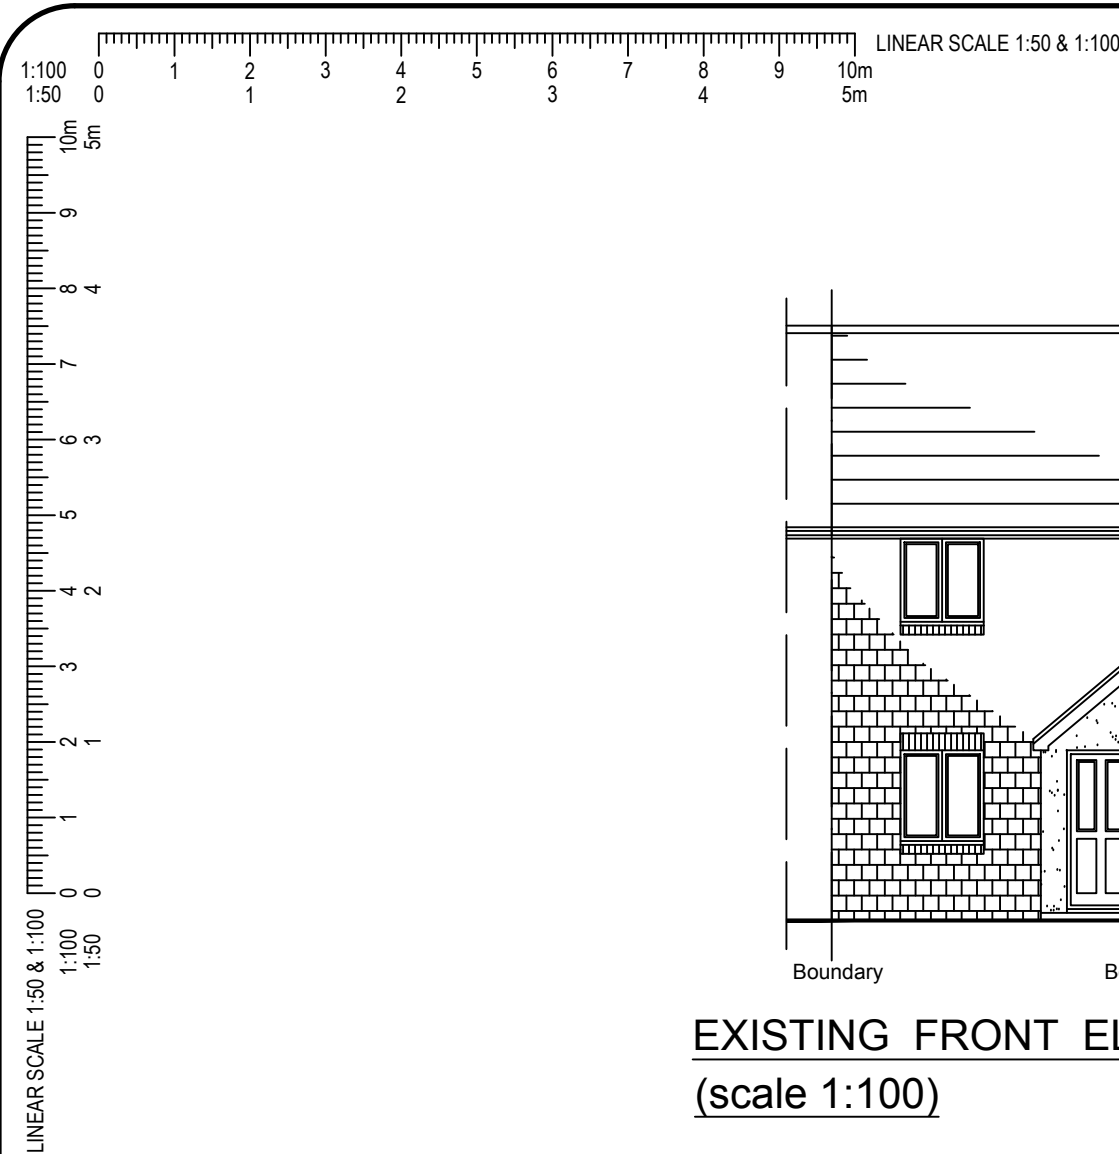


EXISTING FRONT ELEVATION
(scale 1:100)

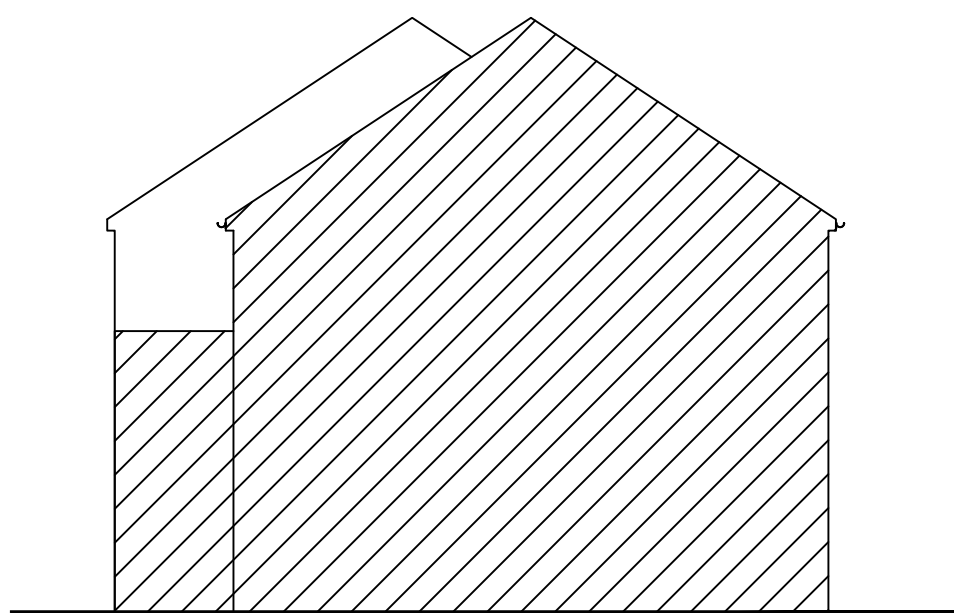


EXISTING ADJ. SIDE ELEVATION
(scale 1:100)

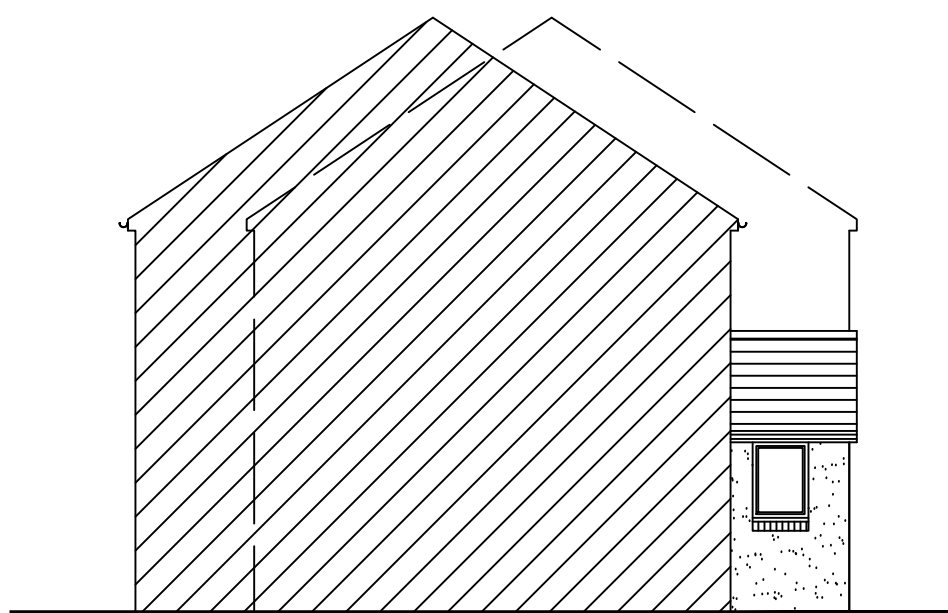


EXISTING ADJ. SIDE ELEVATION
(scale 1:100)

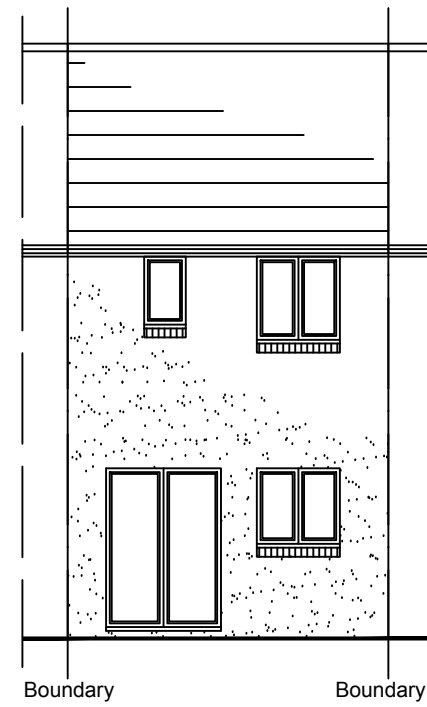


EXISTING REAR ELEVATION
(scale 1:100)

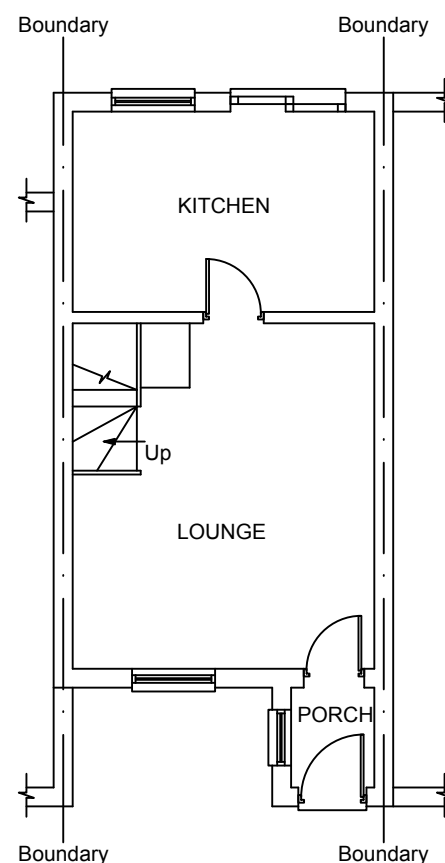


EXISTING GROUND FLOOR PLAN
(scale 1:100)

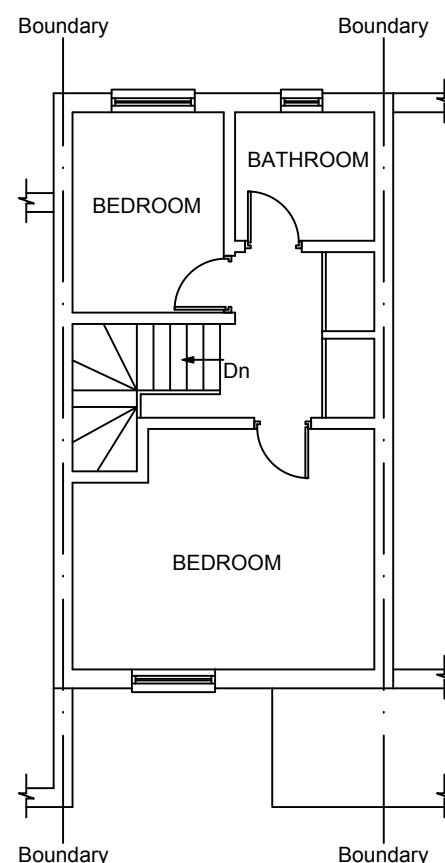


EXISTING FIRST FLOOR PLAN
(scale 1:100)

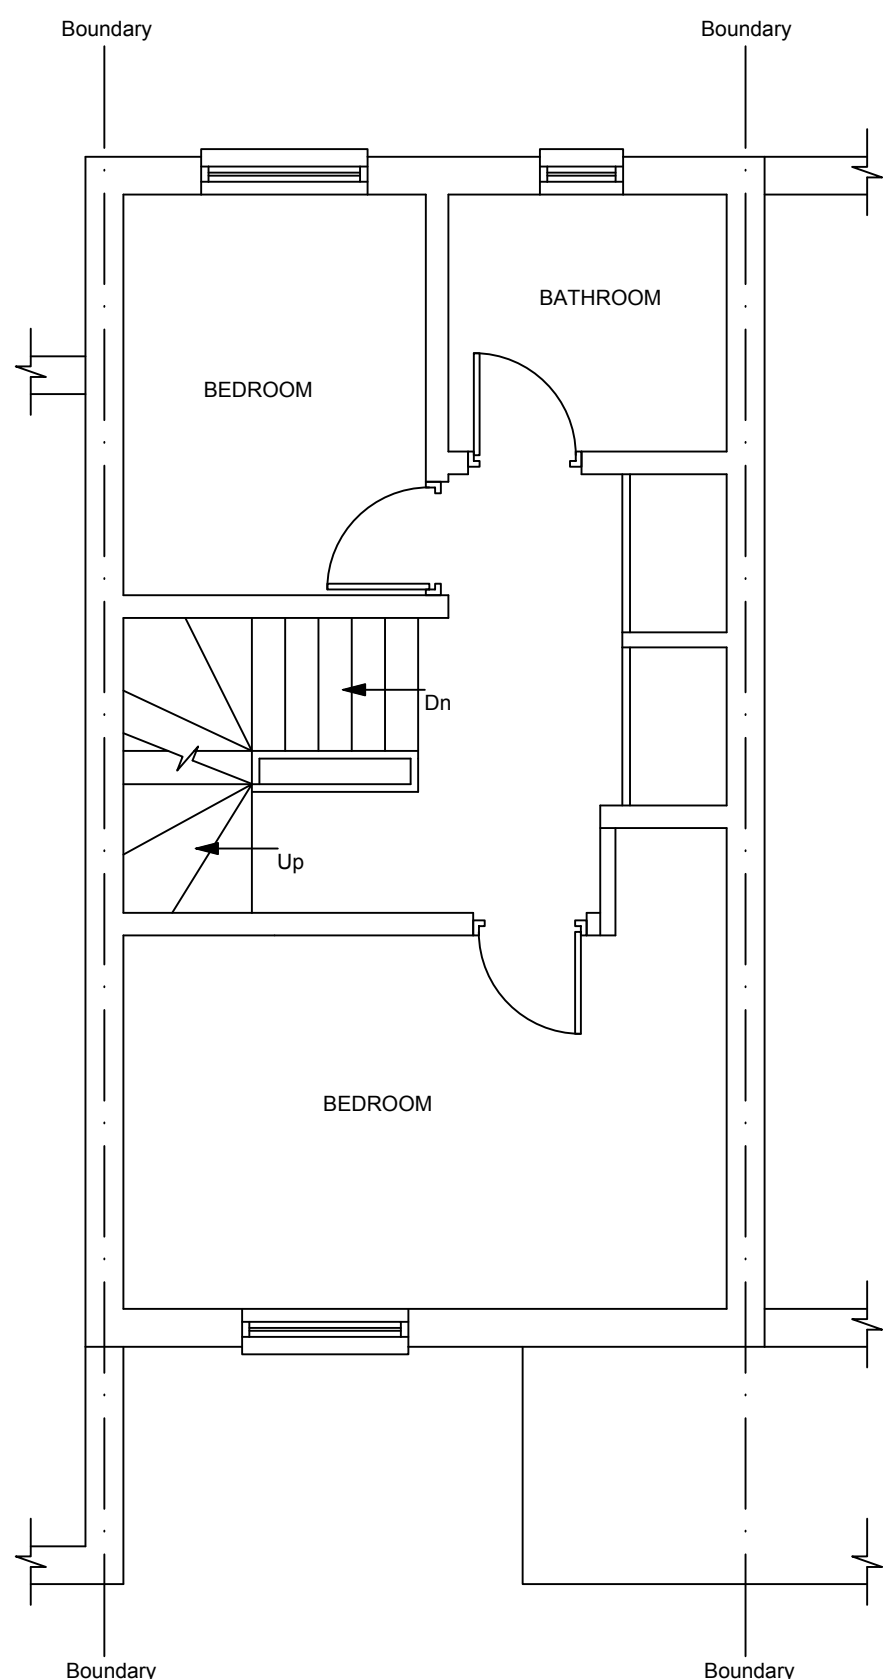


PROPOSED FIRST FLOOR PLAN
(scale 1:50)

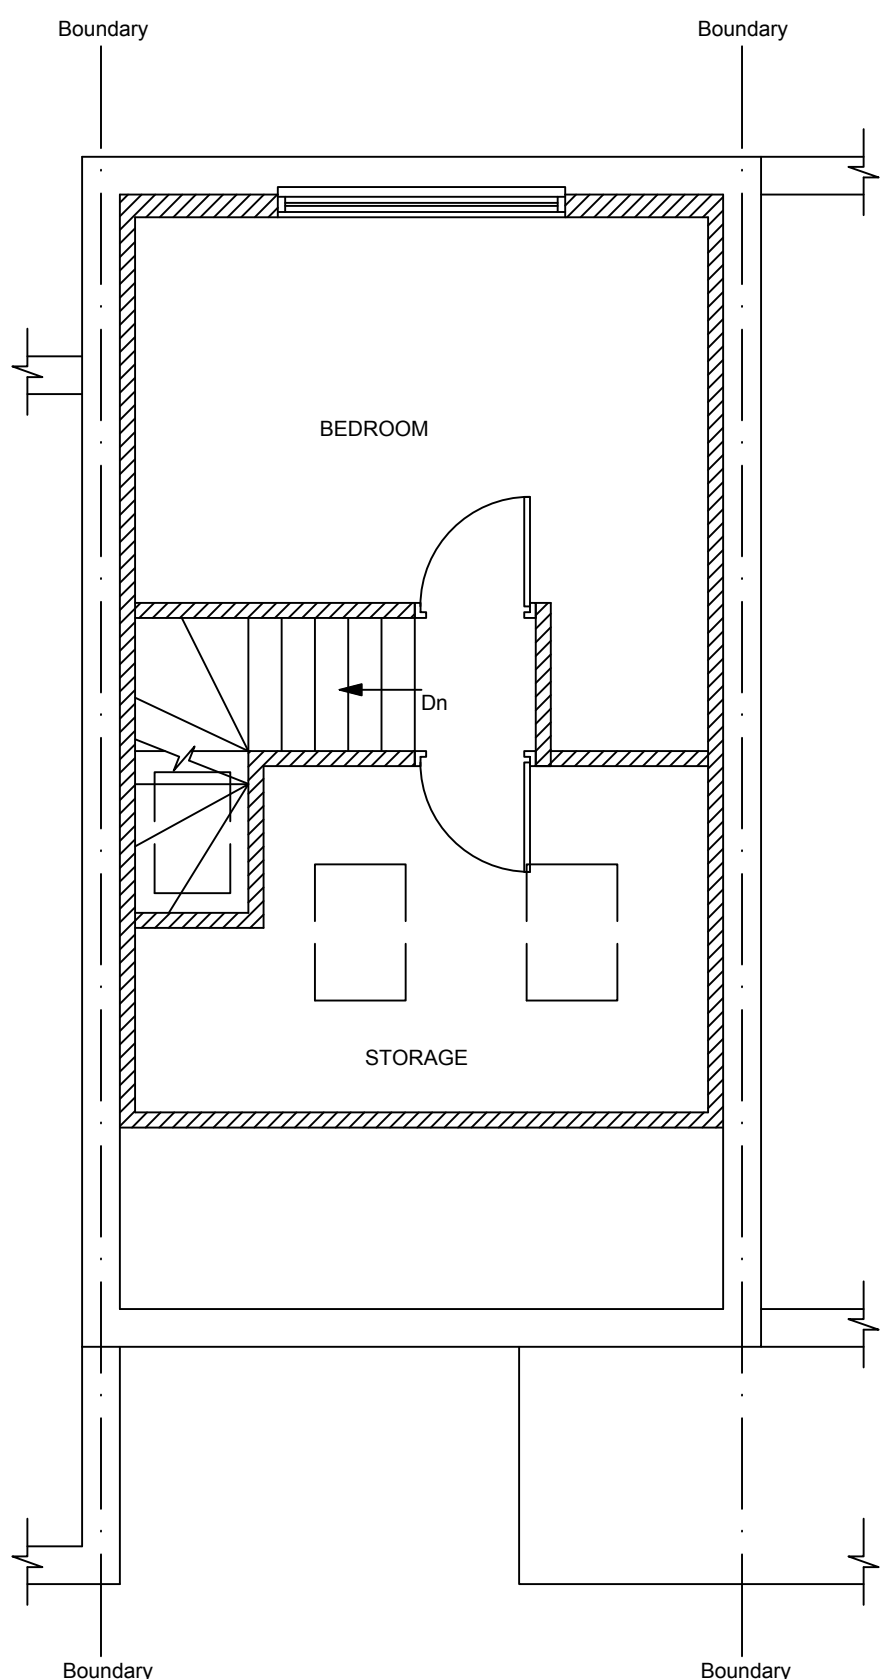

PROPOSED LOFT PLAN
(scale 1:50)

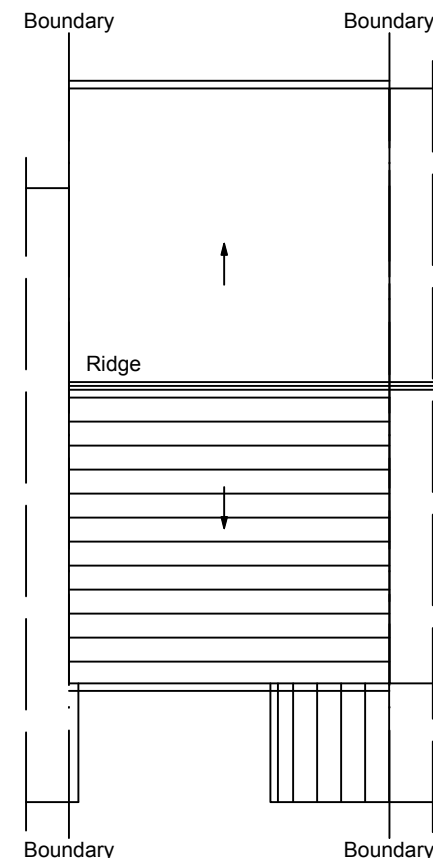

EXISTING ROOF PLAN
(scale 1:100)

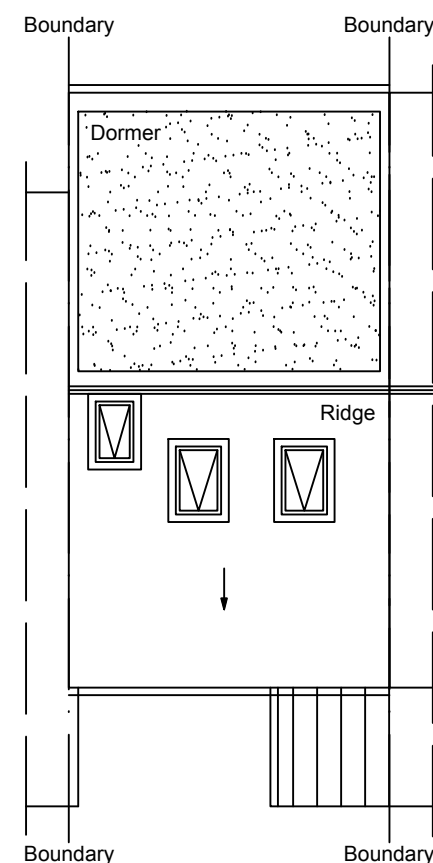

PROPOSED ROOF PLAN
(scale 1:100)



Users\\fixedpricearchitecture\\Desktop\\EMAIL SIG LOGO.png

17 TREVITHICK GARDENS,
MERTHYR TYDFIL,
CF47 0RP


LOFT CONVERSION

AS SHOWN	DWG NO	FPA101176	PAGE	01	B
K. MILLER	DATE	JUNE 2022			


THESE DRAWINGS ARE PRODUCED TO OBTAIN PLANNING AND BUILDING REGULATIONS APPROVAL ONLY AND COPYWRITE OF THE DESIGNER, ALL DIMENSION TO BE CHECKED ON SITE.

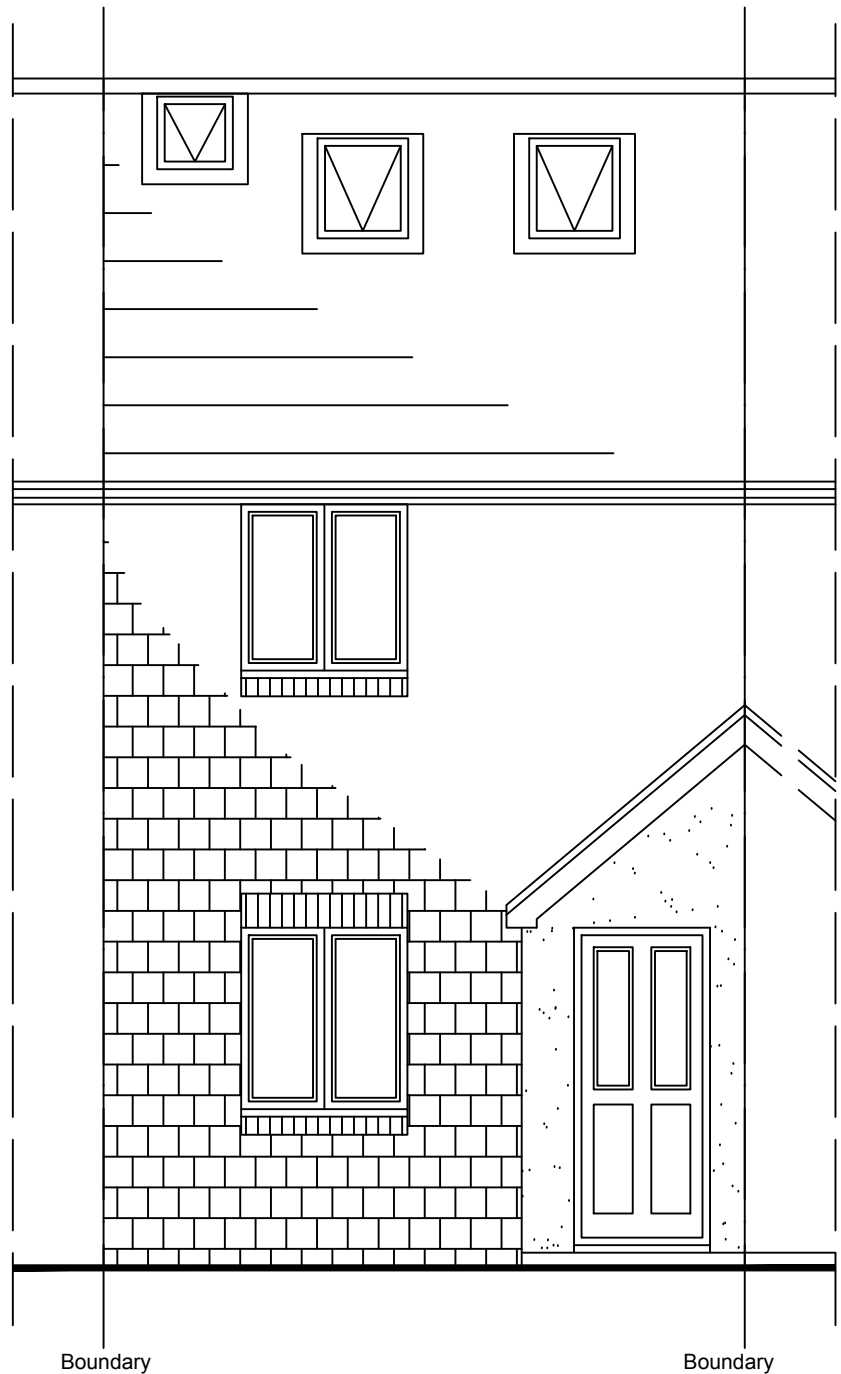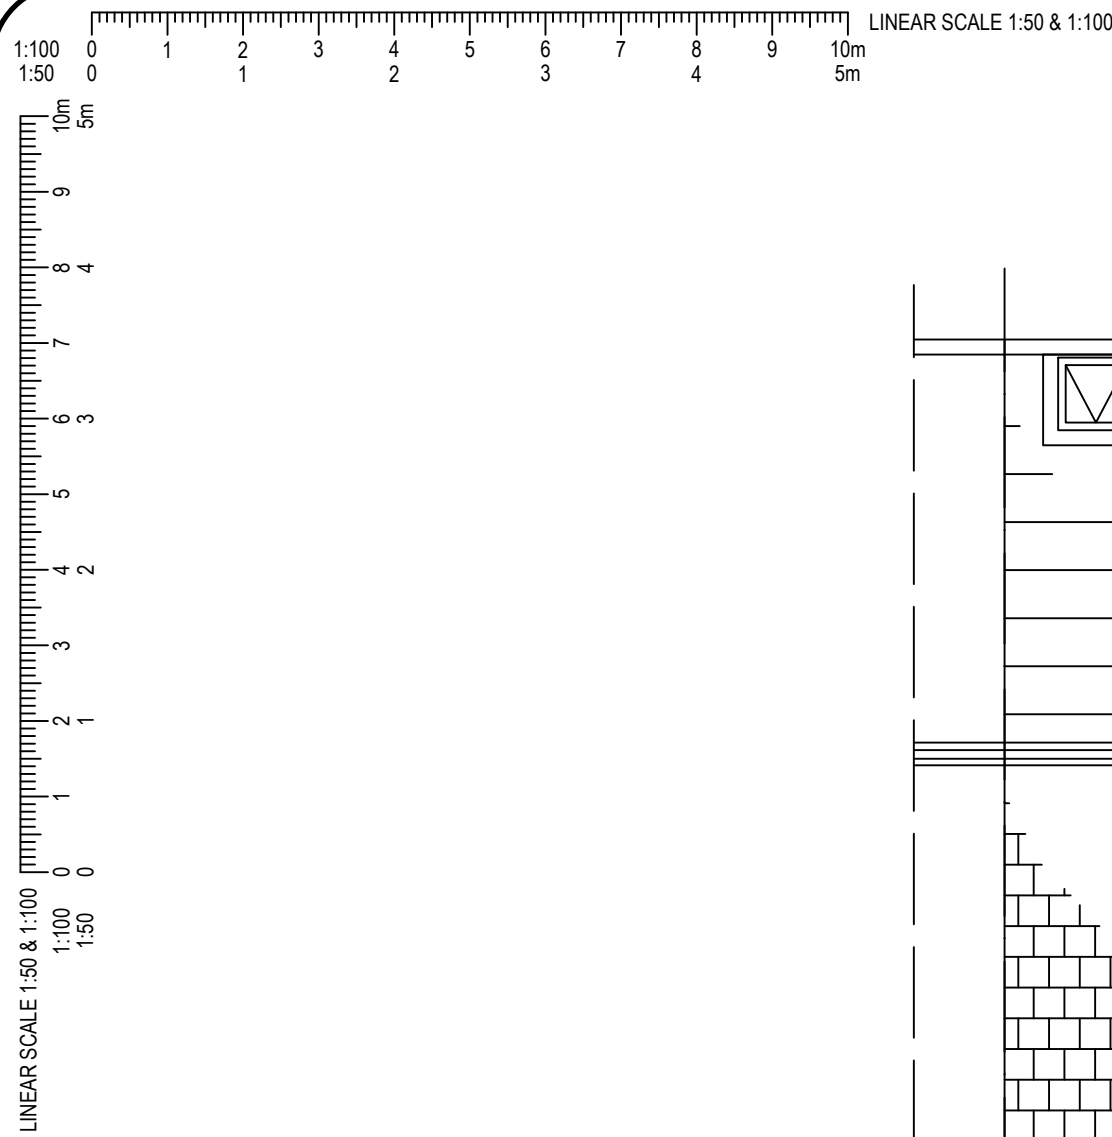


PROPOSED FRONT ELEVATION
(scale 1:50)

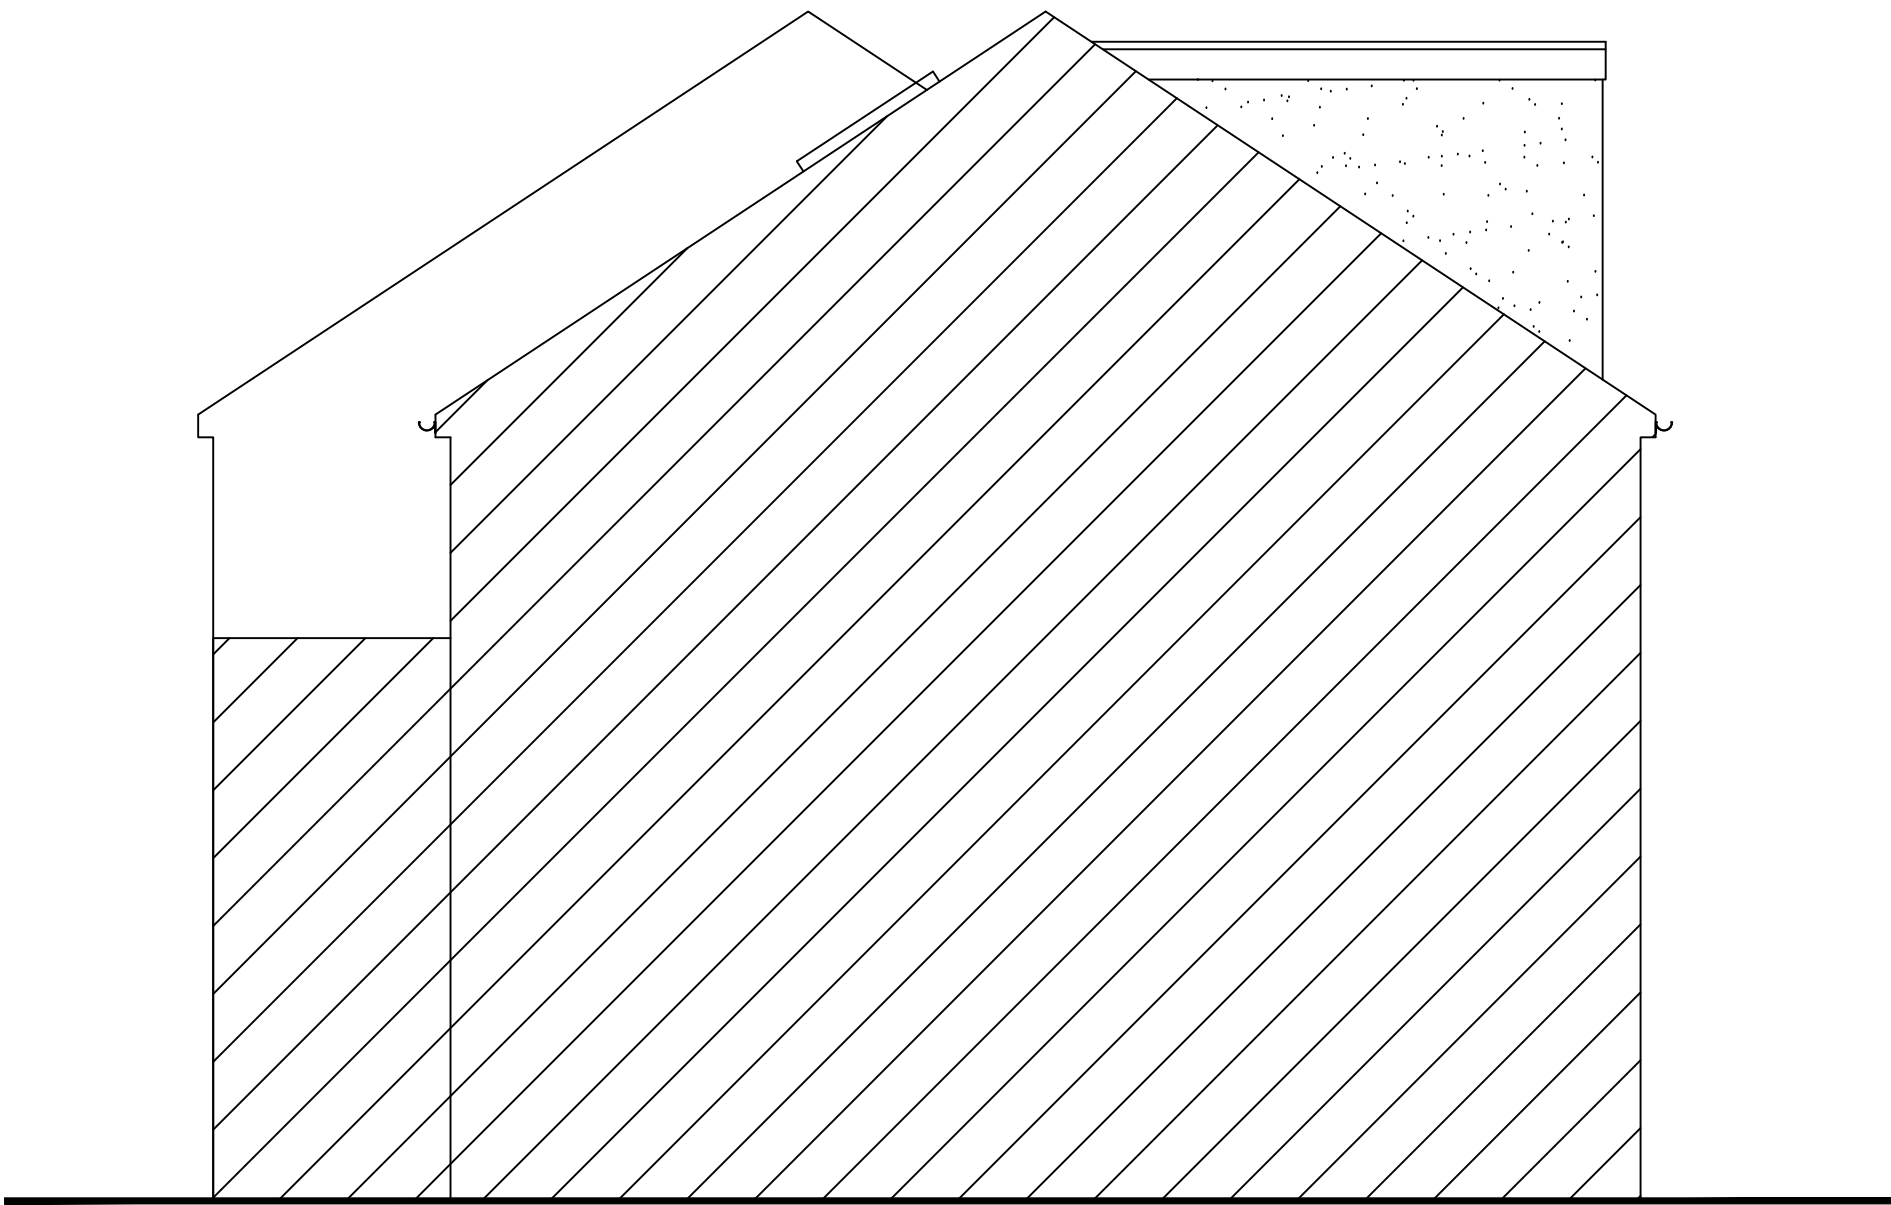

PROPOSED ADJ. SIDE ELEVATION
(scale 1:50)

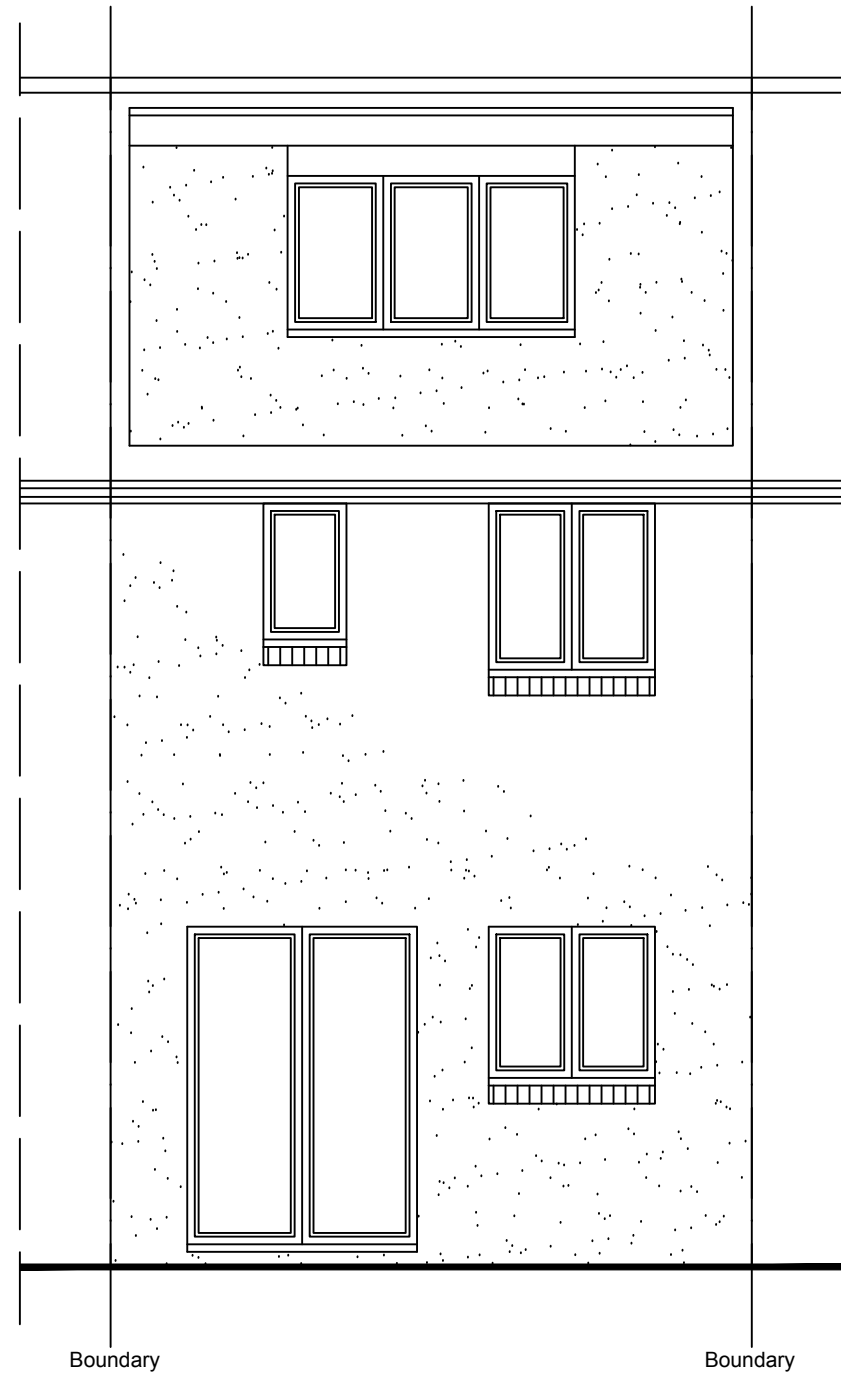

PROPOSED REAR ELEVATION
(scale 1:50)

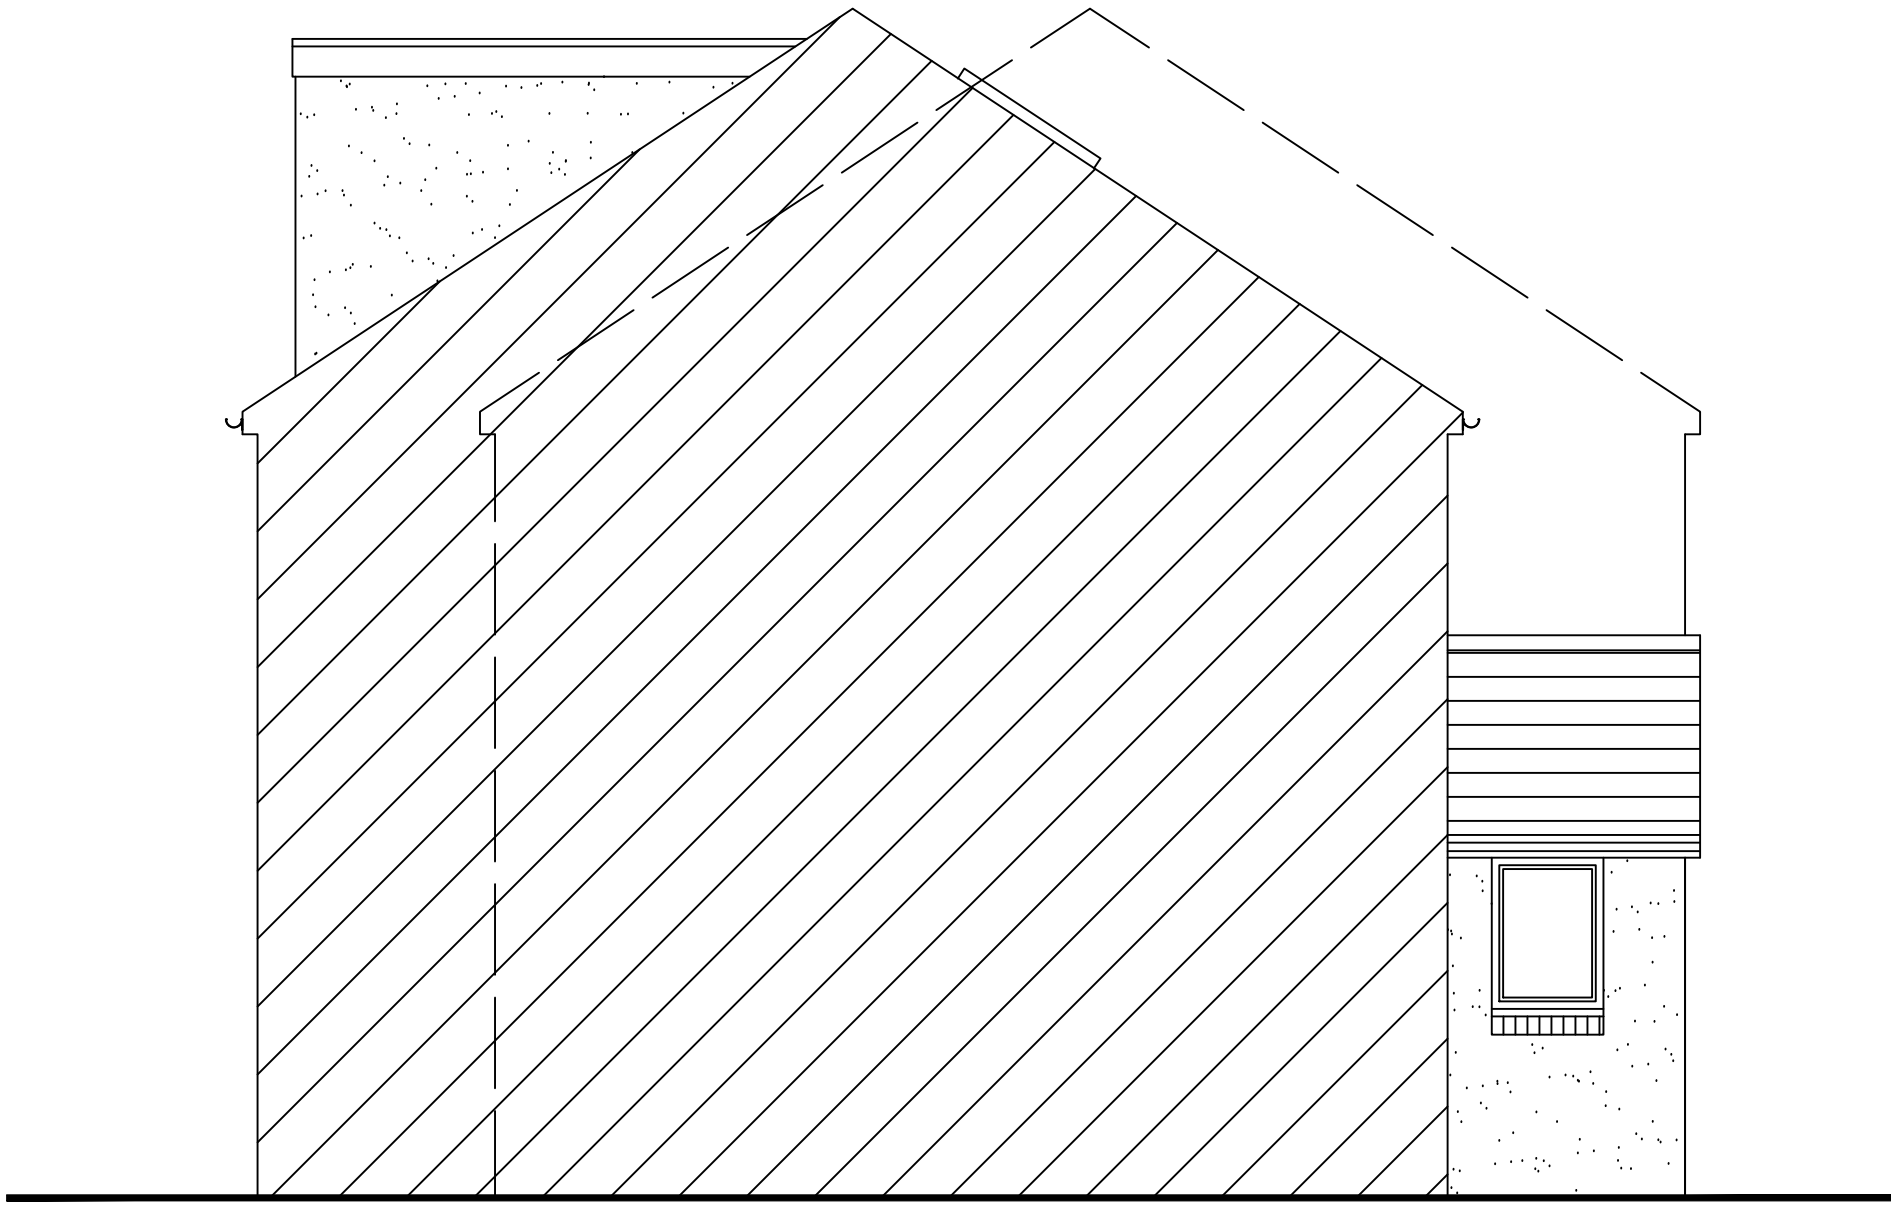


PROPOSED ADJ. SIDE ELEVATION
(scale 1:50)


\\Users\\fixedpricearchitecture\\Desktop\\EMAIL SIG LOGO.png

DRAWN	ADDRESS	17 TREVITHICK GARDENS, MERTHYR TYDFIL, CF47 0RP					
	PROJECT	LOFT CONVERSION					
	SCALE	AS SHOWN	DWG NO	FFAI01176	PAGE	02	B
	DATE	K. MILLER	DATE	JUNE 2022	REV		

THESE DRAWINGS ARE PRODUCED TO OBTAIN PLANNING AND BUILDING REGULATIONS APPROVAL ONLY AND COPYWRITE OF THE DESIGNER, ALL DIMENSION TO BE CHECKED ON SITE.

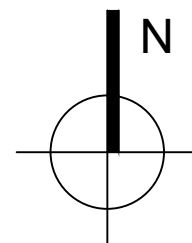


PROPOSED SITE PLAN
scale 1:200

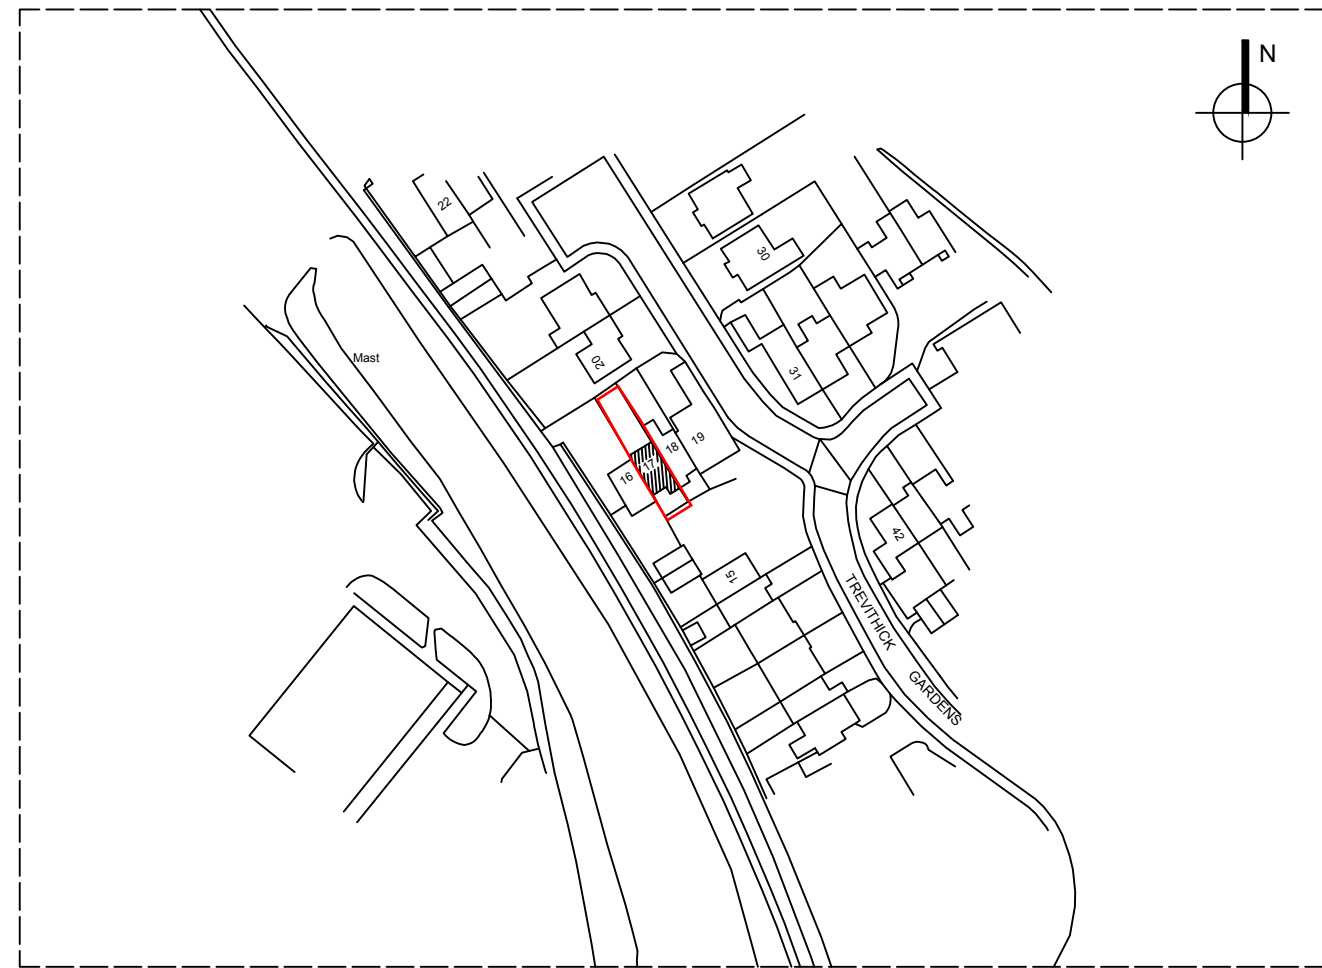

LOCATION PLAN
scale 1:1250

Crown Copyright All Rights Reserved Licence Number 0100031673

 

17 TREVITHICK GARDENS,
MERTHYR TYDFIL,
CF47 0RP

LOFT CONVERSION

AS SHOWN

DWG NO FPA101176

PAGE 03

REV B

K. MILLER

DATE JUNE 2022

THESE DRAWINGS ARE PRODUCED TO OBTAIN PLANNING AND
BUILDING REGULATIONS APPROVAL ONLY AND COPYWRITE OF
THE DESIGNER, ALL DIMENSION TO BE CHECKED ON SITE.