




PROPOSED FRONT ELEVATION






PROPOSED REAR ELEVATION

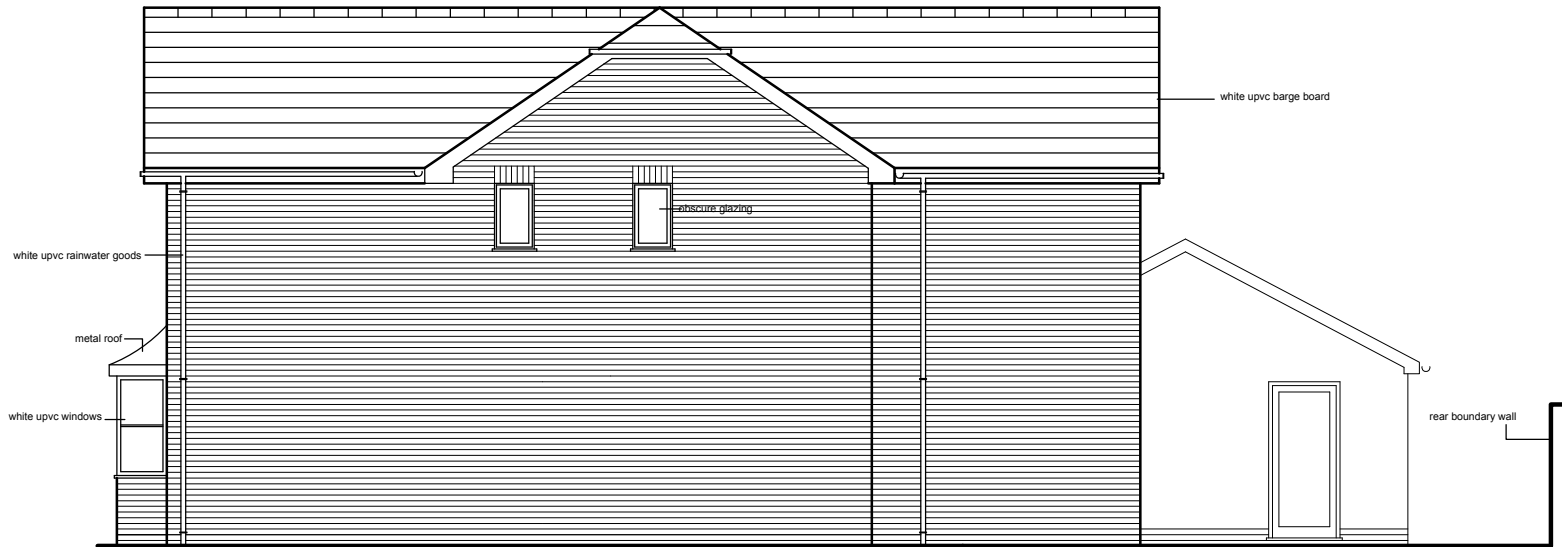


PROPOSED SIDE ELEVATION




PROPOSED SIDE ELEVATION

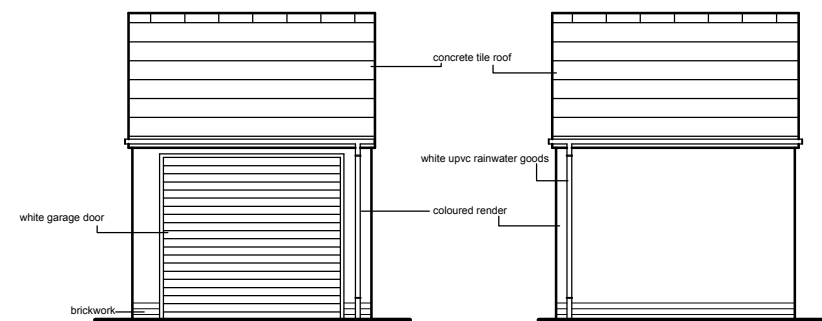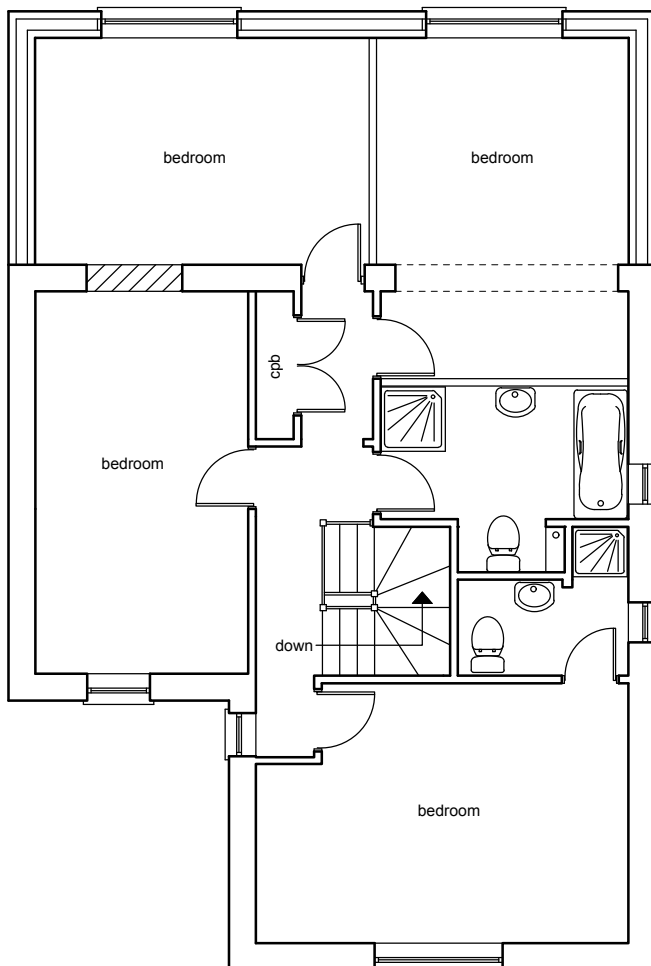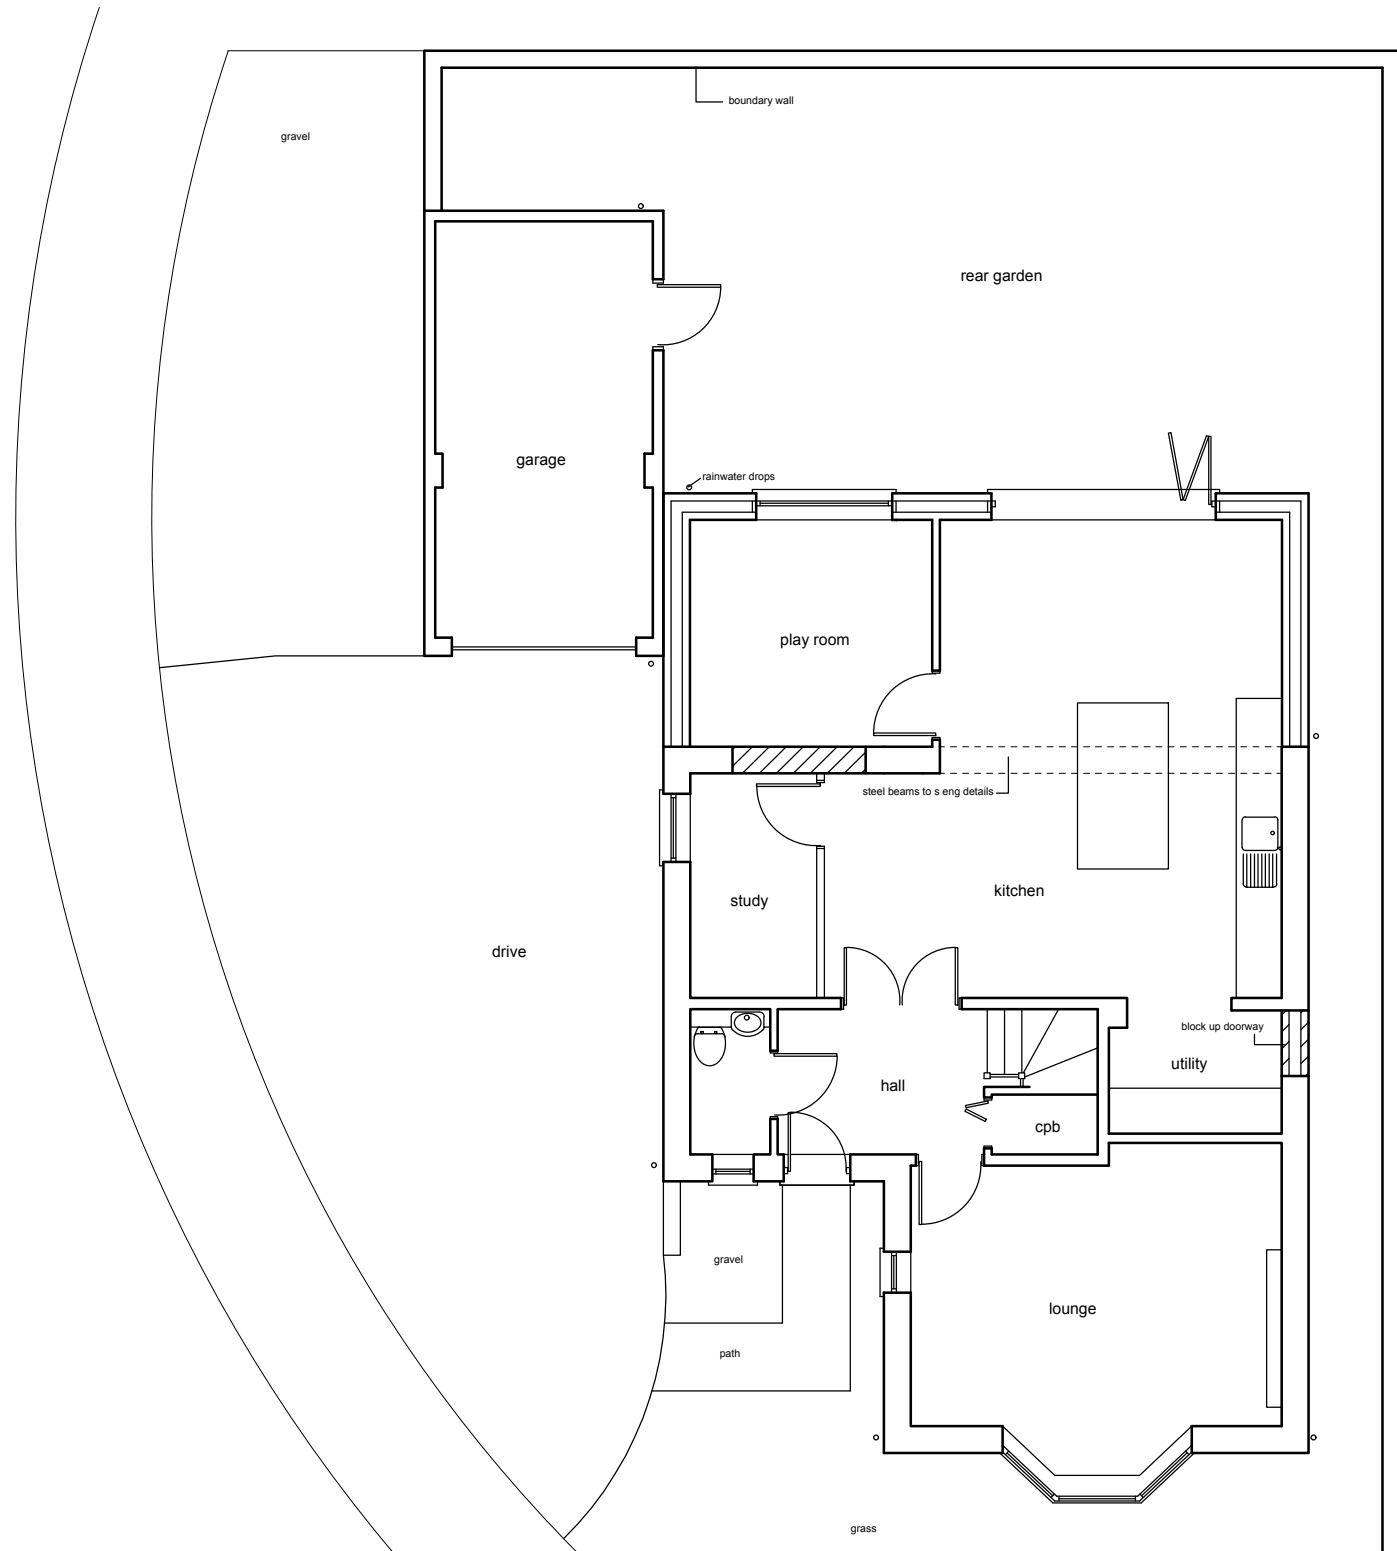

EXISTING GARAGE FRONT ELEVATION

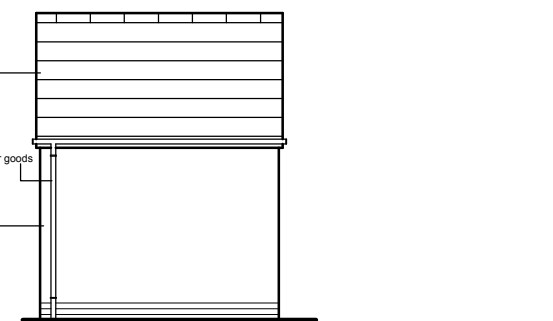

EXISTING GARAGE REAR ELEVATION

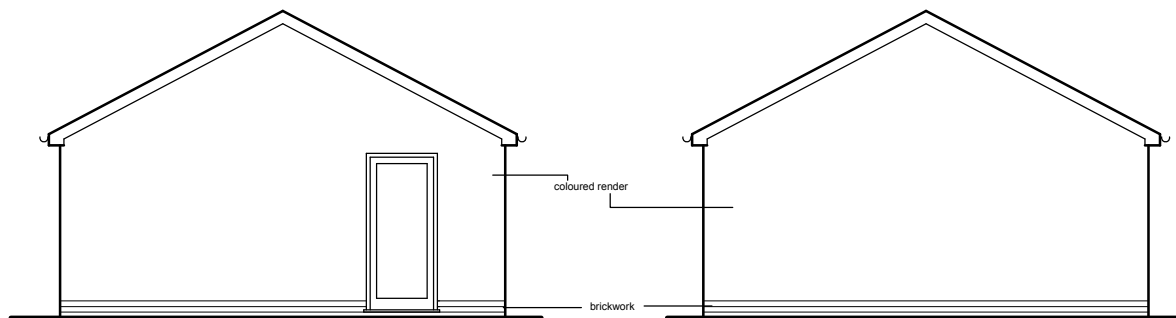

EXISTING GARAGE SIDE ELEVATION

EXISTING GARAGE SIDE ELEVATION

THIS DRAWING IS COPYRIGHT © C

Ken Bateman
Chartered Surveyor
R.S. (Hons), MRICS, C. Burt E. MCARD

project
Two storey rear extension
at
11 Heather Court
Treharris
Merthyr Tydfil

title
Proposed
plans and elevations

Date: July 2025
Scale: A2 @ 1:100
Drawn:

Drawing No. GA 002 Rev. C