



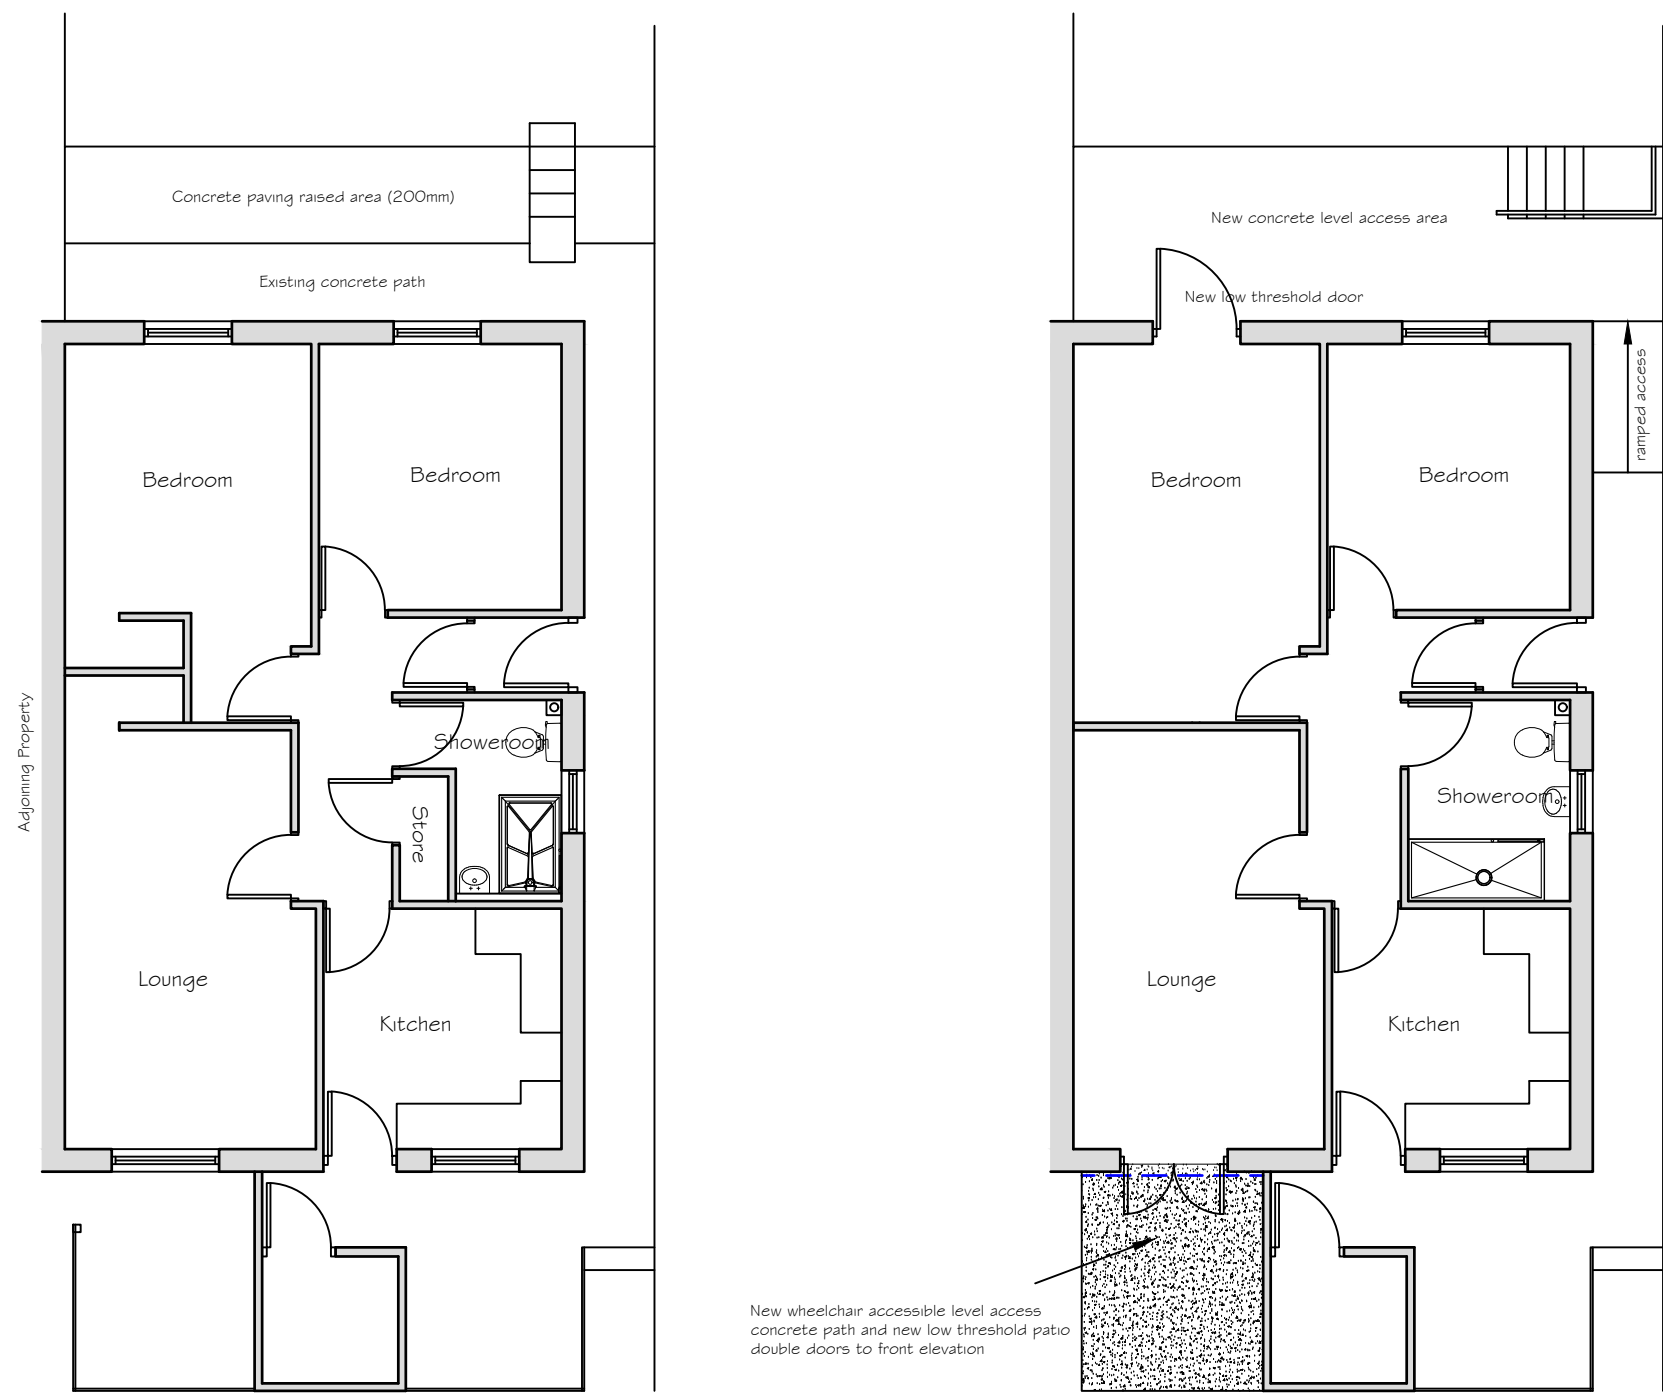


Existing Floor Plan


Proposed Floor Plan

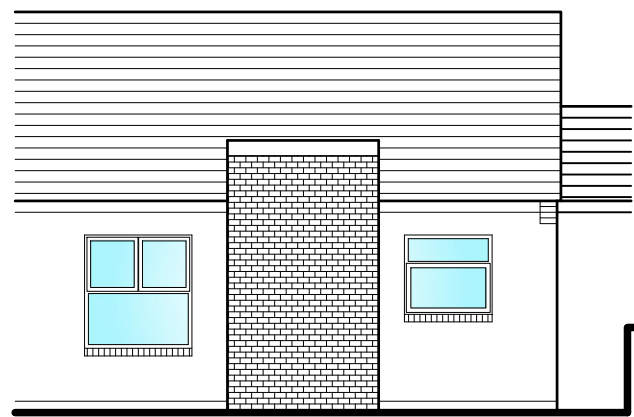


Existing Front Elevation

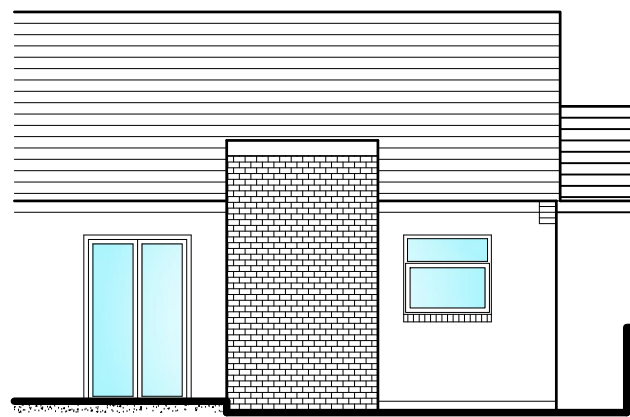

Proposed Front Elevation

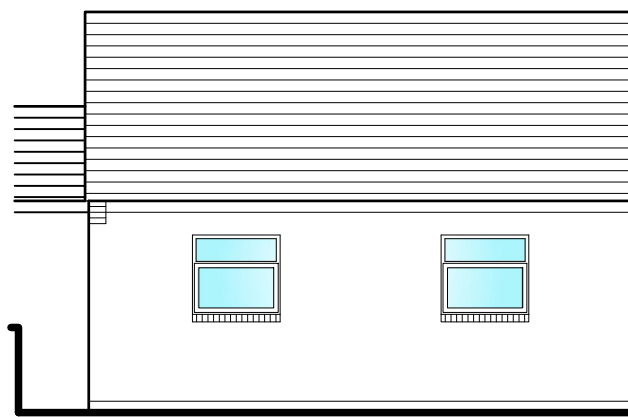


Existing Rear Elevation

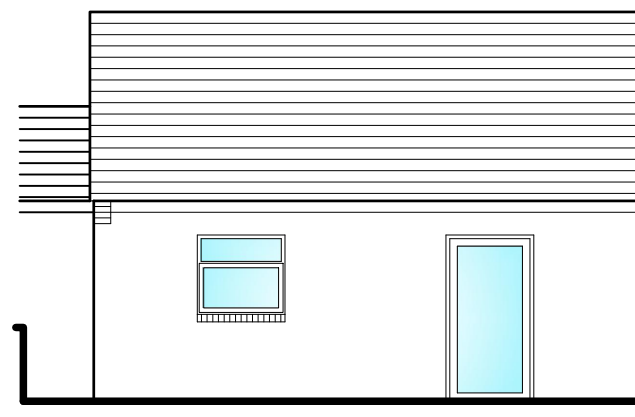


Proposed Rear Elevation



Site Location Plan at 1:1000 Scale

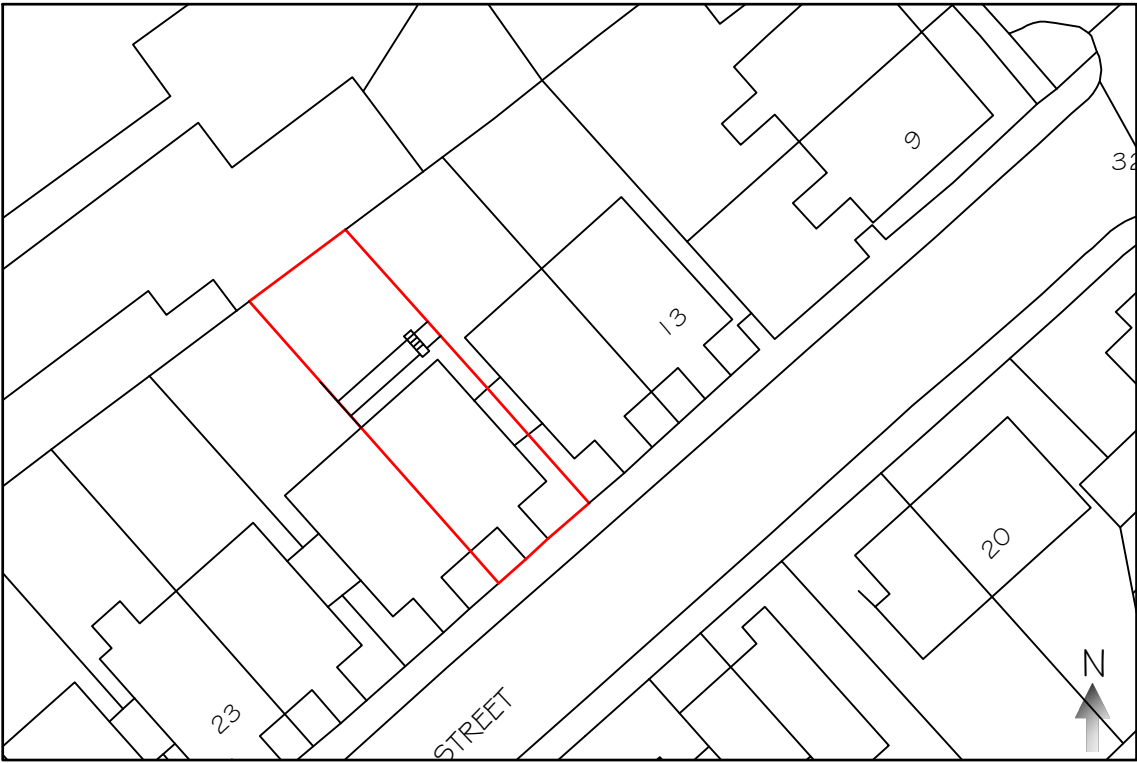

Existing Site Plan at 1:500 Scale

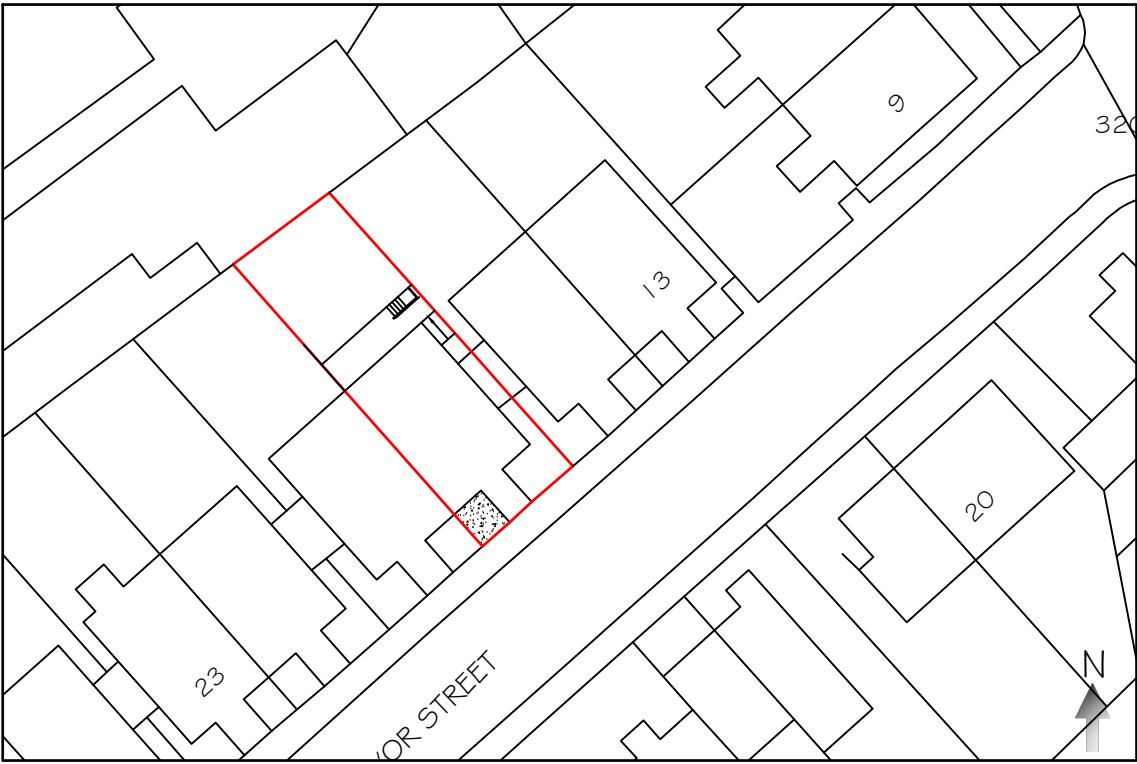

Proposed Site Plan at 1:500 Scale

Tecta Associates Ltd

Mobile: - 07765800405
E-mail: - info@tecta-associates.co.uk

Title: Accessibility Works 17 Ivor Street, Dowlais, Merthyr Tydfil, CF48 3LP	Date: Dec 2021	Scale: 1:100 At A2
Client: Merthyr Valleys Homes 22 Lansbury Road, Gellideg, Merthyr Tydfil, CF48 1HA	Number: TAL21/46/01	