




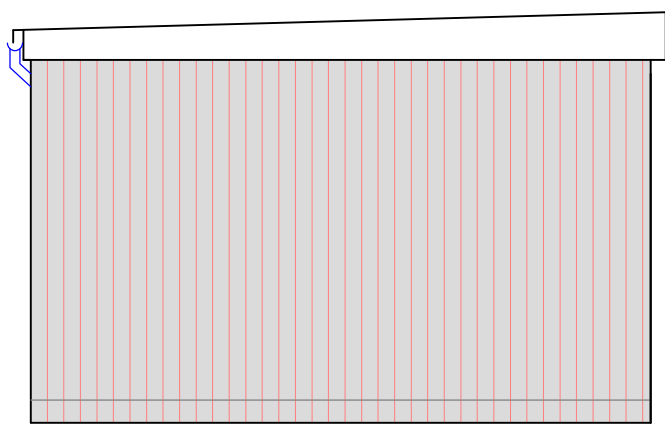



Proposed Side Elevation
1:50

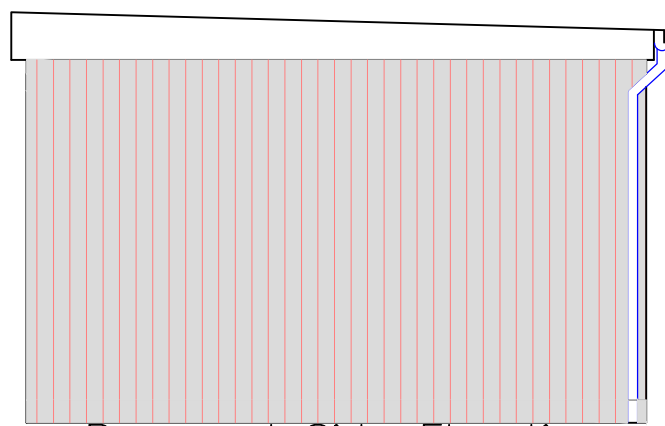


Proposed Side Elevation
1:50

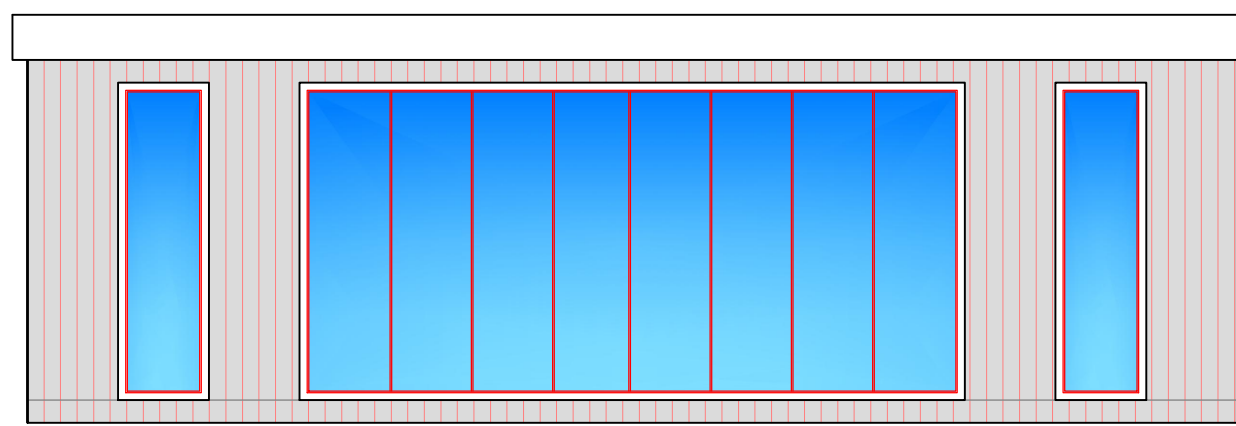


Proposed Front Elevation
1:50

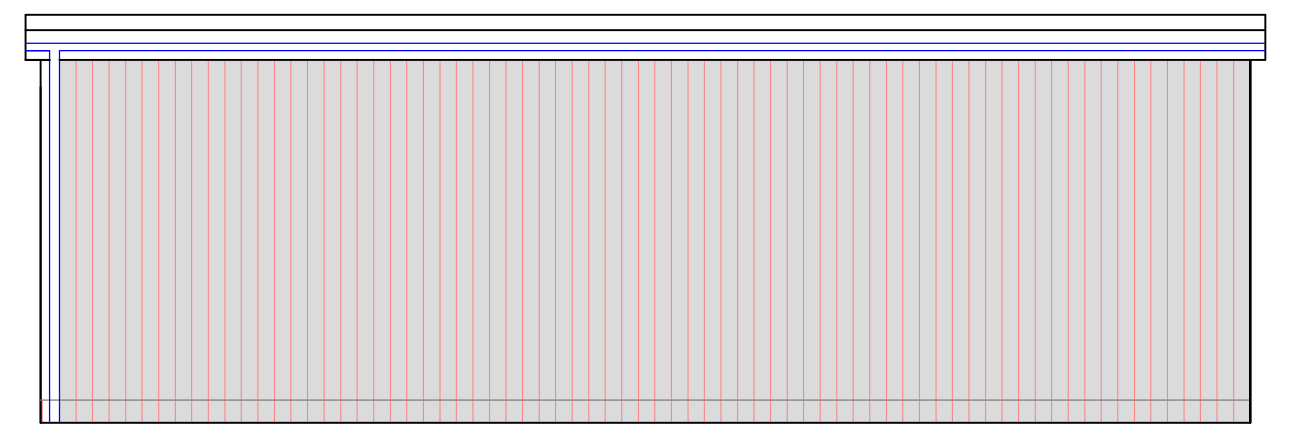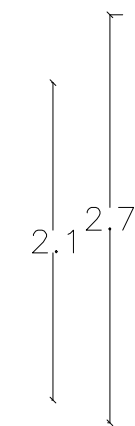

Proposed Rear Elevation
1:50

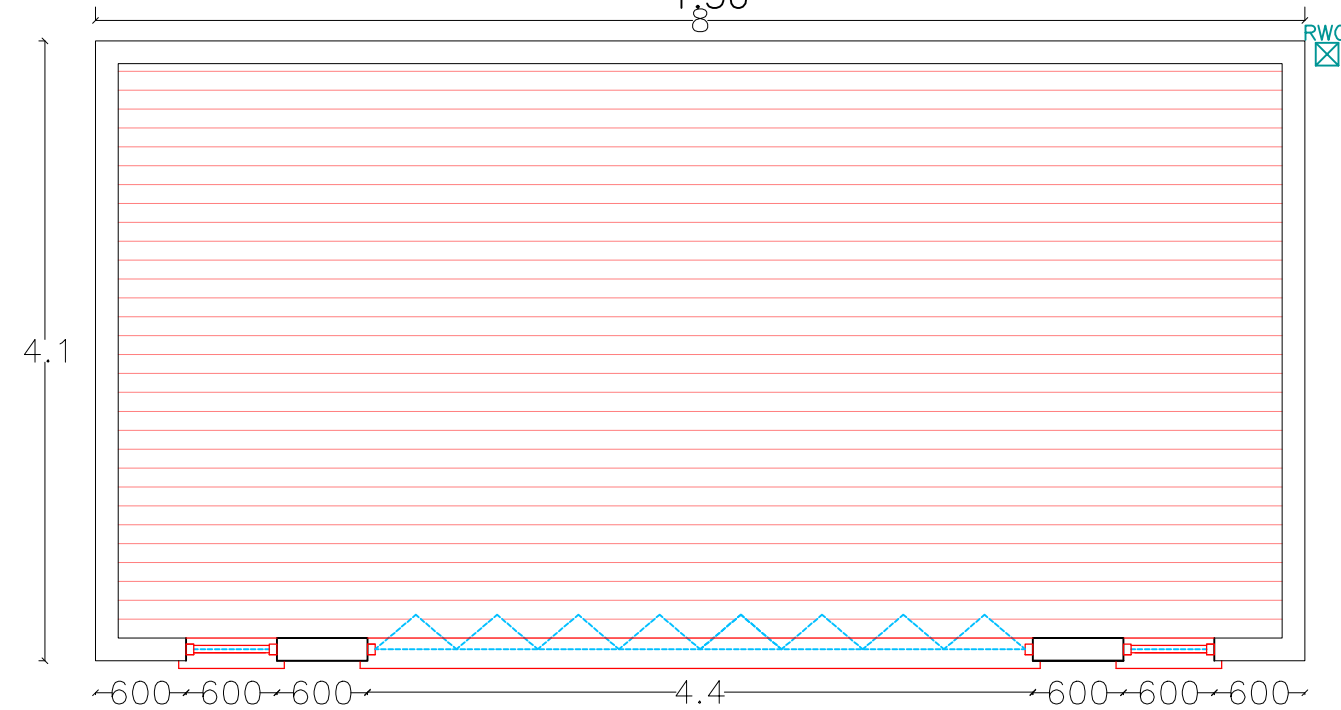

Proposed Floor Plan
1:50

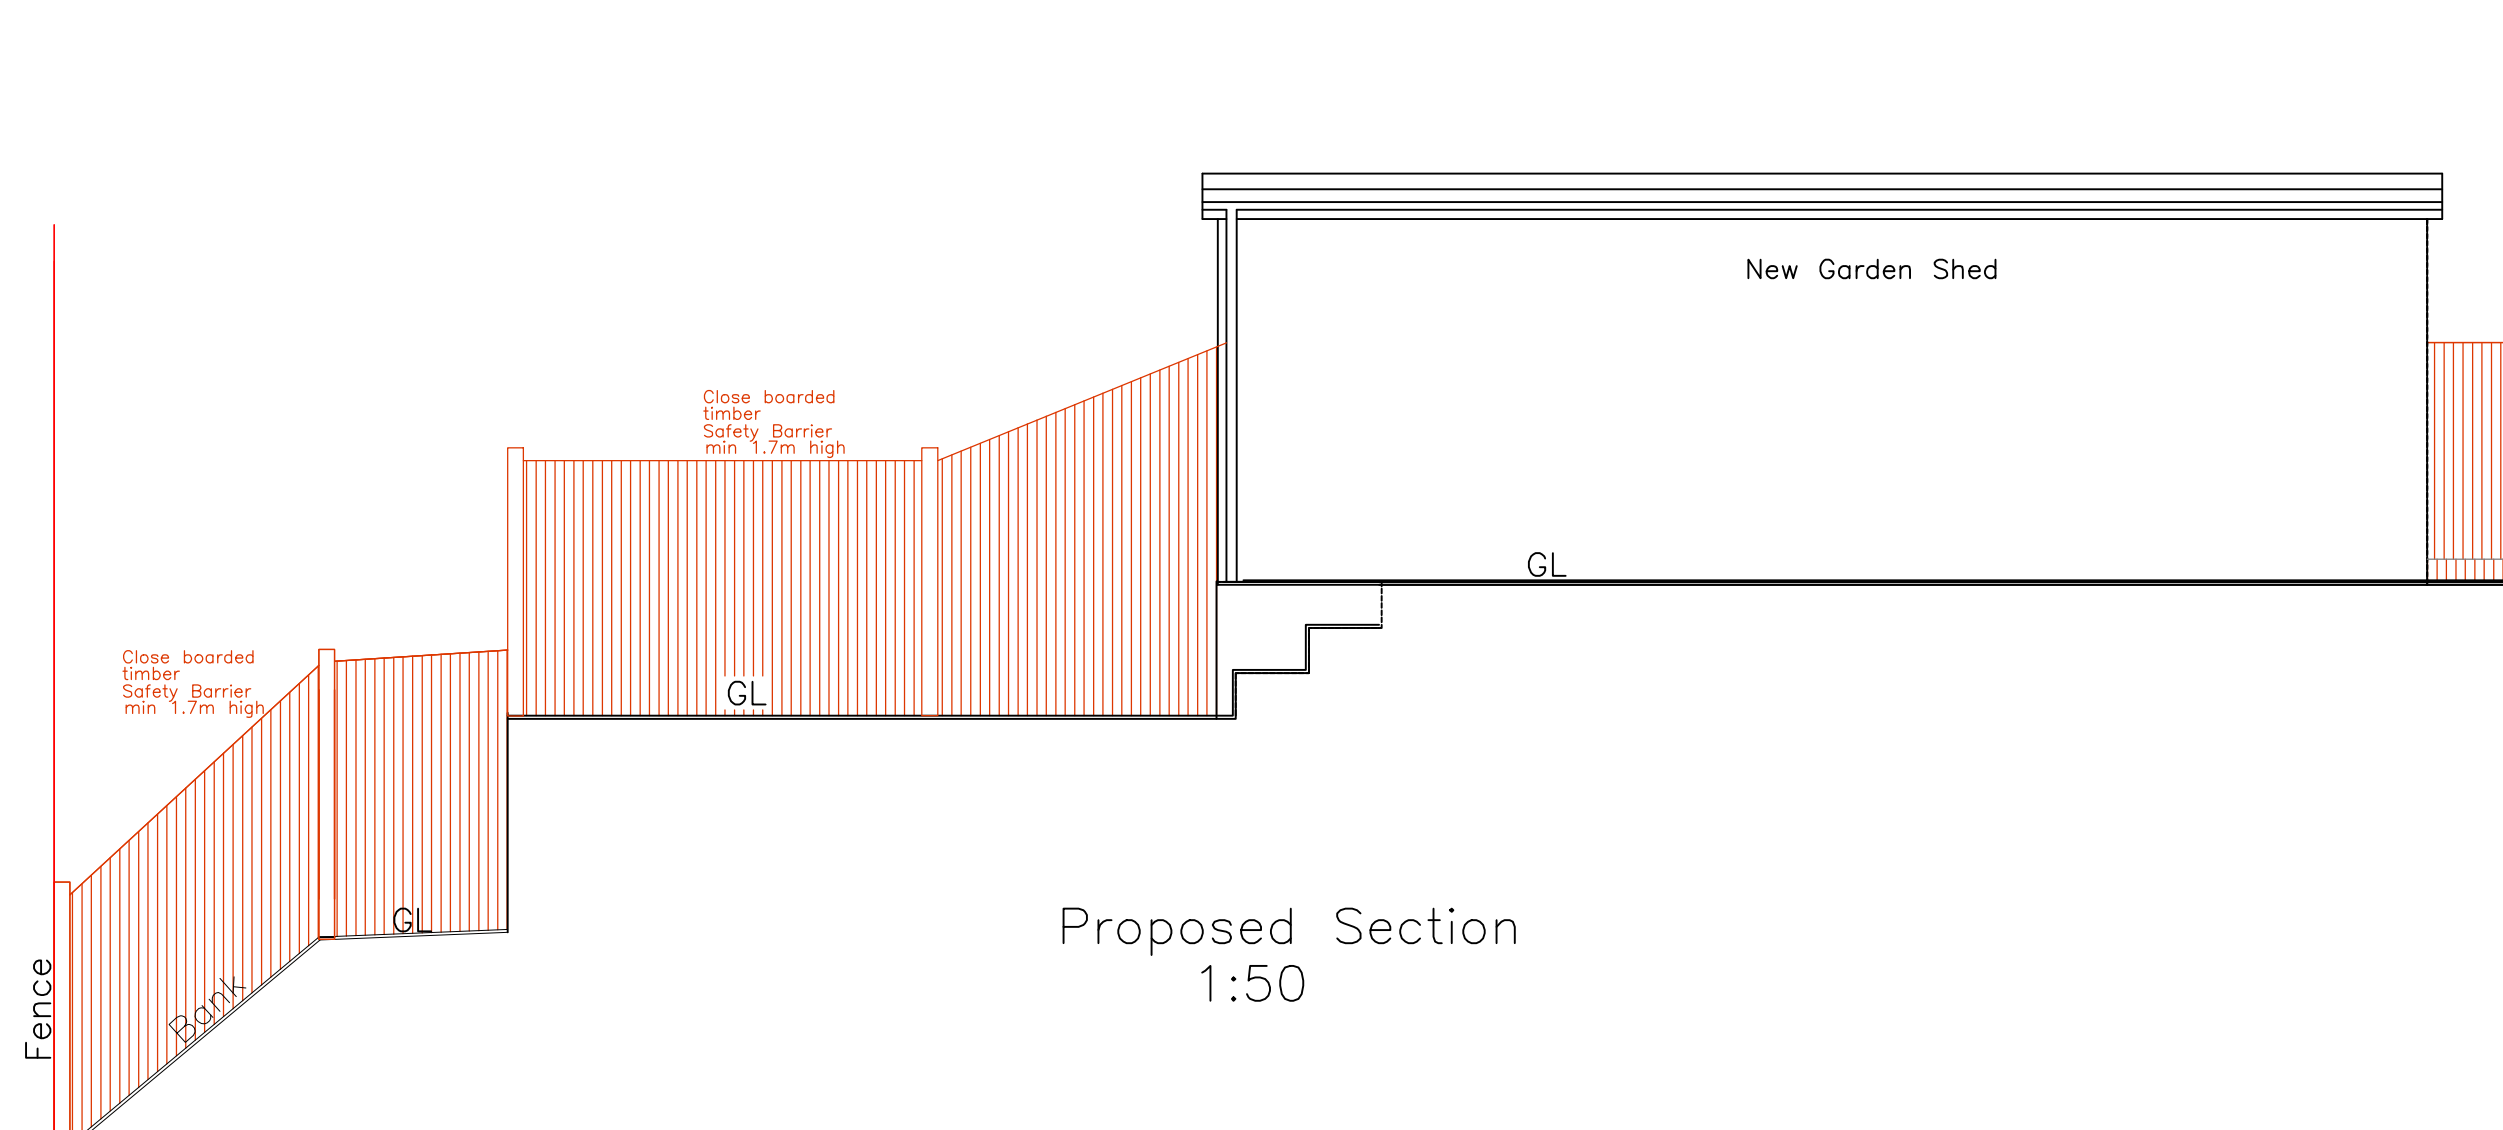

Proposed Section
1:50

Utopia Design Architectural Services			
Building Planning Application Support Paul Thomas: BSc (Hons) Tel: 01685 559230. Mob: 07908 725065			
Issued Only for Purpose Indicated Drawing Status: FOR PLANNING/BUILD CONTROL PURPOSES ONLY			
Address		20, Heol Corn Du Merthyr Tydfil CF48 1BW	
Project			
Proposed Reprofiling of Rear Garden with New Garden Shed			
Drawn by	Paper	Date	30.11.2021
Title	A2	Scale	1:50 1:100
Proposed Plans, Elevations & Section Details		Dwg No	BEACON 20 03F