



21, Beacon Heights

20, Beacon Heights

19, Beacon Heights

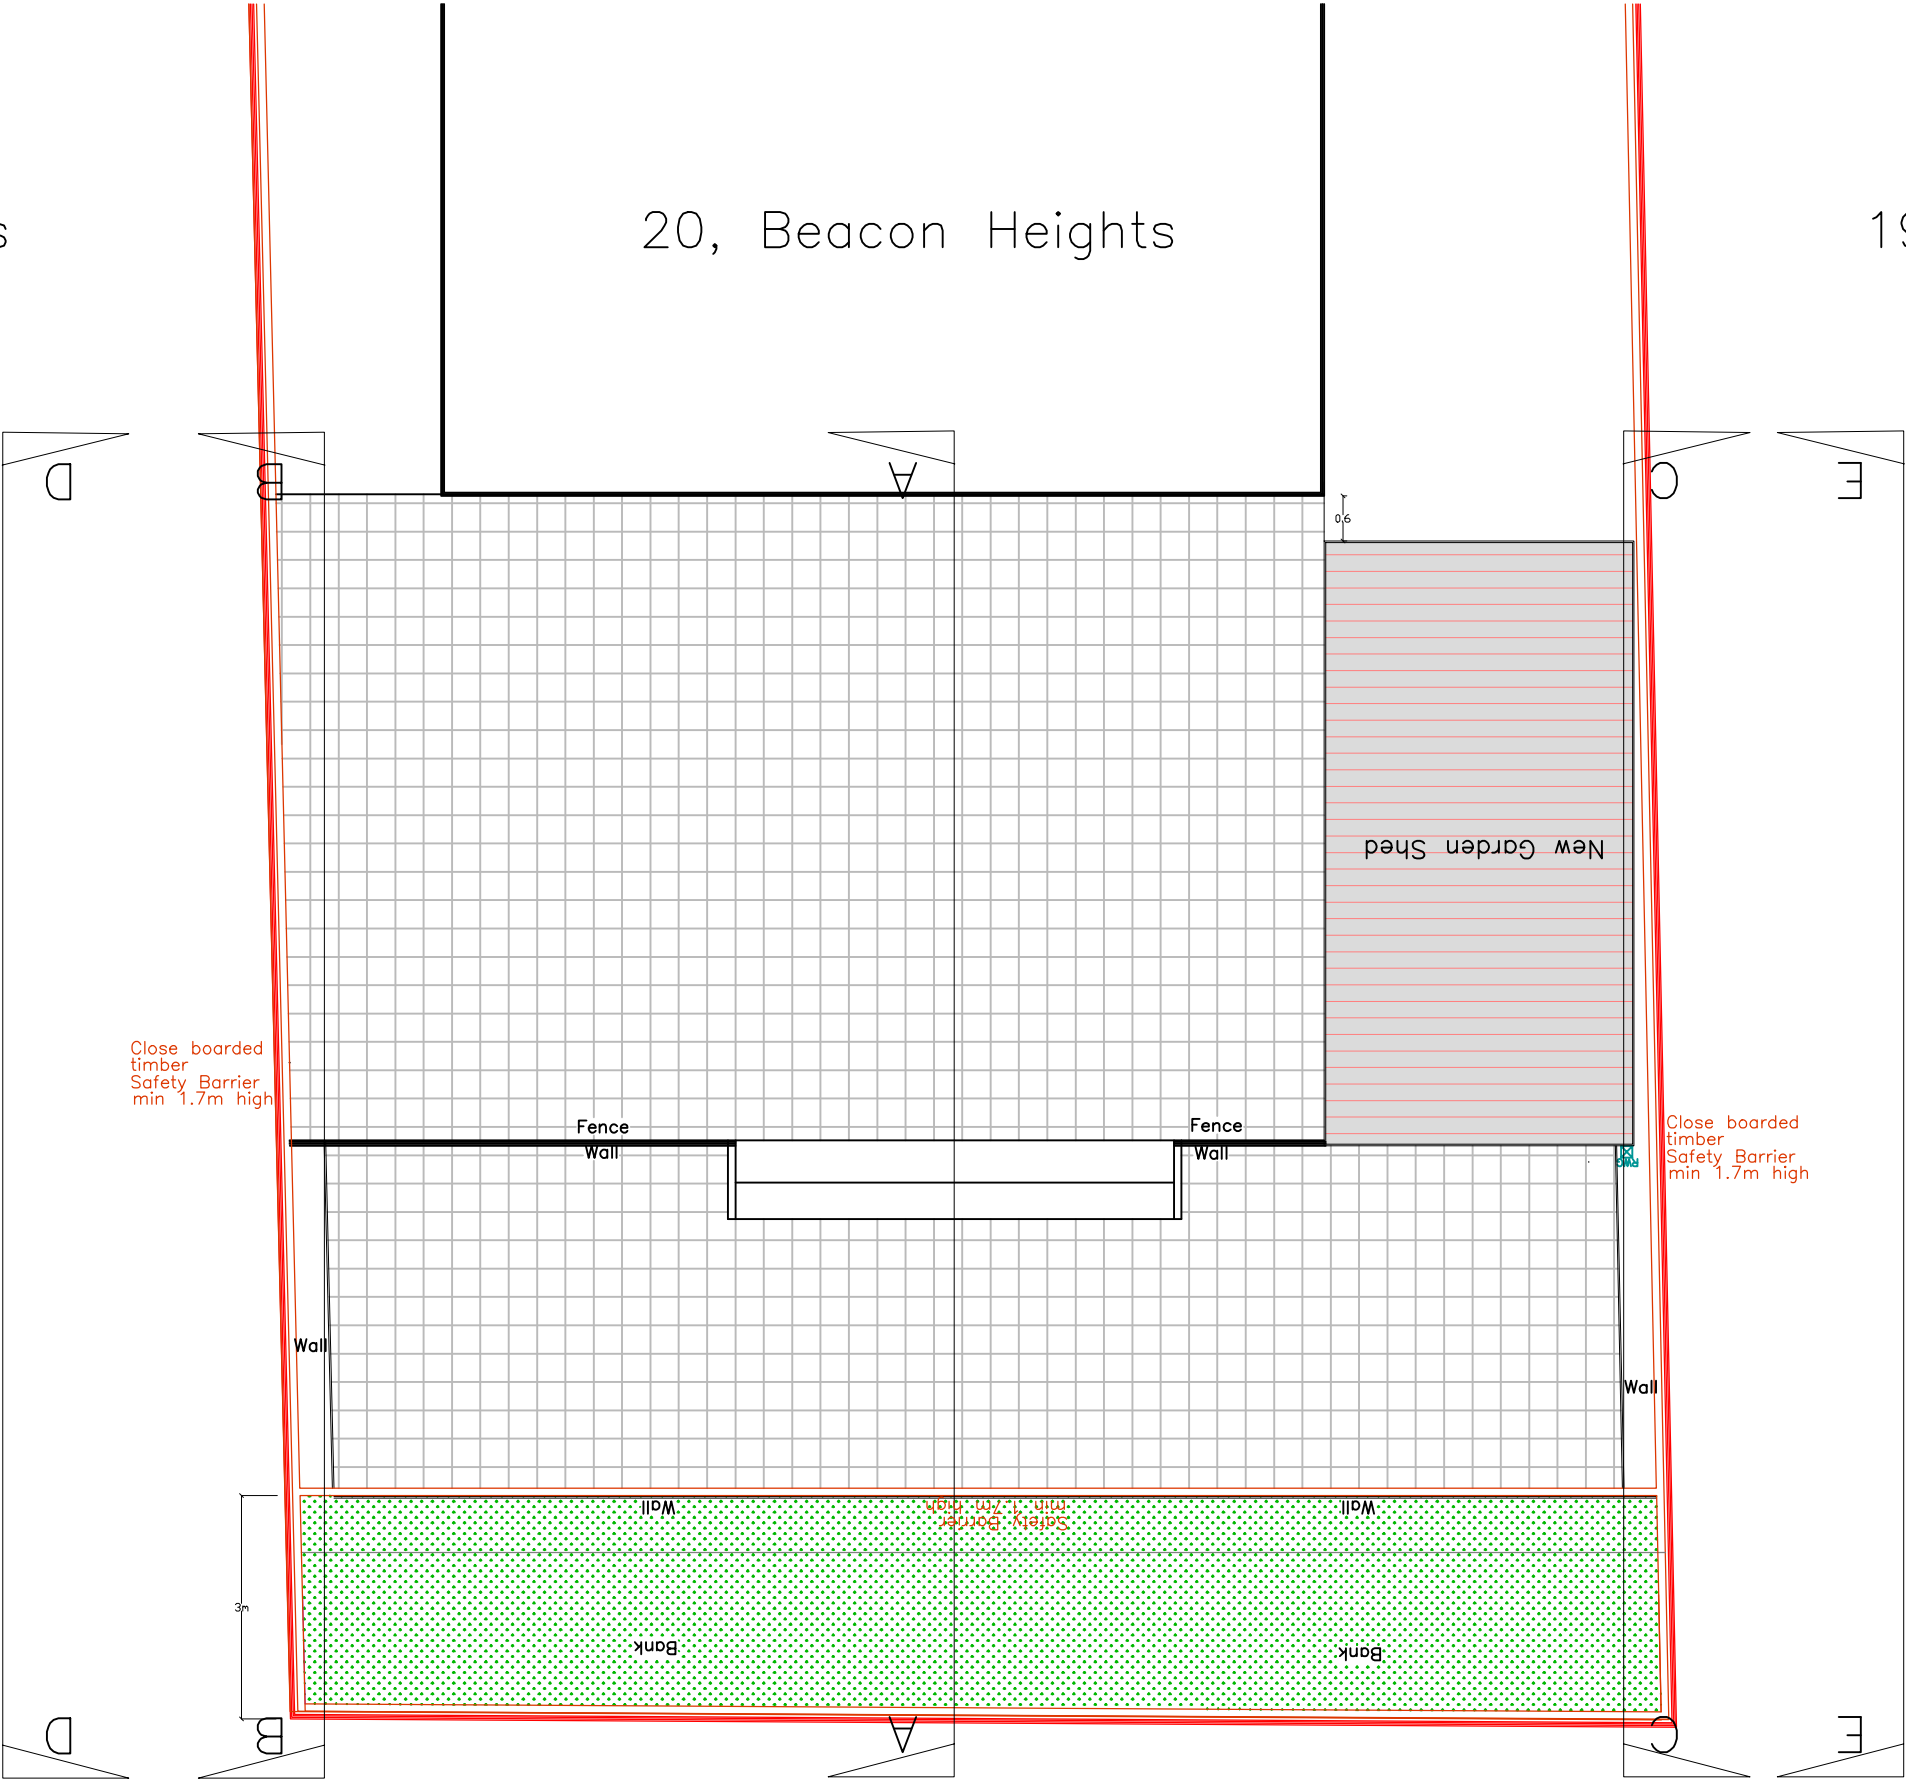

Proposed Partial Site Plan
1:100

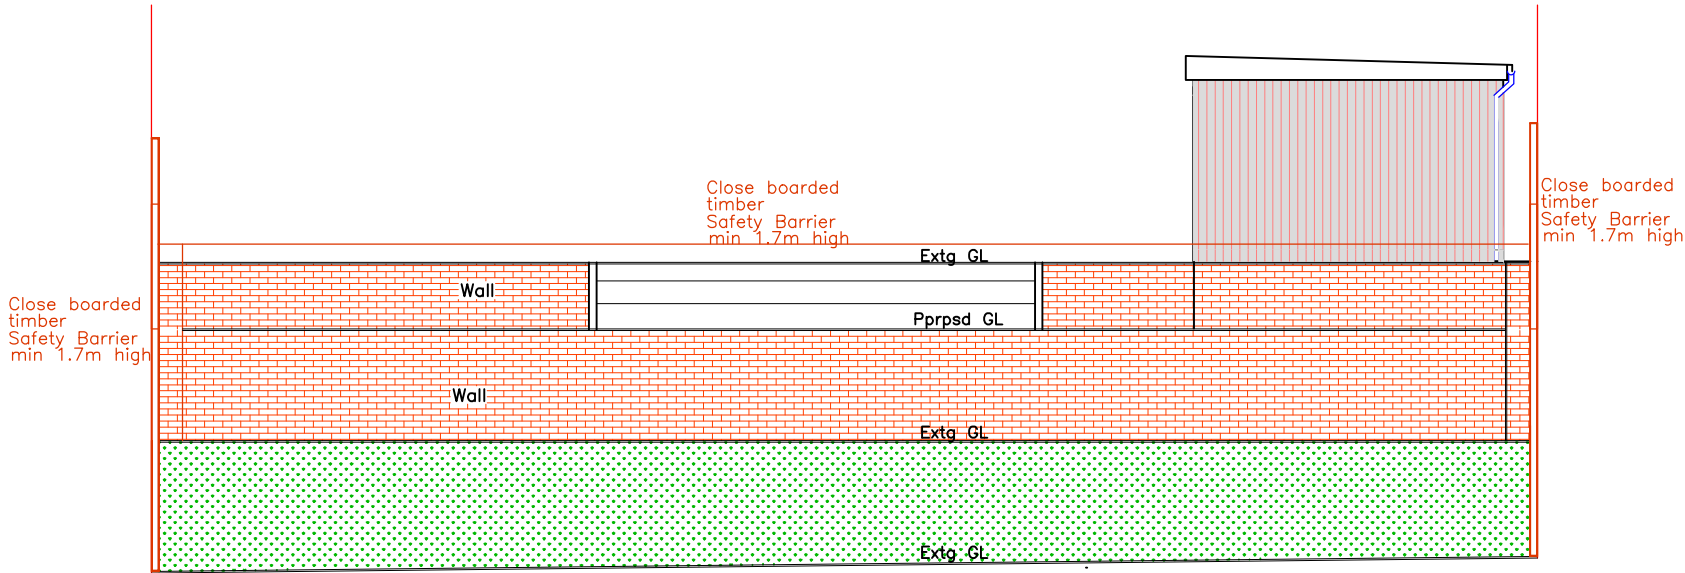

Proposed Garden Elevation
1:100

Utopia Design Architectural Services			
Building Planning Application Support Paul Thomas: BSc (Hons) Tel: 01685 559230. Mob: 07908 725065			
Issued Only for Purpose Indicated Drawing Status: FOR PLANNING/BUILD CONTROL PURPOSES ONLY			
Address 20, Heol Corn Du Merthyr Tydfil CF48 1BW			
Project Proposed Reprofiling of Rear Garden with New Garden Shed			
Drawn by	Paper	Date	30.11.2021
Title	A2	Scale	1:100
Proposed Plans & Elevations		Dwg No	BEACON 20 04B