



Plot 9




FRONT ELEVATION
Scale 1 : 100

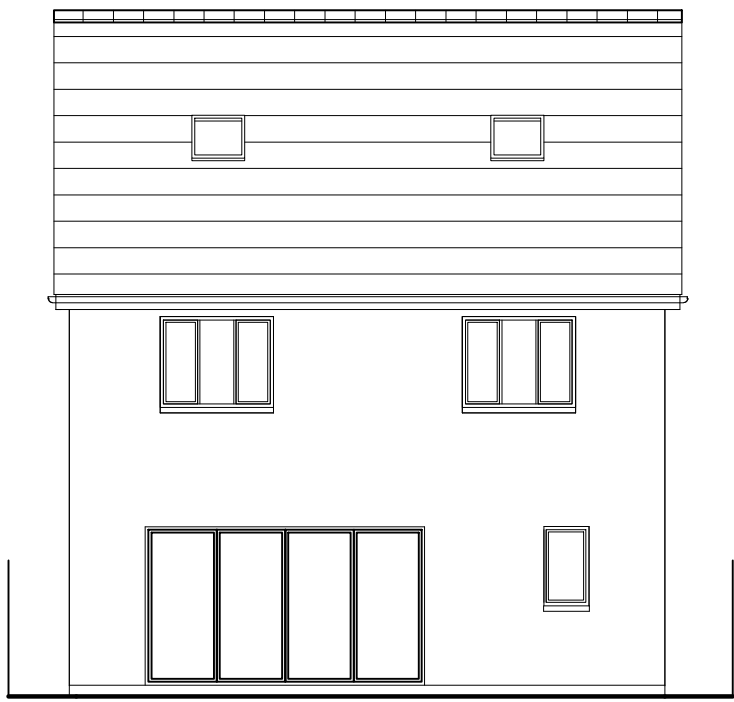


REAR ELEVATION

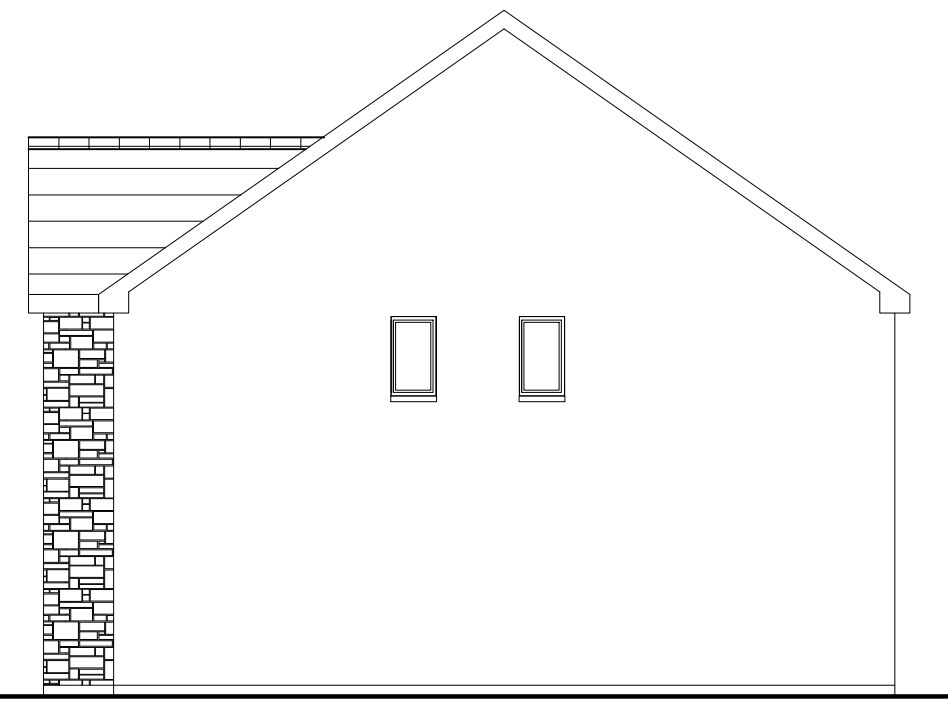

SIDE ELEVATION

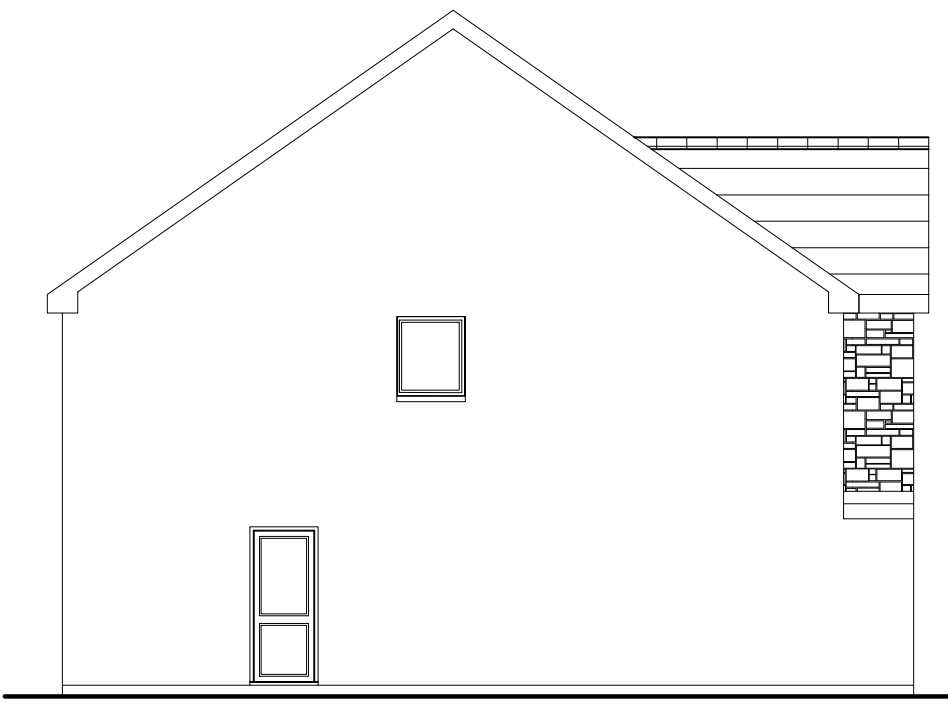

SIDE ELEVATION

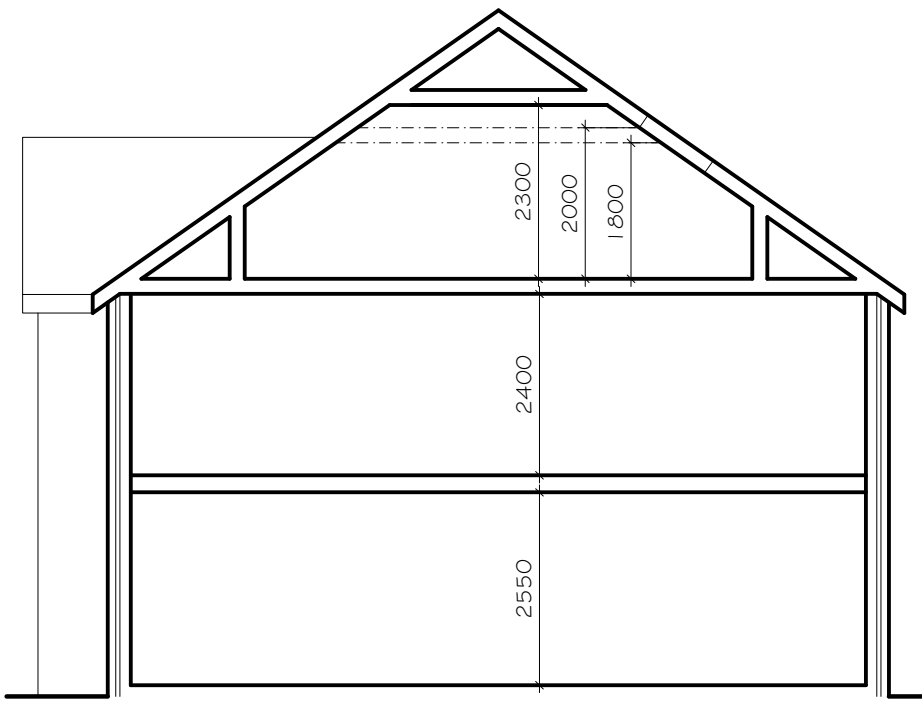

SECTION

Note: This drawing is copyright ©

Monarch
Architectural Services Ltd

Revision: Planning 24th Jan 2024

Project
Proposed 2no. Four Detached
House, with Off Road Parking
at
Plots 9
Land at Upper Colier Row
Heolgering
Client
Mr M Jones

Title
Proposed Plans and Elevations

Date: December 2023


Scale: 1 : 50, 1 : 100

Drawn: W. S.


Drawing No.
12 / 12 / 01

Rev.


A

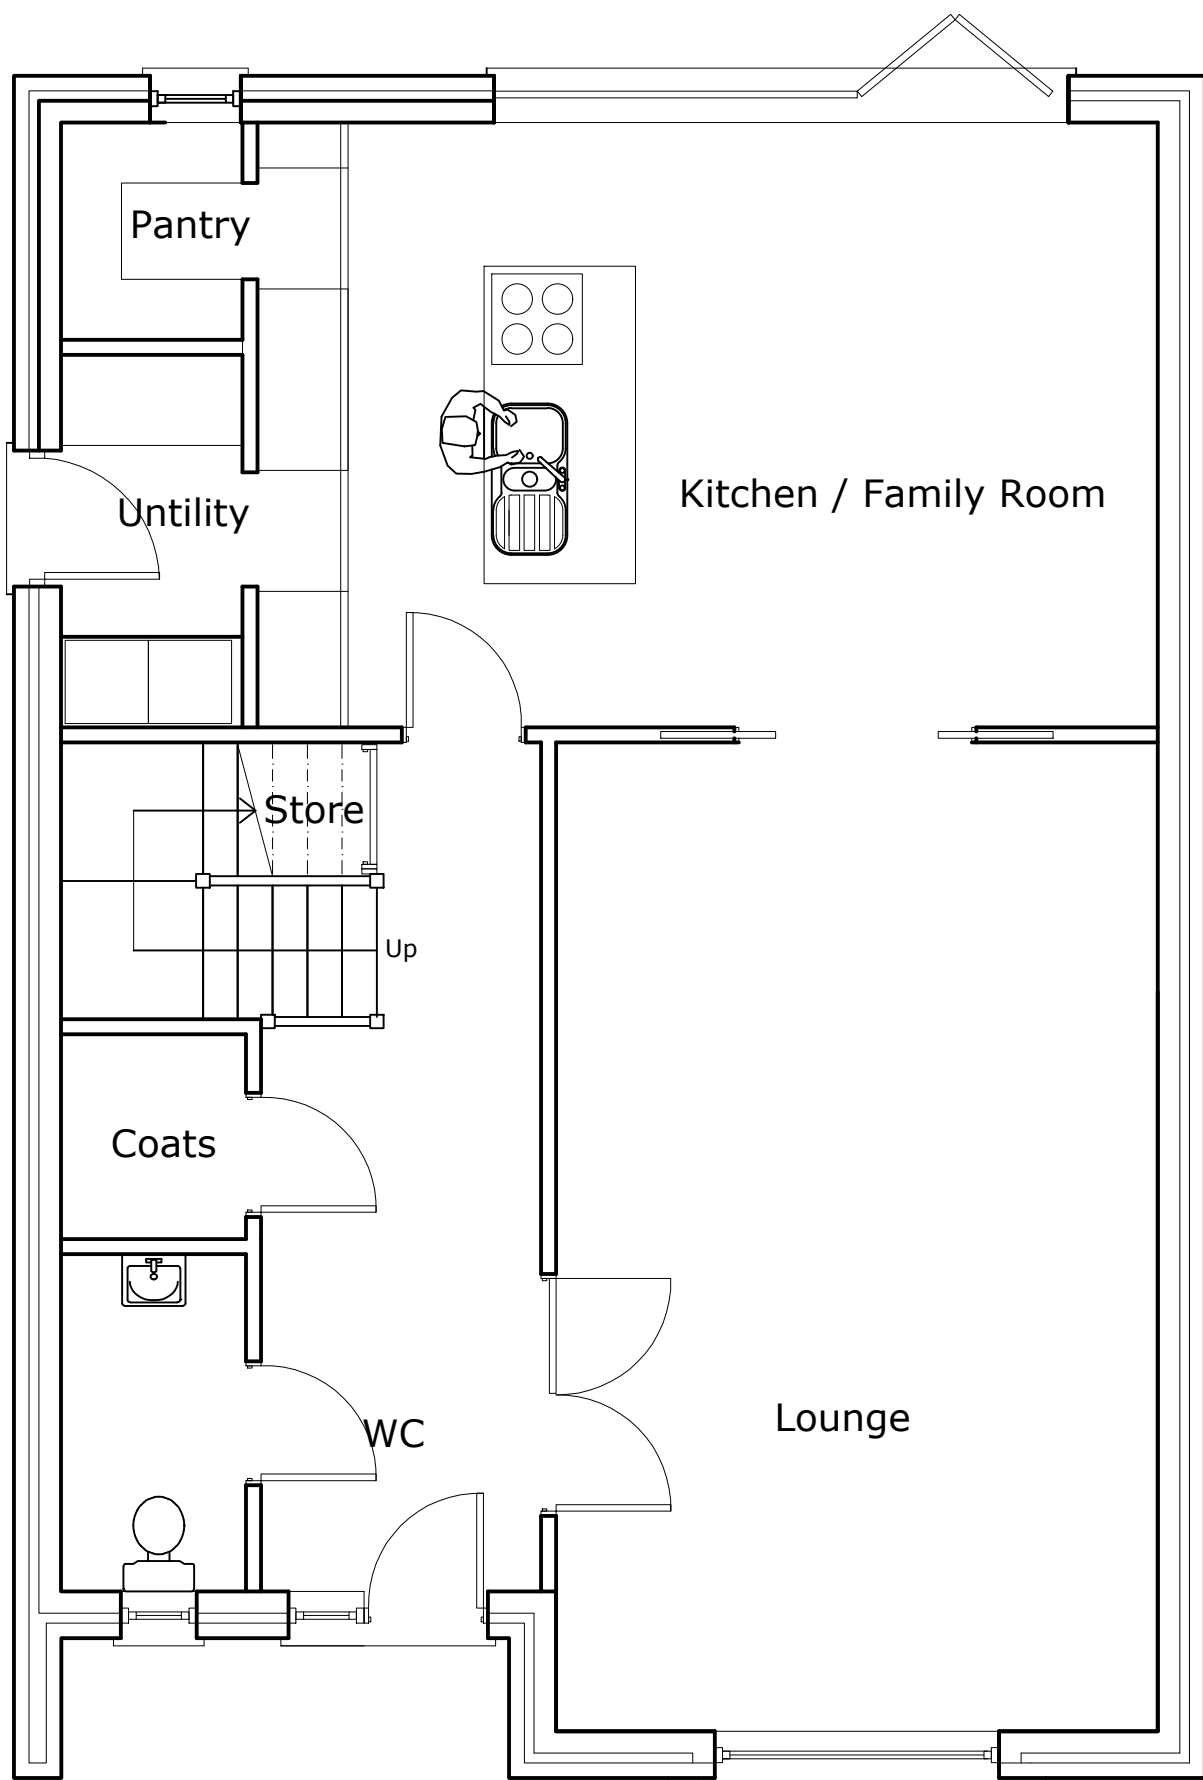

GROUND FLOOR

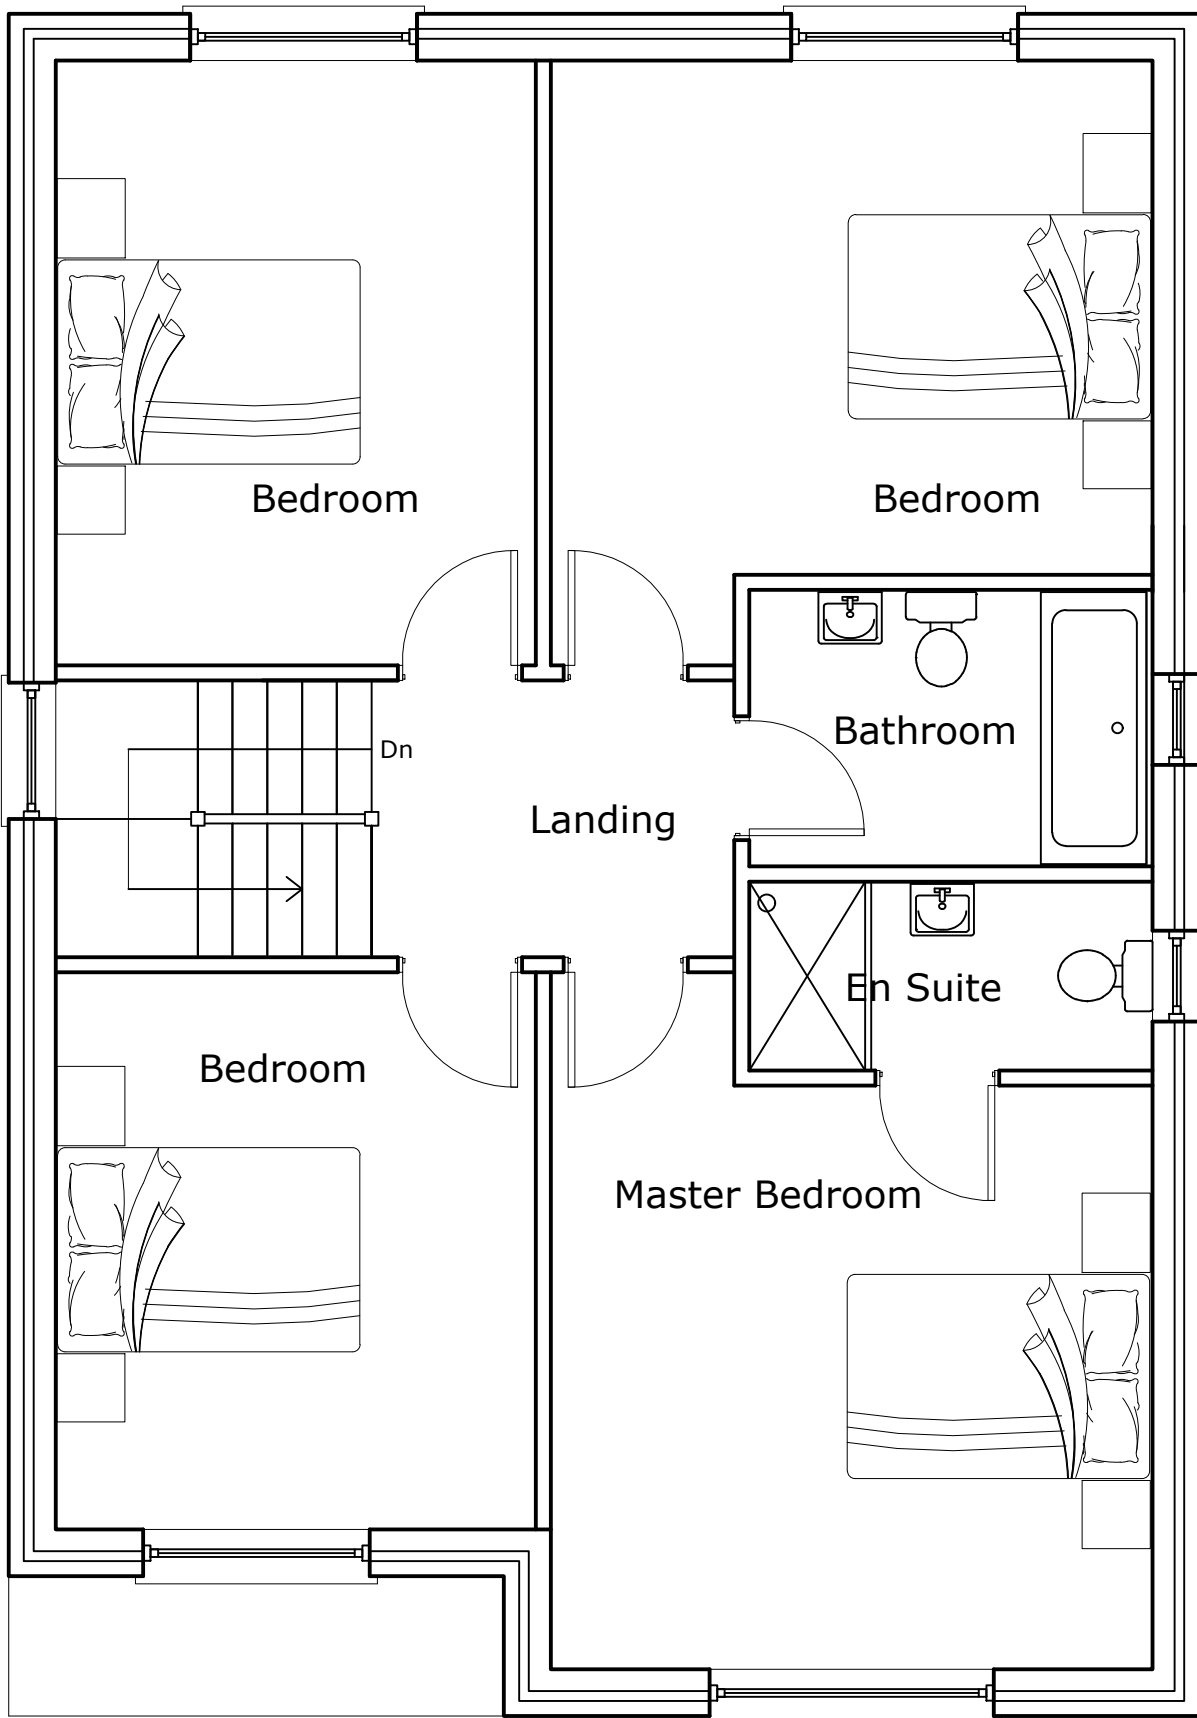

FIRST FLOOR

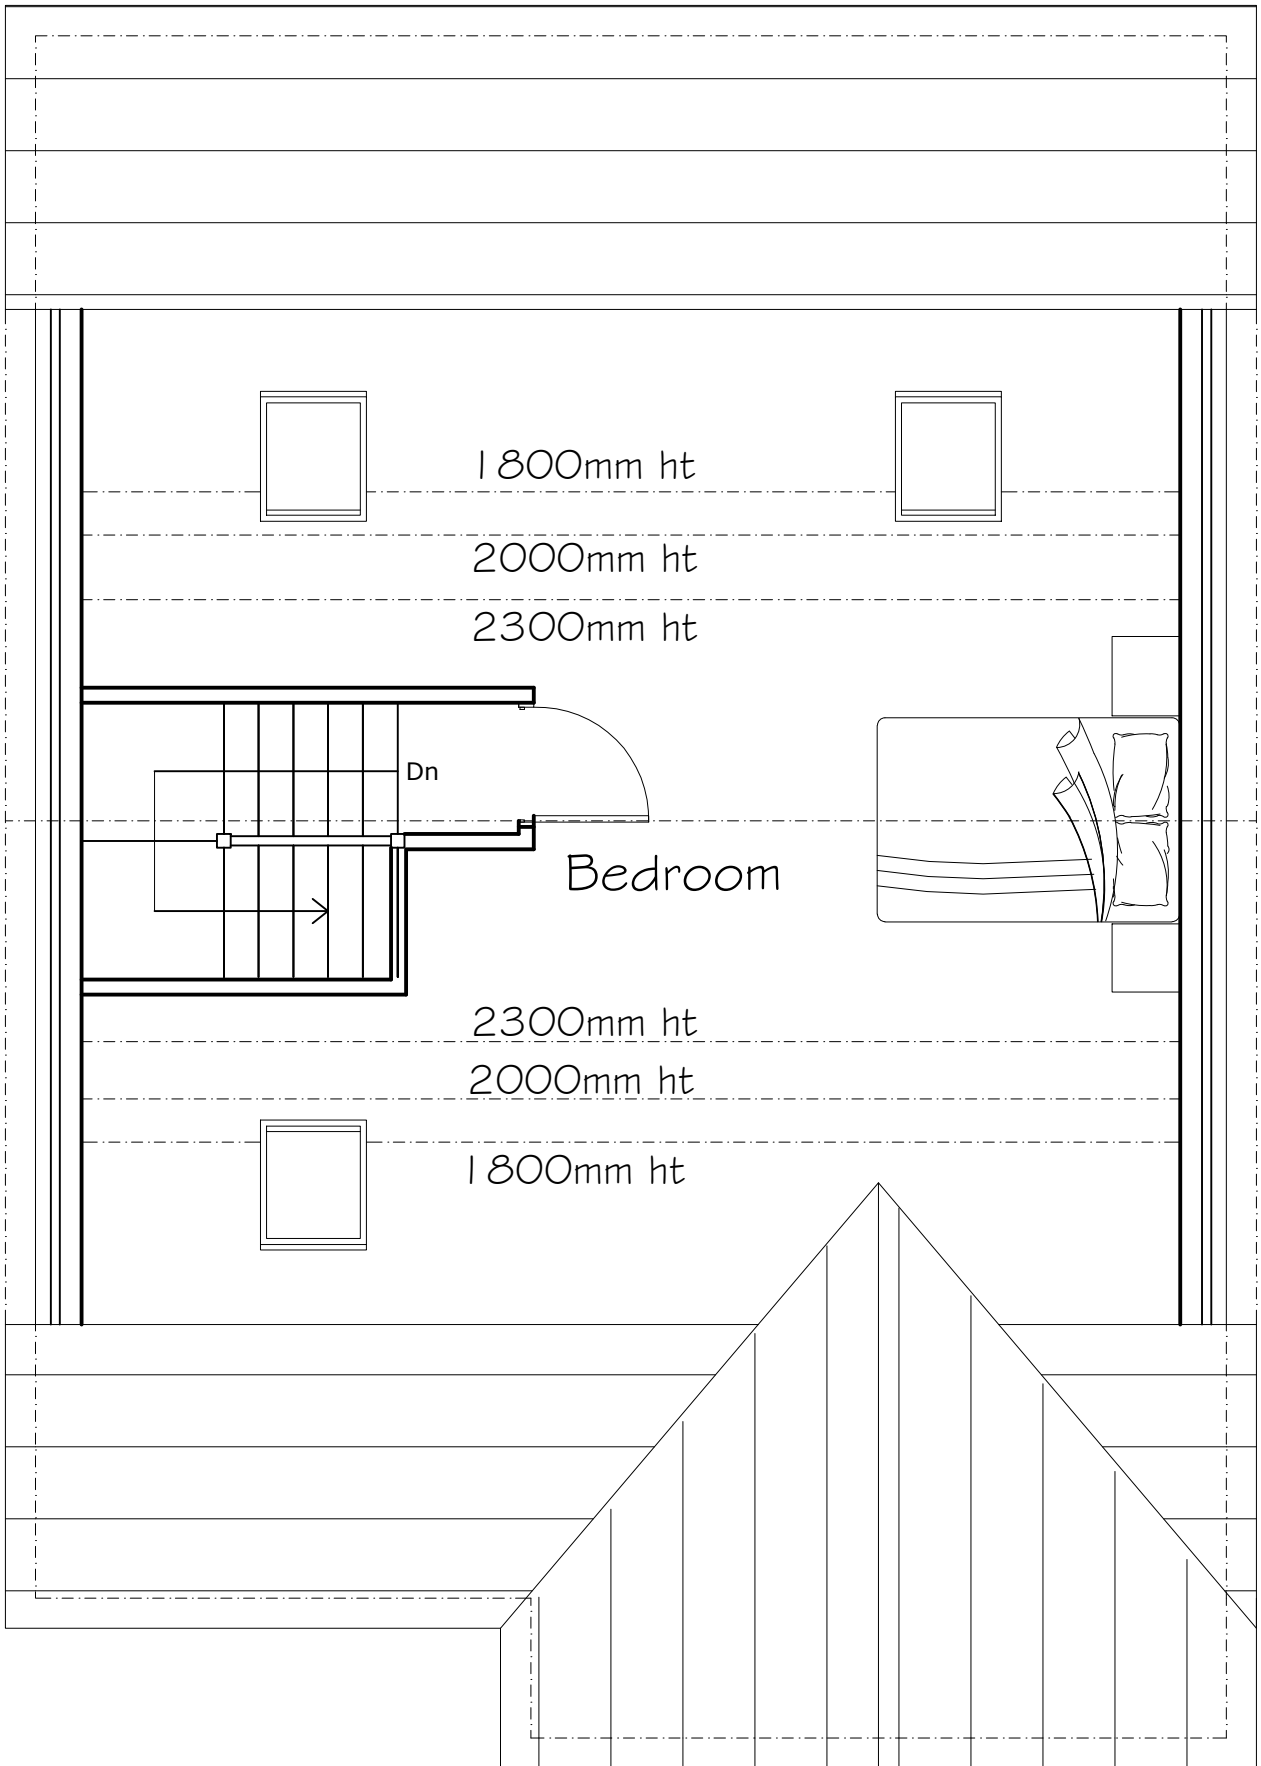

SECOND FLOOR

Materials



1 Marley Fibre
Cement slate



2 Bradstone Square
dressed stonework



3 K Rend
Colour - White

FINISHES
Walls: Bradstone Walling with Quoins to Front Elevation
Krend Render to Sides and Rear Elevations
Roof Covering: Fibre Cement Slates, Roof pitch 35°
Windows and Doors: Upvc - Colour: Grey / Black
Fascia & Guttering: Upvc - Colour: Grey / Black