



Plot 10




FRONT ELEVATION  
Scale 1 : 100

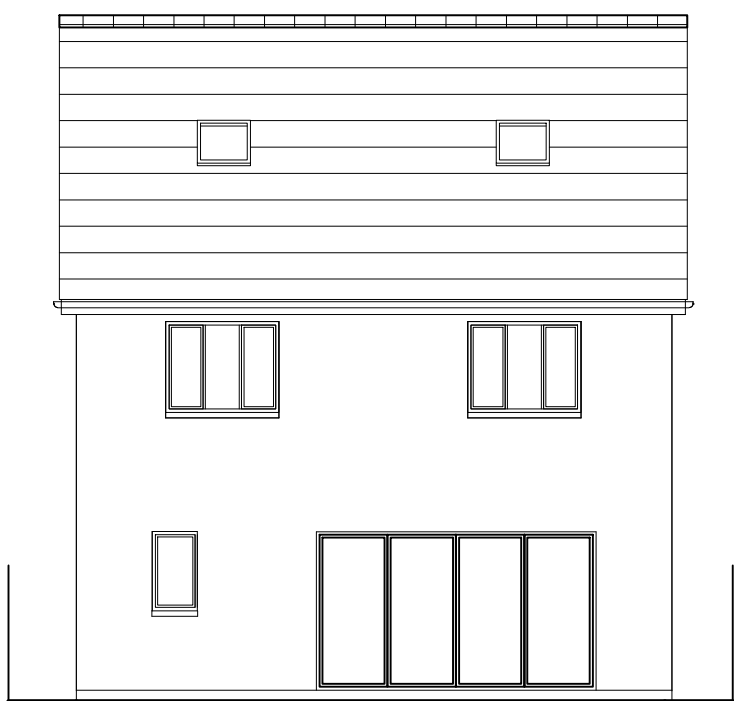


REAR ELEVATION

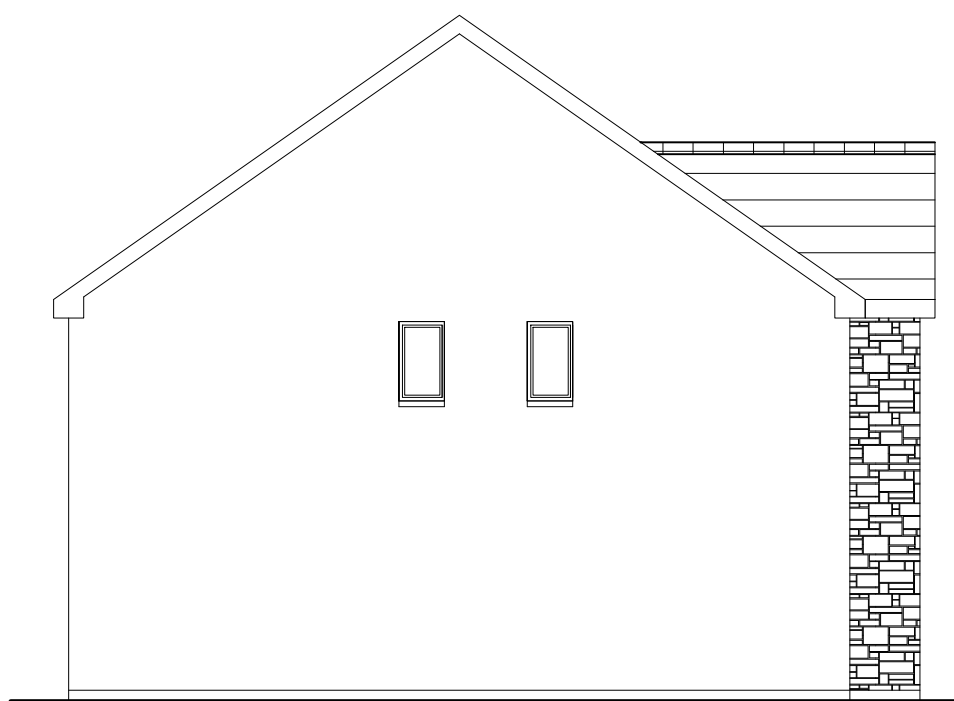

SIDE ELEVATION

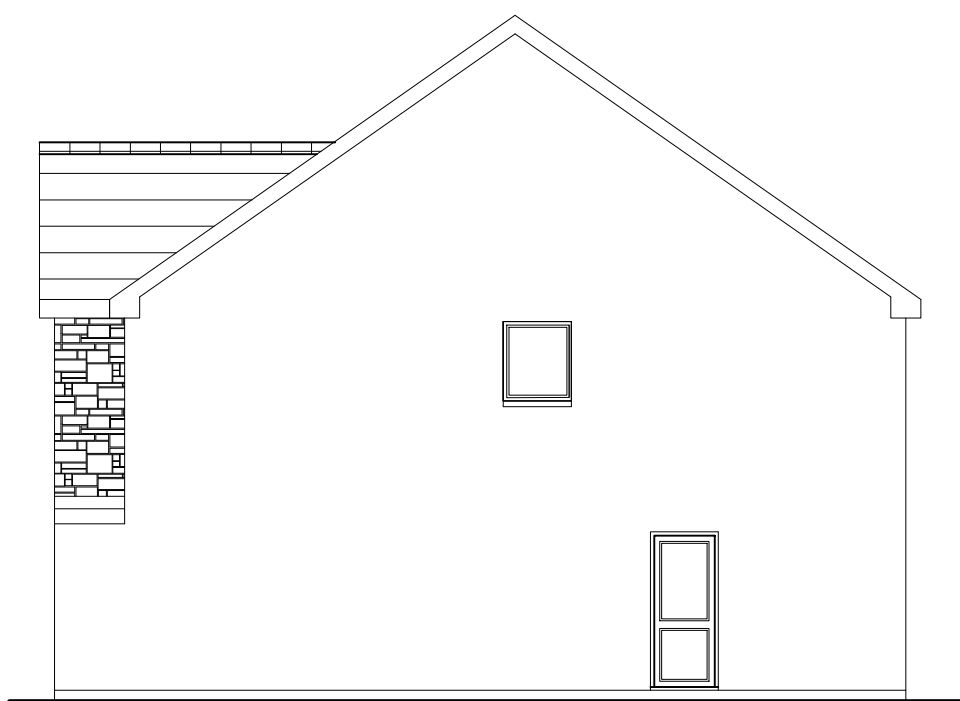

SIDE ELEVATION

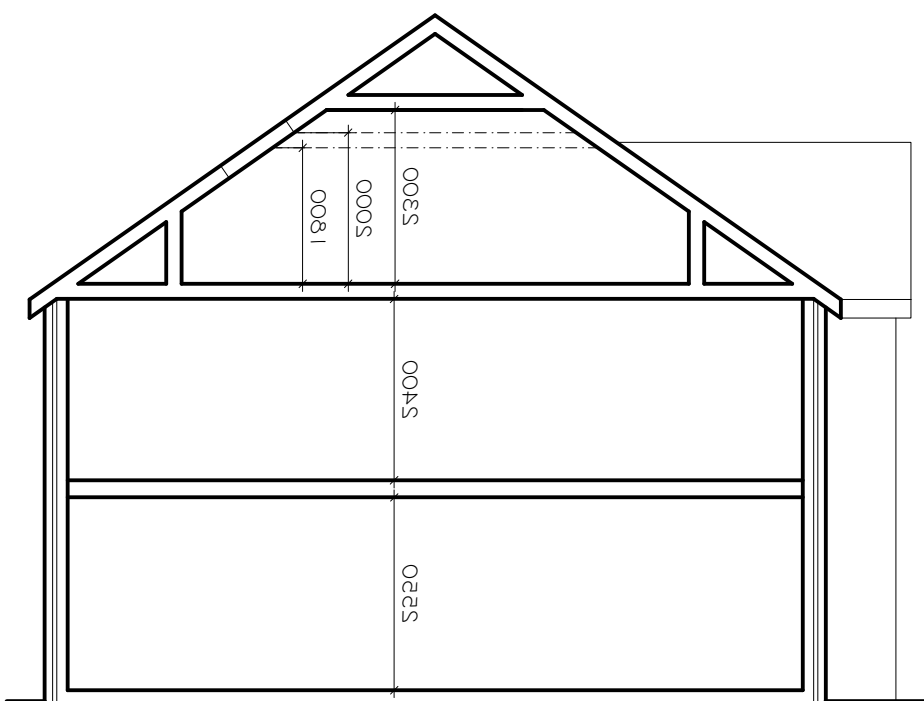

SECTION

Note: This drawing is copyright ©

Monarch  
Architectural Services Ltd

Revision: Planning 24th Jan 2024

Project  
Proposed 2no. Four Detached House, with Off Road Parking at Plots 10 Land at Upper Colier Row Heolgering Client Mr M Jones

Title  
Proposed Plans and Elevations


Date: December 2023

Scale: 1 : 50, 1 : 100


Drawn: W. S.

Drawing No.  
12 / 10 / 01


Rev.  
A

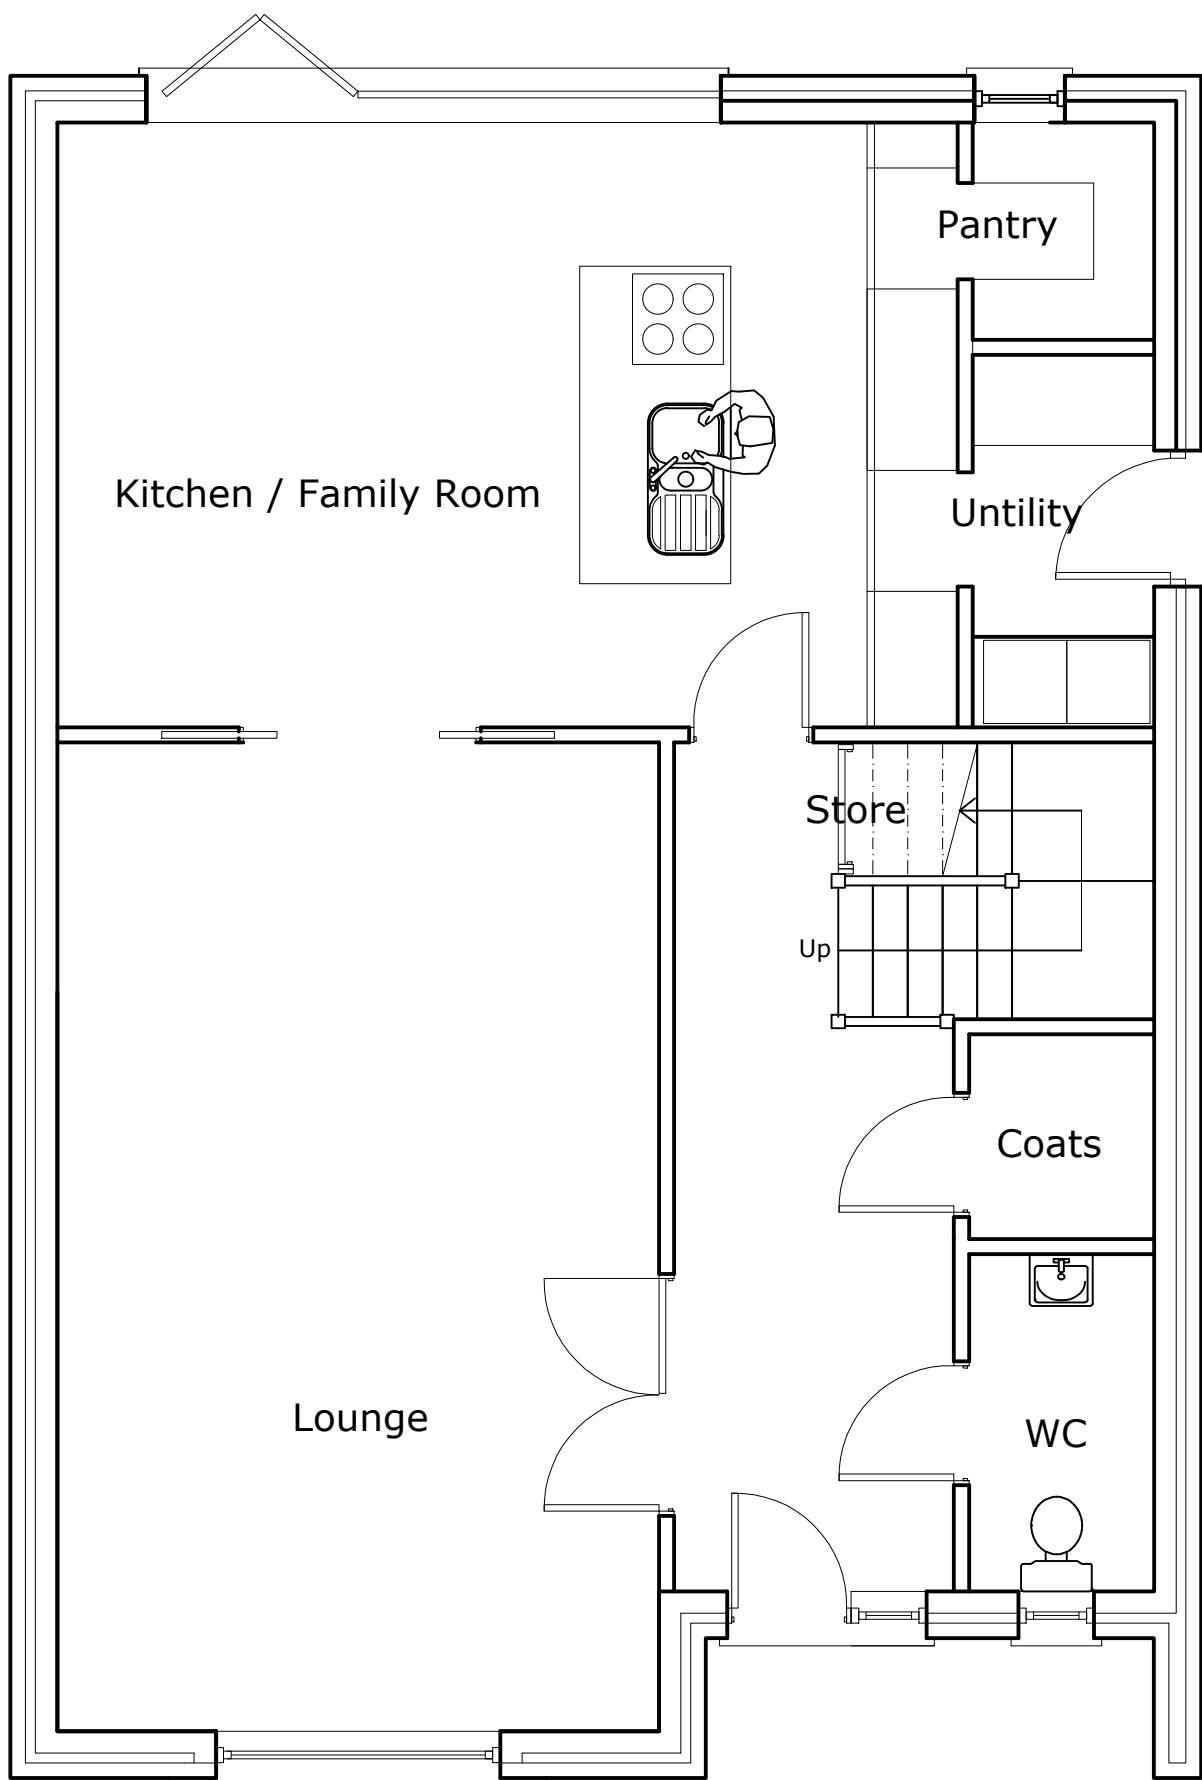

GROUND FLOOR

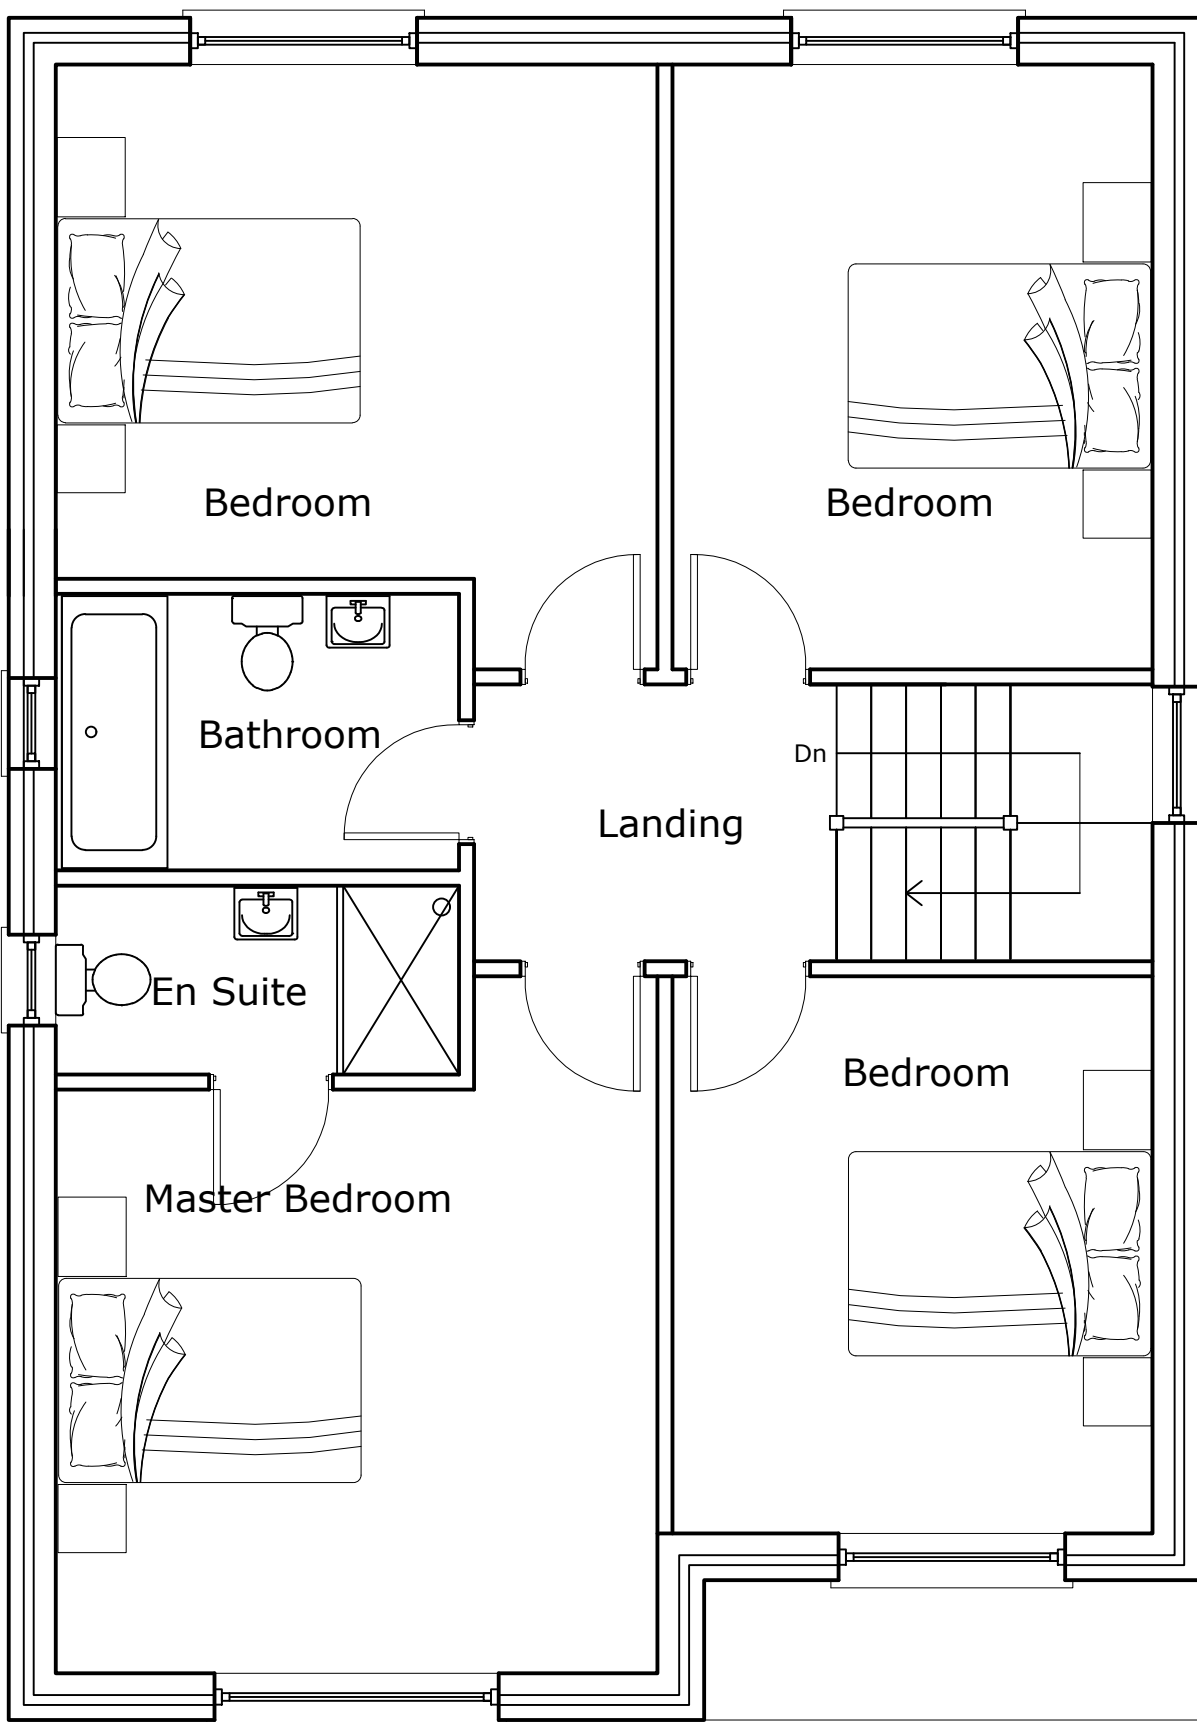

FIRST FLOOR

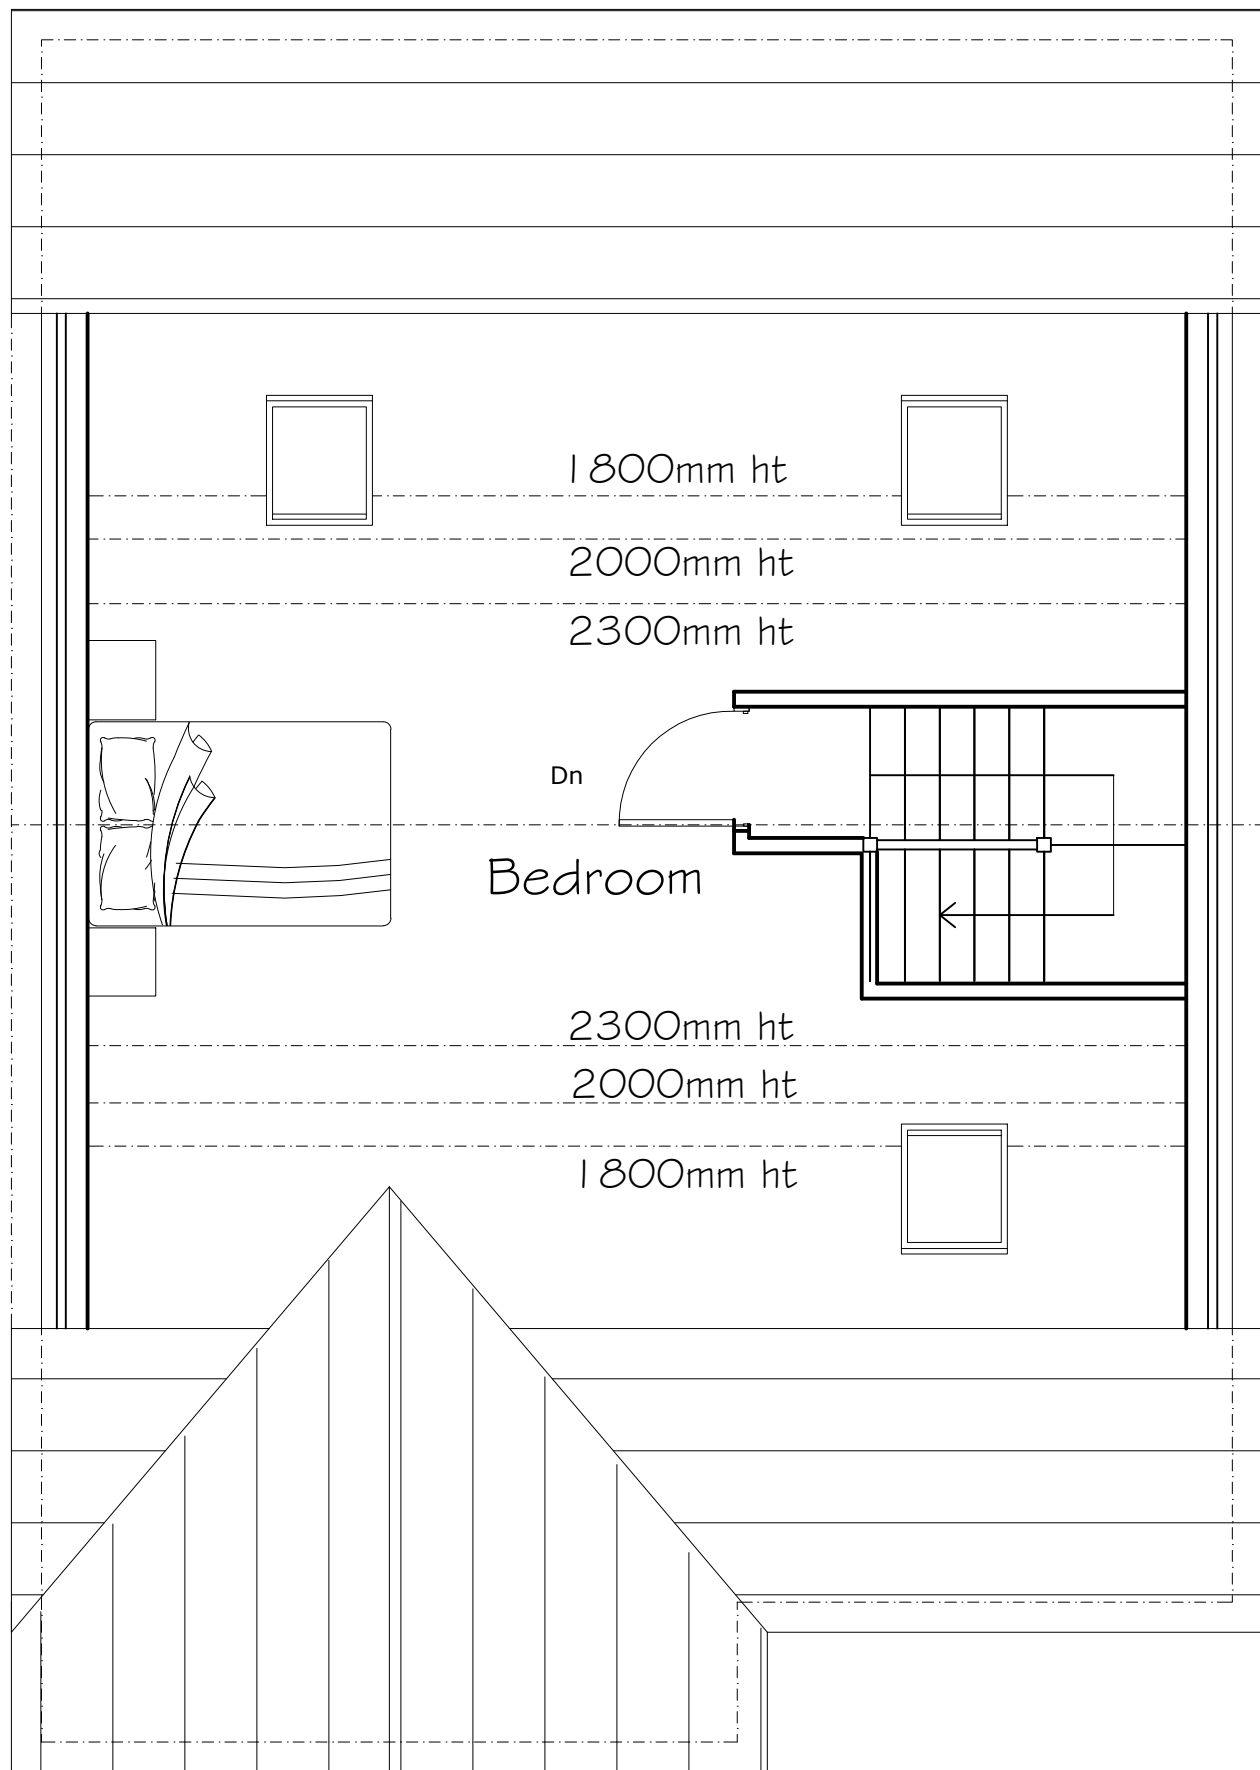

SECOND FLOOR

Materials



1 Marley Fibre Cement slate



2 Bradstone Square dressed stonework



3 K Rend Colour - White

FINISHES  
Walls: Bradstone Walling with Quoins to Front Elevation  
Krend Render to Sides and Rear Elevations  
Roof Covering: Fibre Cement Slates, Roof pitch 35°  
Windows and Doors: Upvc - Colour: Grey / Black  
Fascia & Guttering: Upvc - Colour: Grey / Black