


Proposed floor
level for two
story section

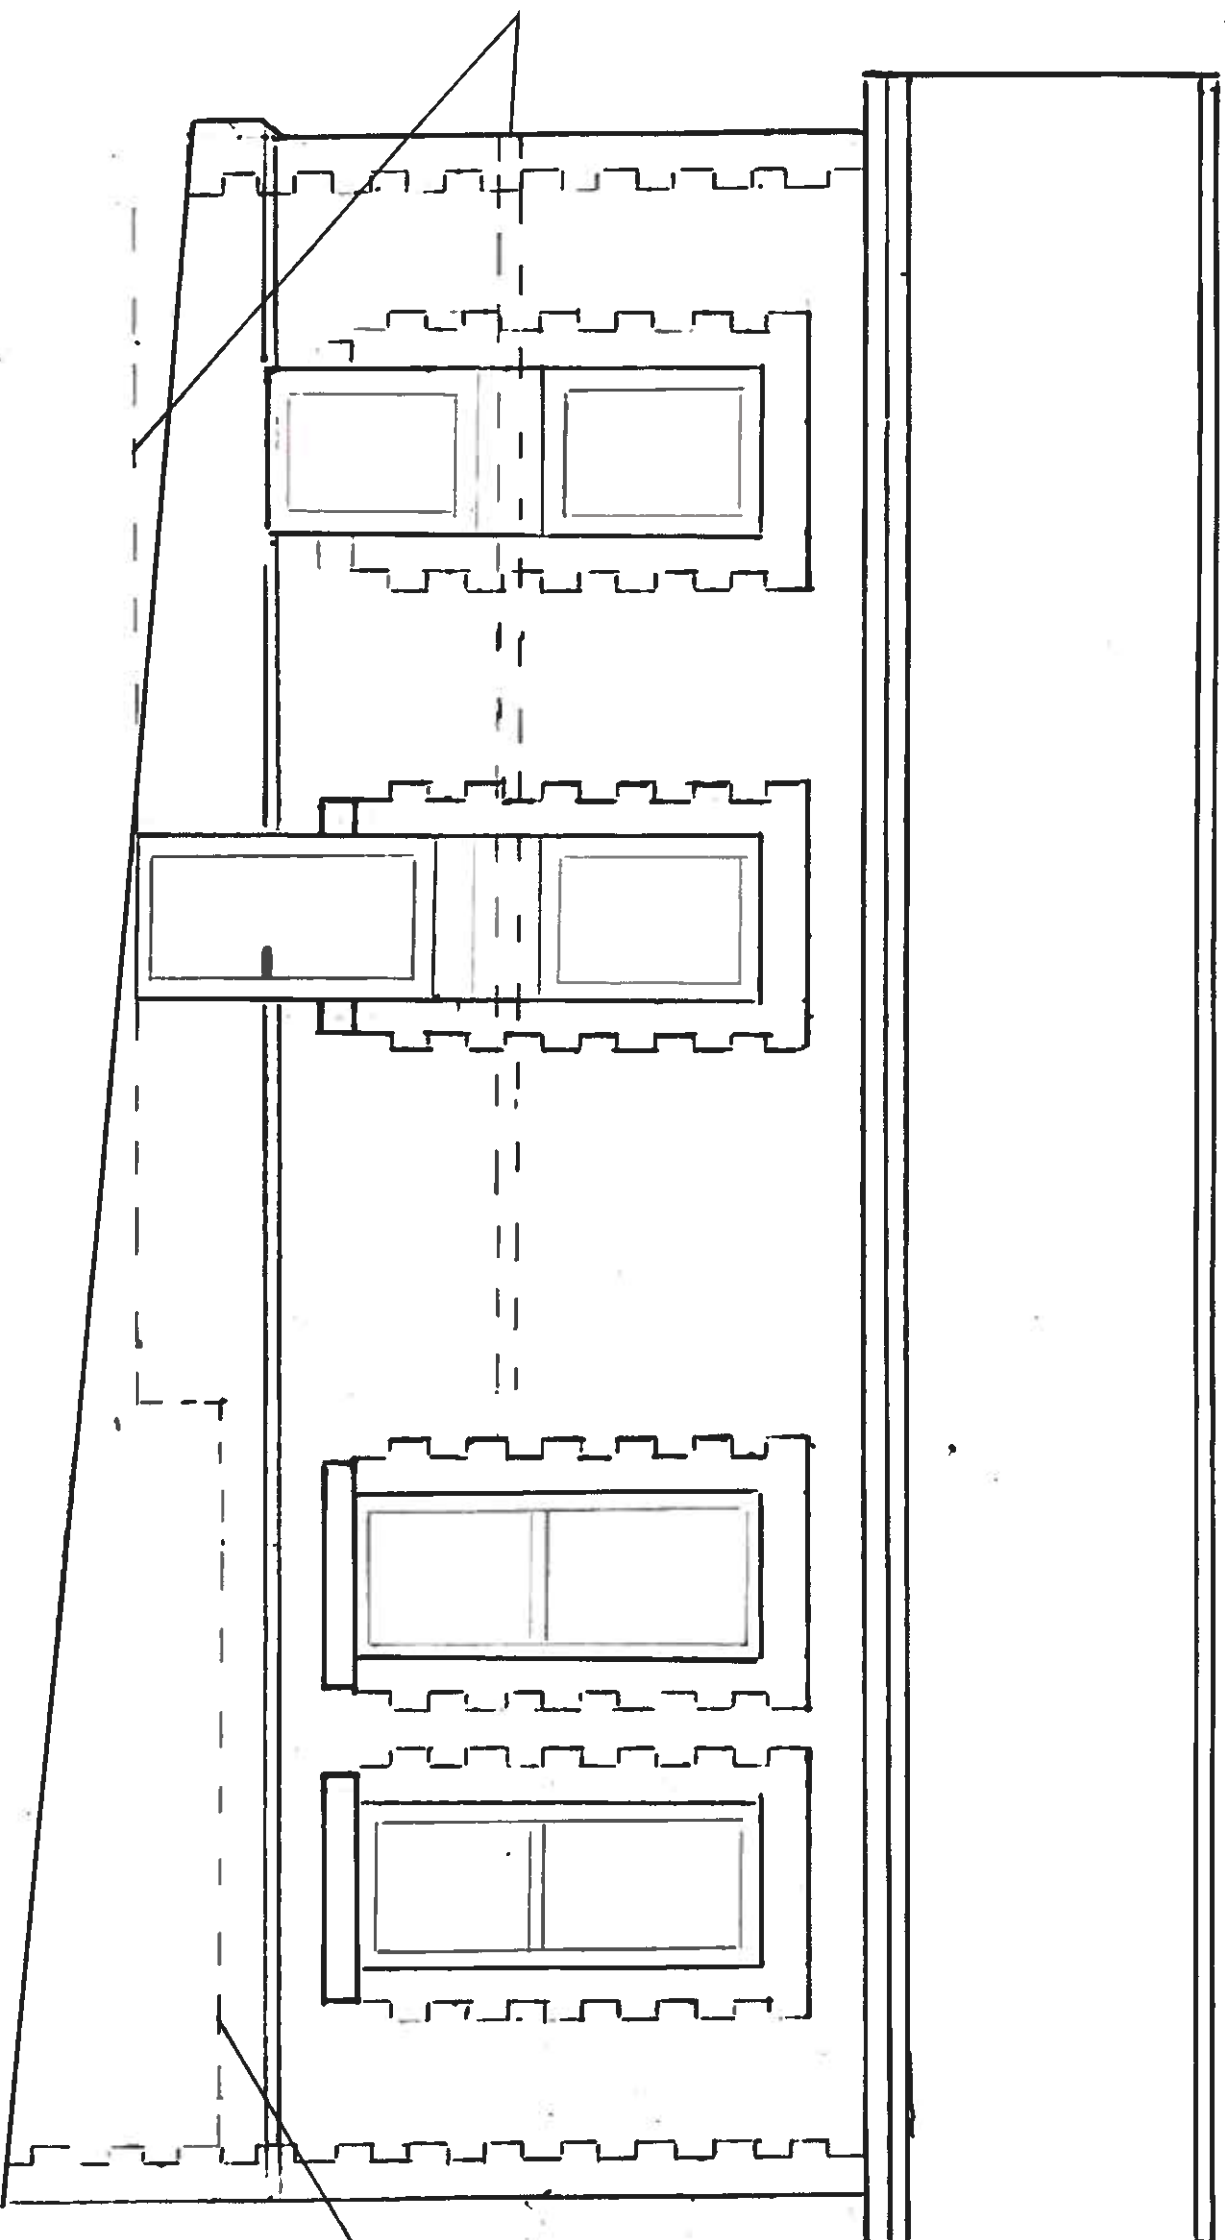

Original floor
level

0 Both left hand wove windows to be removed and split to create, on the far left, two windows, one for the ground floor and one for the first floor. and the centre left window will be split to include a patio door on the ground floor and a window on the first floor.

Amended 1800 01/21/0134
Revised: 25/02/2015

Title: Repaired North Elevation
Agent: Jonathan Chelouka
Scale: 1:50 Date: 05/12/2024
Contact