


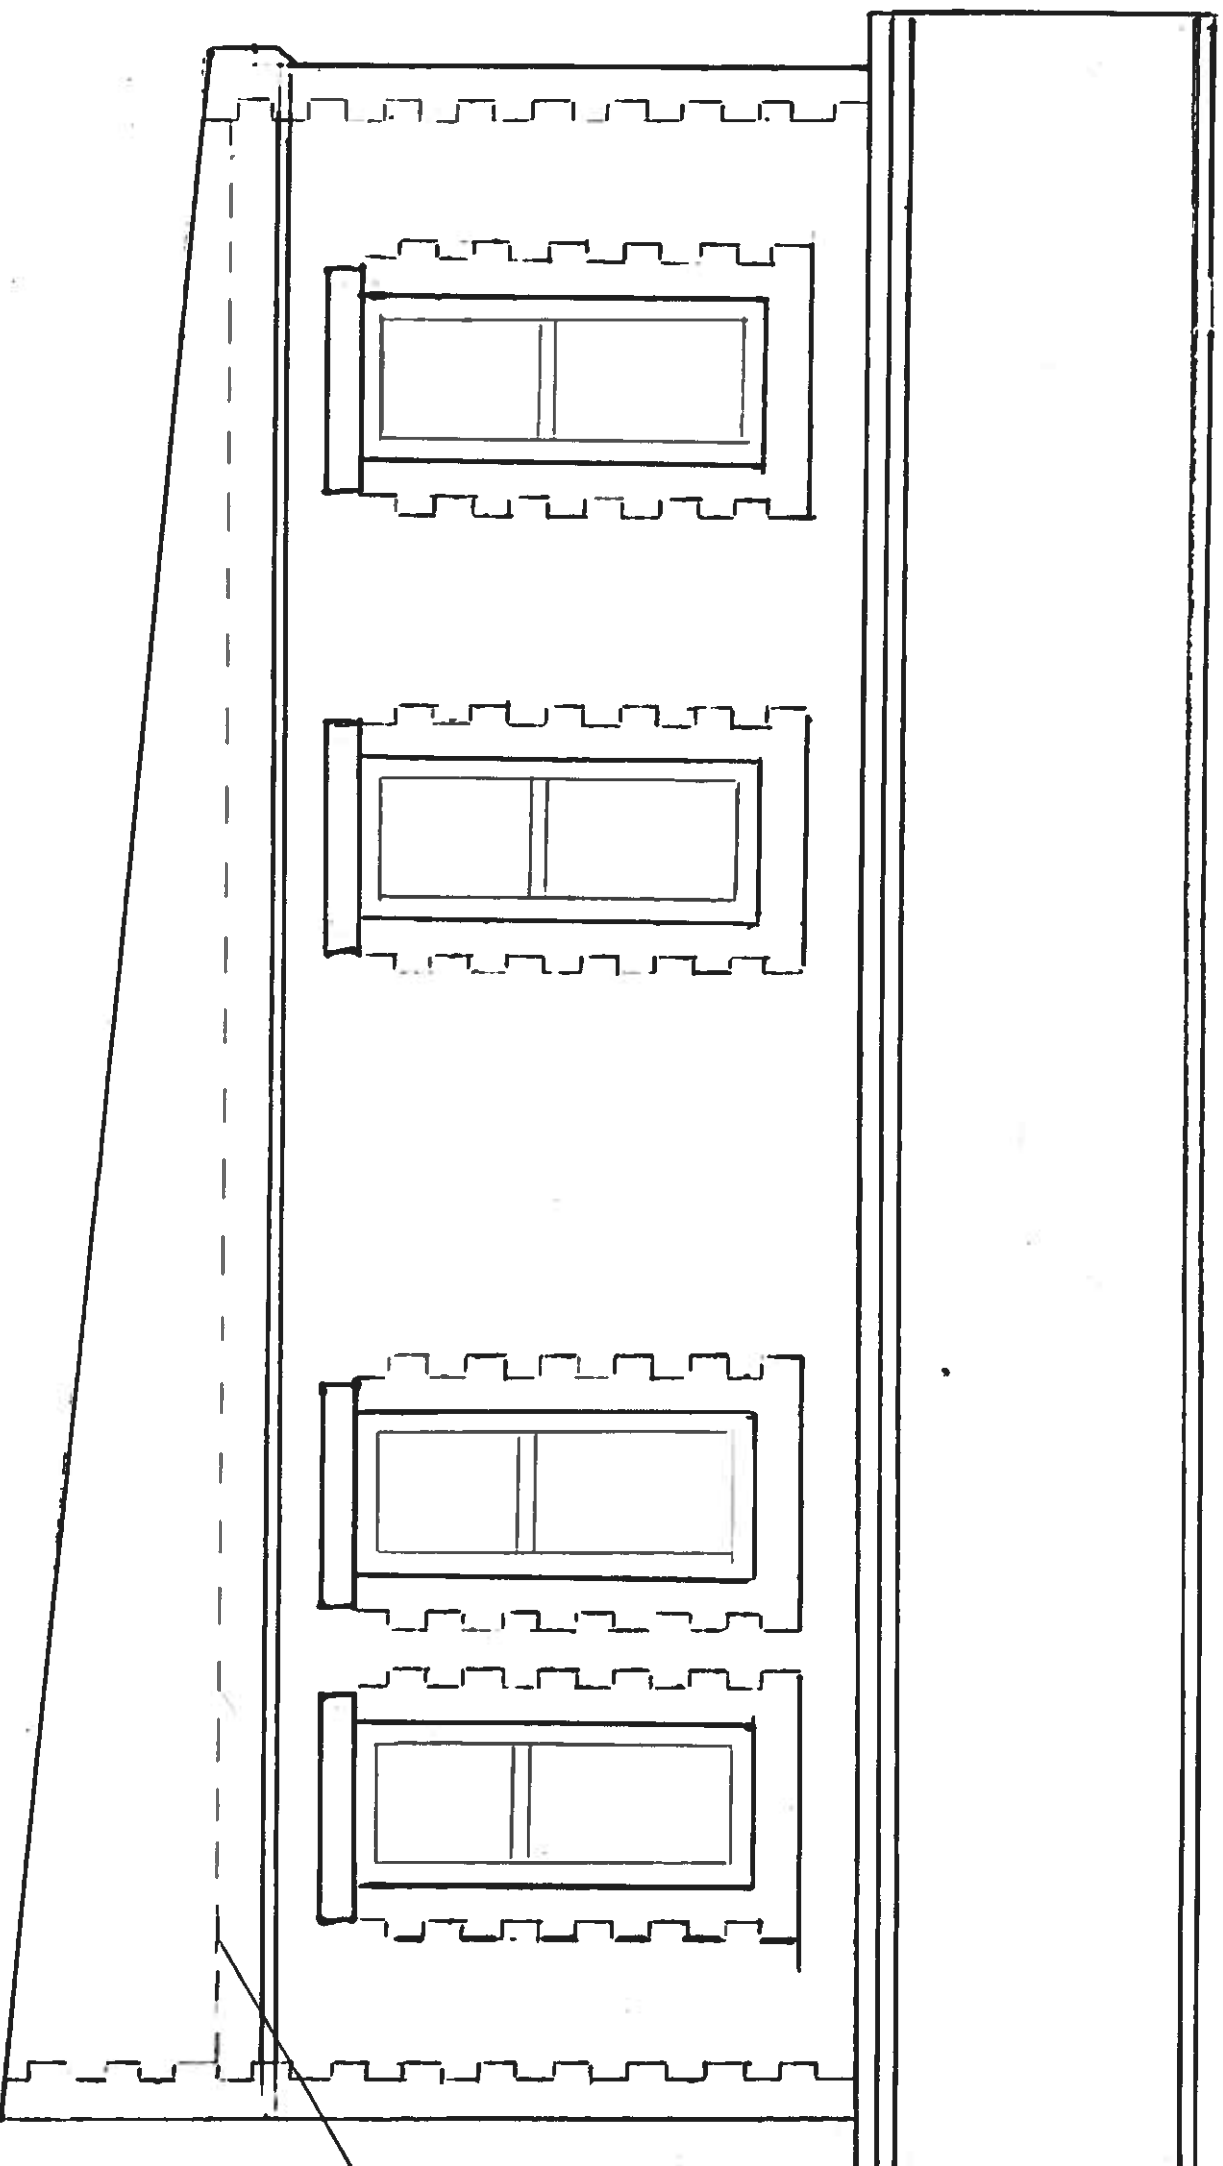

Existing
floor level

Amended Plan

Revised: 25/04/2015

P121/0134

Title: Existing North Elevation

Agent: Jonathan Cheluka

Scale: 1:50

Date 05/12/2024

Contact

- Rendered and painted walls
- Red brick quoins and window surrounds.
- White UPVC windows.