


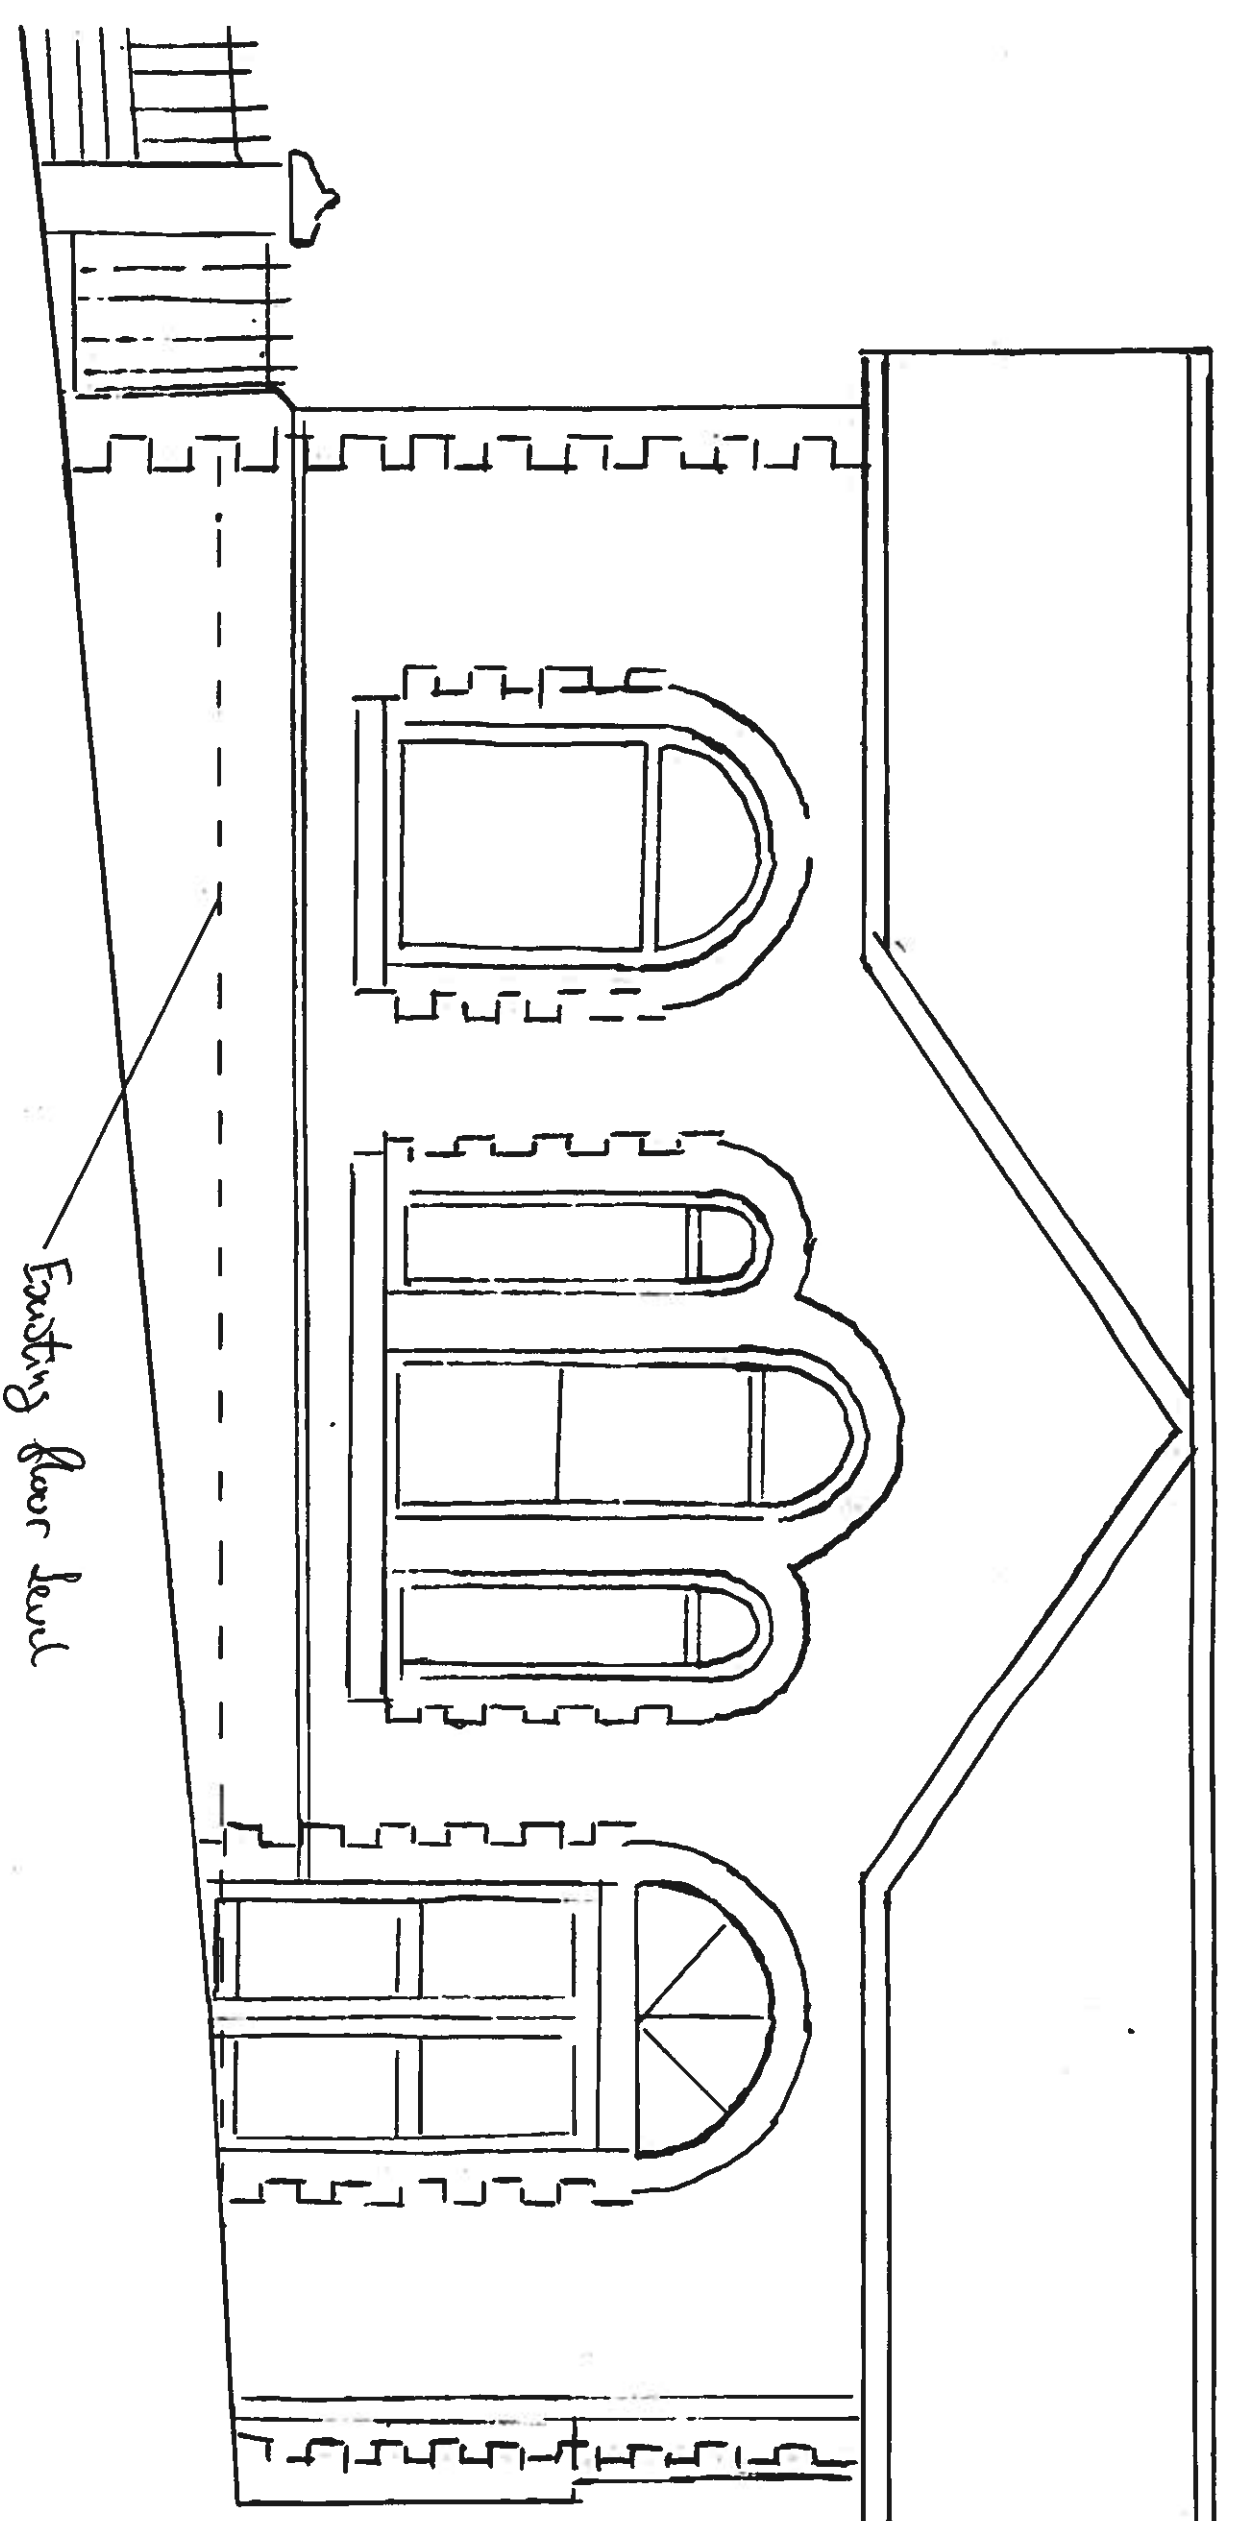

Existing floor level

- Wall rendered and painted
- Red brick window surrounds and quoins
- Slate Roof
- White uPVC windows and front doors.

Amended Draw 01/21/0134

Revised: 25/02/2015

Title : Existing South Elevation

Agent : Jonathan Cholewicki

Scale : 1:50

Date : 05/12/2024

1.1.1 N L . 02701/721117