


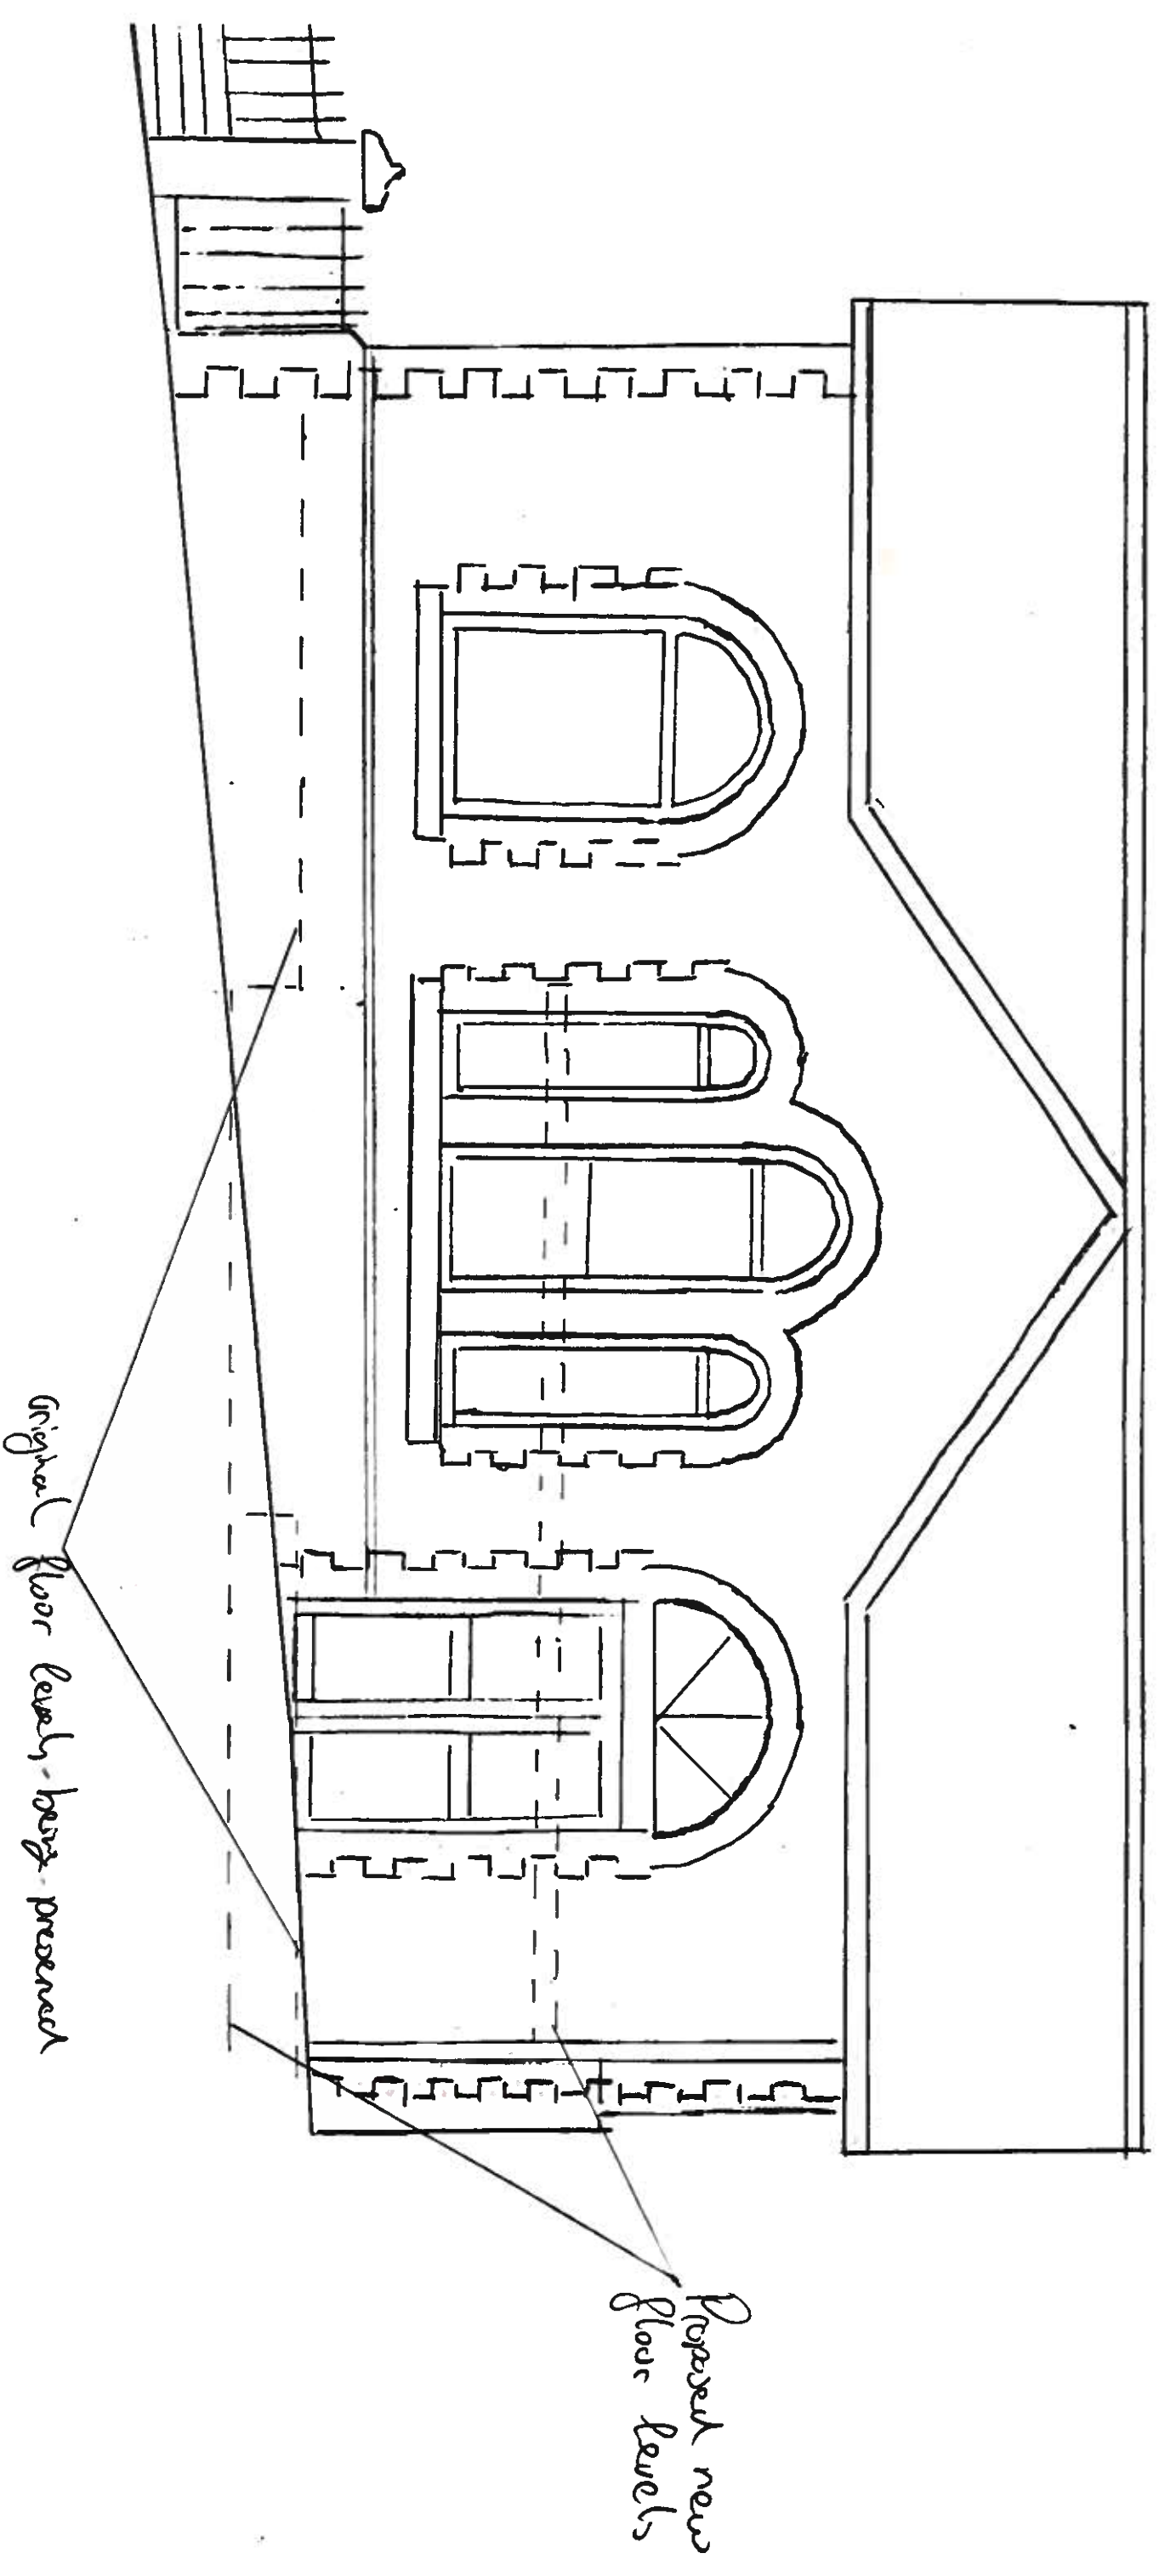

- o The front door will be replaced with a new door to the same measurements as the existing door.
- o The left hand arched window, that is part of the triple arched window cluster, will be removed and replaced with an opening window on the first floor. The dimensions of the new window will remain the same.

Approved floor levels - 25/01/2015 A2110134

Title: Proposed South Elevation

Agent: Jonathan Chelverton

Scale: 1:50

Date: 05/12/2024