
 


See also drawing A_306 (A) for details of external works

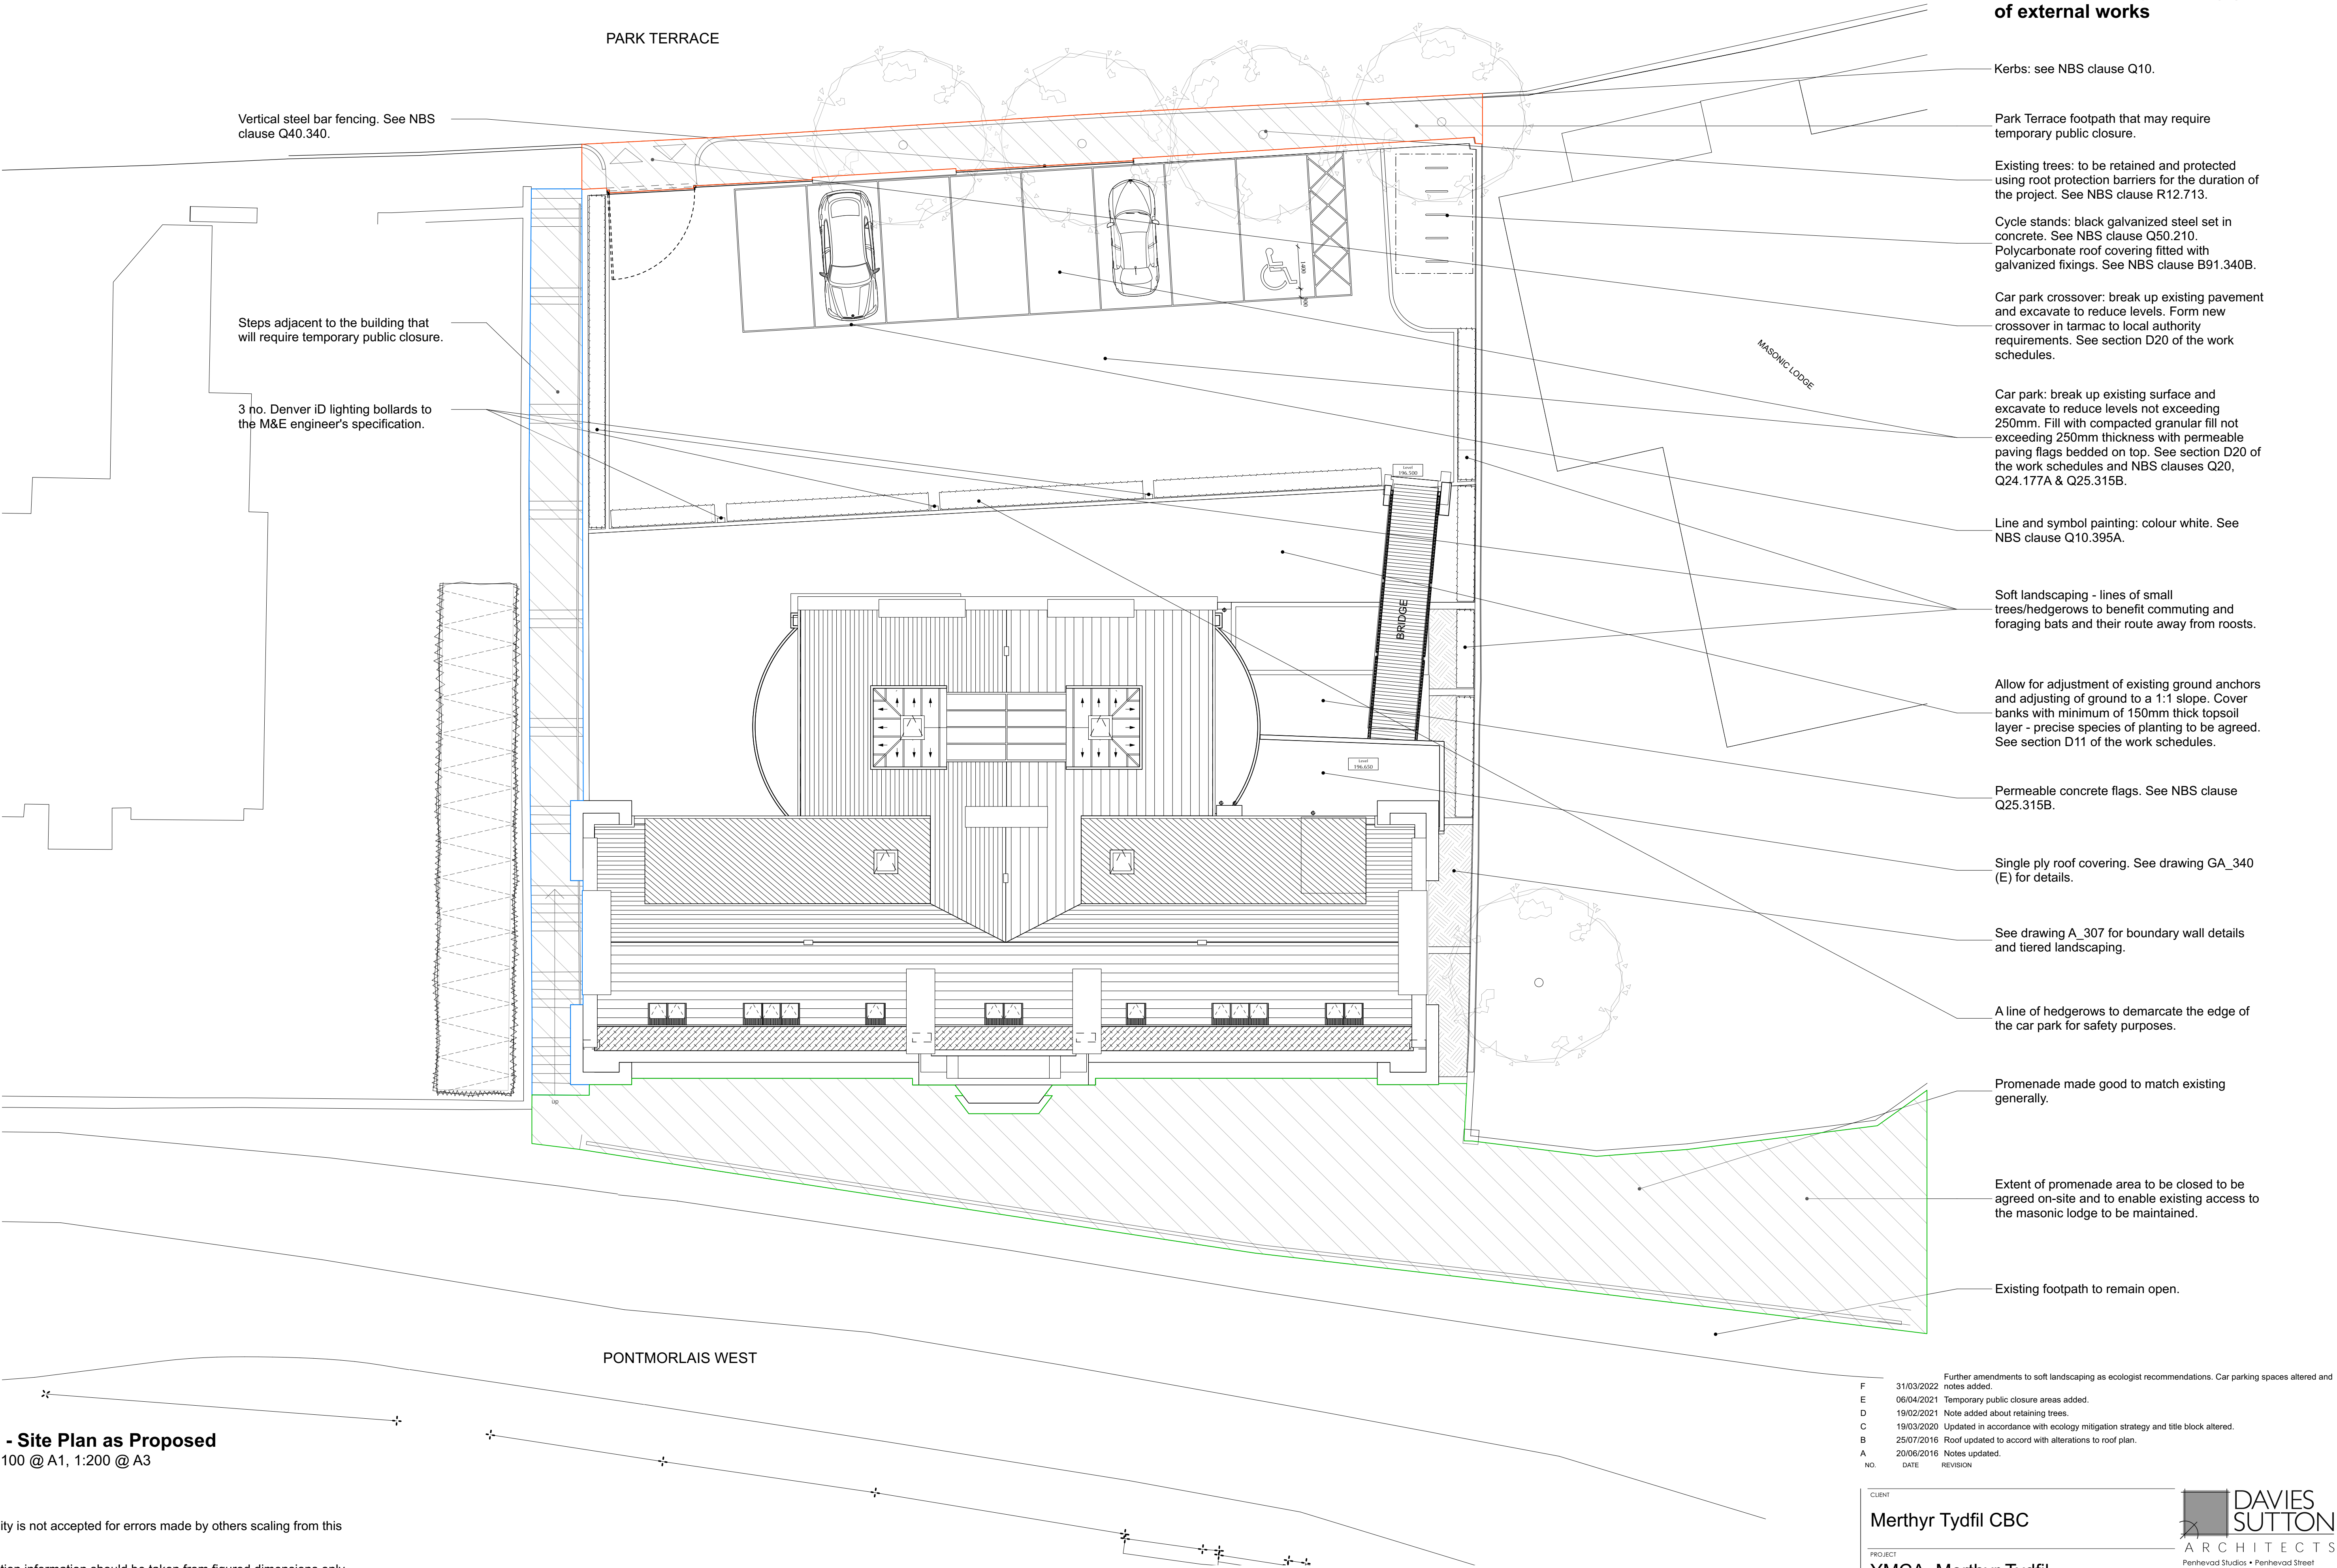

GA 200 - Site Plan as Proposed
SCALE 1:100 @ A1, 1:200 @ A3

Notes:

Responsibility is not accepted for errors made by others scaling from this drawing.

All construction information should be taken from figured dimensions only. Dimensions are in millimetres unless otherwise stated.

All dimensions and conditions are to be checked on site prior to preparing drawings or commencing any work.

Any variations or supplementary drawings are to be approved by The Architect.

Further amendments to soft landscaping as ecologist recommendations. Car parking spaces altered and notes added.	
F	31/03/2022
E	06/04/2021
D	19/02/2021
C	19/03/2020
B	25/07/2016
A	20/06/2016
NO.	DATE
REVISION	
CLIENT	
Merthyr Tydfil CBC	
PROJECT	
YMCA, Merthyr Tydfil	
DRAWING TITLE	
Site Plan as Proposed	
DRAWN/CHECKED	SCALE
DC, CW, TR	1:100 @ A1
DATE	Aug. 2019
DRAWING NO.	REV.
3510_GA_200	F

DAVIES SUTTON
ARCHITECTS

Penhevod Studios • Penhevod Street
Orangeflow • Cardiff • CF11 7JU
Tel: 029 2066 4455 • Fax: 029 2066 4411
E-mail: office@davies-sutton.co.uk
Web: www.davies-sutton.co.uk