


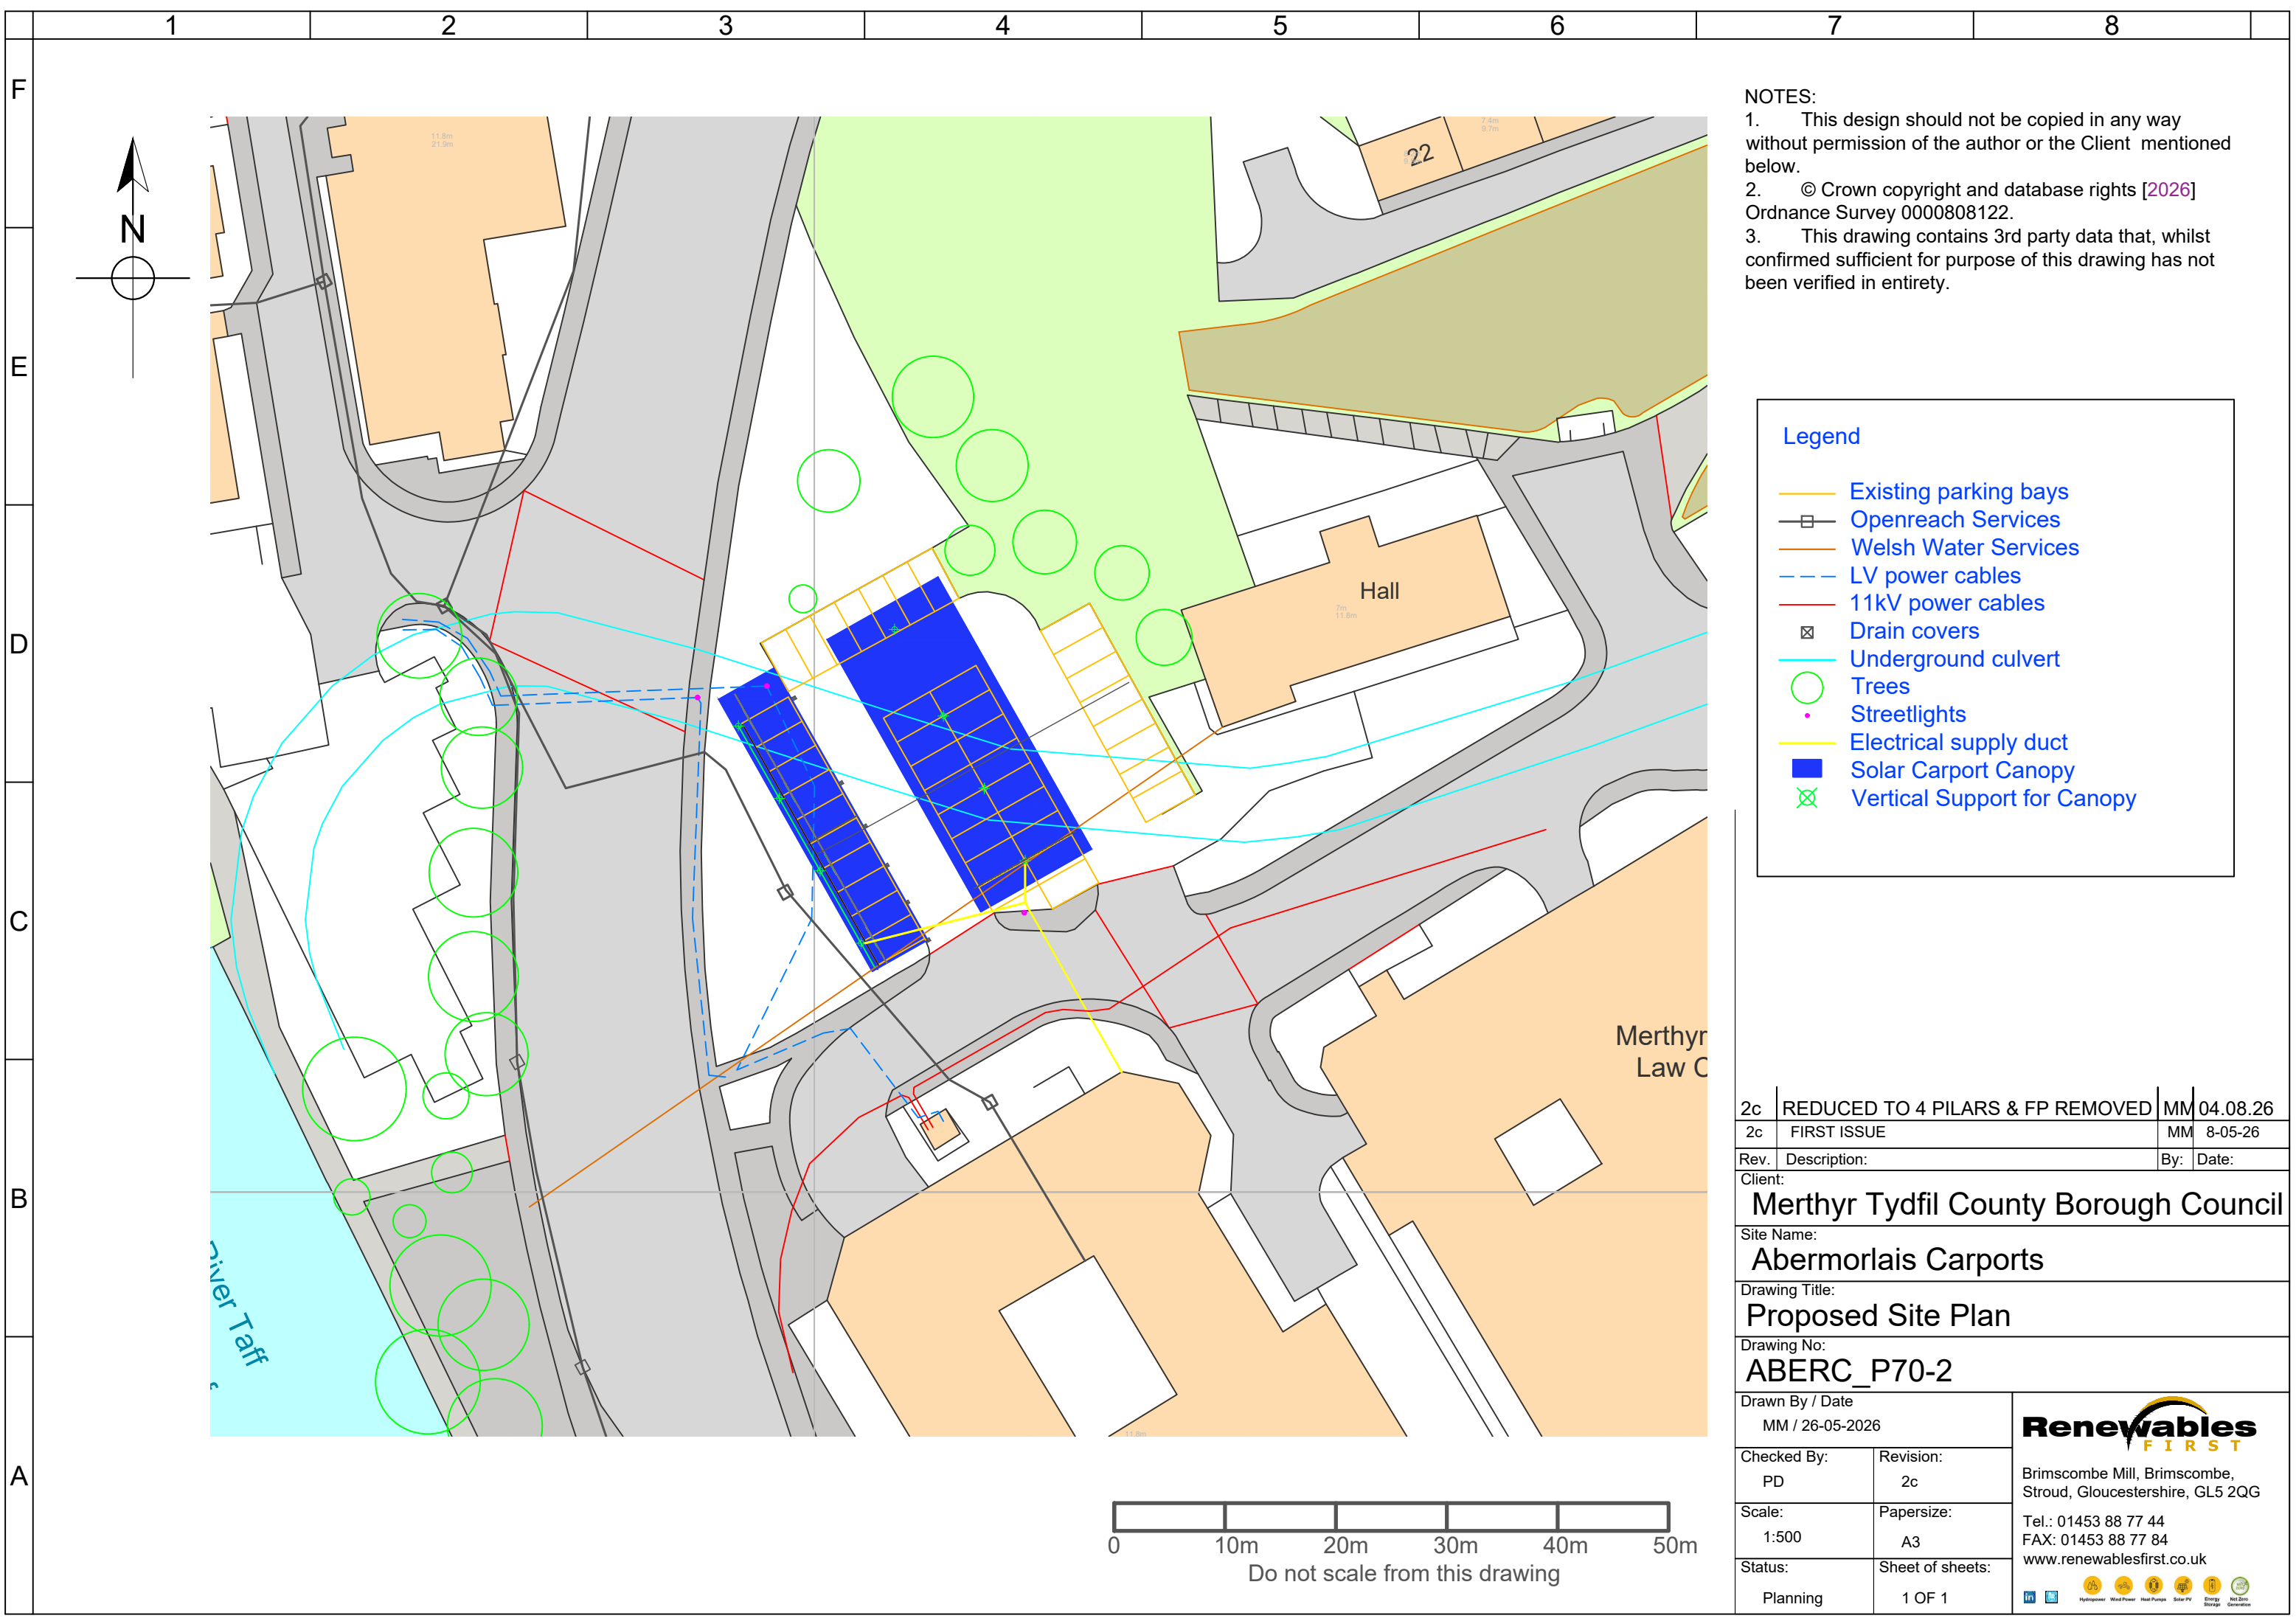

- NOTES:
1. This design should not be copied in any way without permission of the author or the Client mentioned below.
  2. © Crown copyright and database rights [2026] Ordnance Survey 0000808122.
  3. This drawing contains 3rd party data that, whilst confirmed sufficient for purpose of this drawing has not been verified in entirety.

Legend

- Existing parking bays
- Openreach Services
- Welsh Water Services
- LV power cables
- 11kV power cables
- Drain covers
- Underground culvert
- Trees
- Streetlights
- Electrical supply duct
- Solar Carport Canopy
- Vertical Support for Canopy

|                                                  |                                  |   |          |
|--------------------------------------------------|----------------------------------|---|----------|
| 2c                                               | REDUCED TO 4 PILARS & FP REMOVED | MM   | 04.08.26 |
| 2c                                               | FIRST ISSUE                      | MM   | 8-05-26  |
| Rev.                                             | Description:                     | By:   | Date:    |
| Client:<br>Merthyr Tydfil County Borough Council |                                  |   |          |
| Site Name:<br>Abermorlais Carports               |                                  |   |          |
| Drawing Title:<br>Proposed Site Plan             |                                  |   |          |
| Drawing No:<br>ABERC_P70-2                       |                                  |   |          |
| Drawn By / Date<br>MM / 26-05-2026               |                                  | <div>Renewables<br/>FIRST</div> <div>Brimscombe Mill, Brimscombe,<br/>Stroud, Gloucestershire, GL5 2QG</div> <div>Tel.: 01453 88 77 44<br/>FAX: 01453 88 77 84<br/>www.renewablesfirst.co.uk</div> <div></div> |          |
| Checked By:<br>PD                                | Revision:<br>2c                  |   |          |
| Scale:<br>1:500                                  | Papersize:<br>A3                 |   |          |
| Status:<br>Planning                              | Sheet of sheets:<br>1 OF 1       |   |          |