



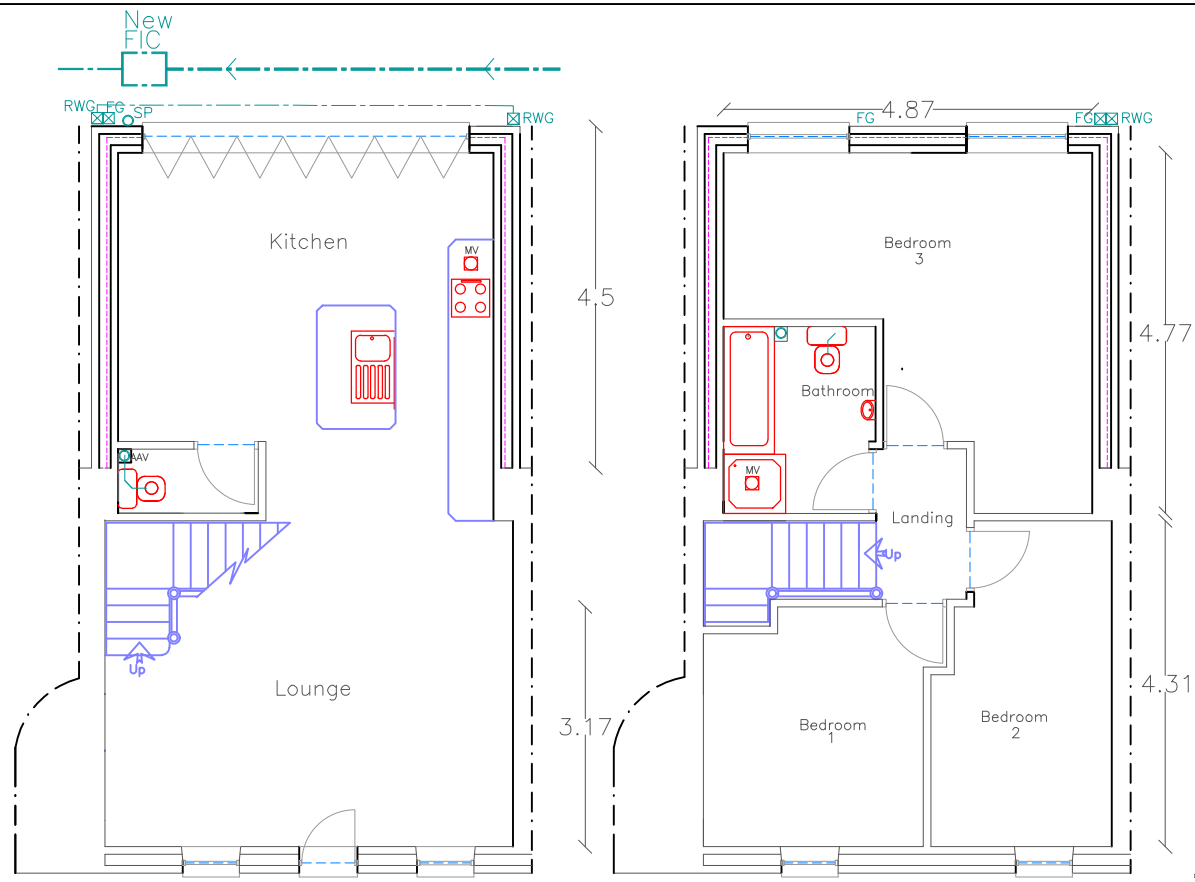


Proposed Ground Floor Plan
1:100


Proposed First Floor Plan
1:100

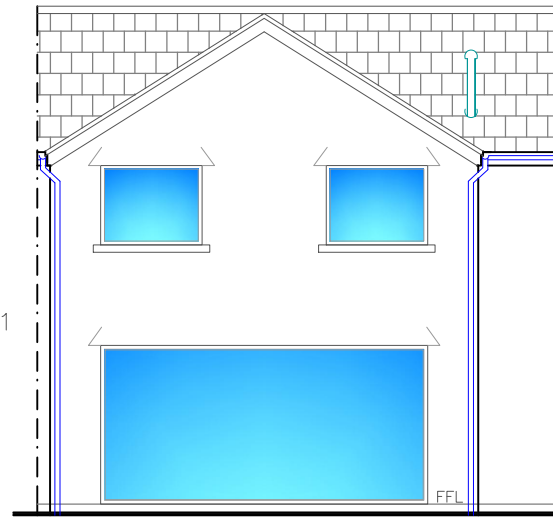


Proposed Rear Elevation
1:100

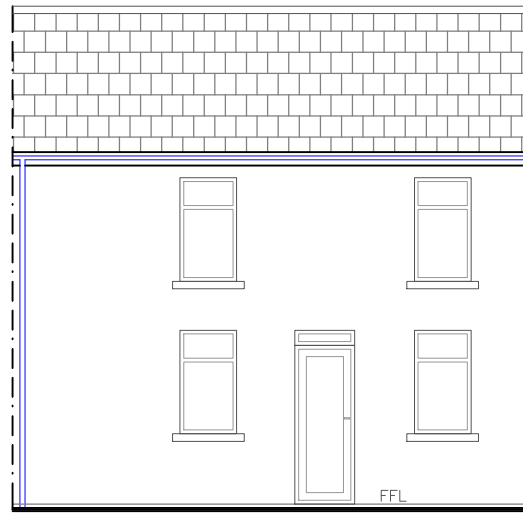


Proposed Front Elevation
1:100

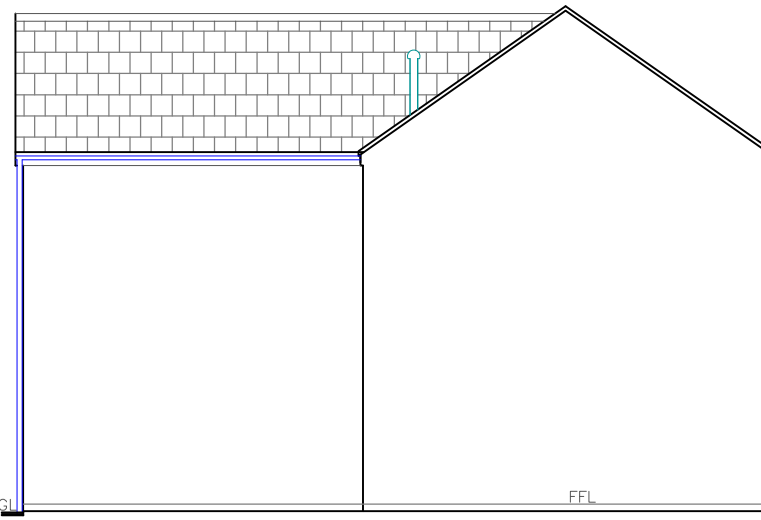


Proposed Side Elevation
1:100

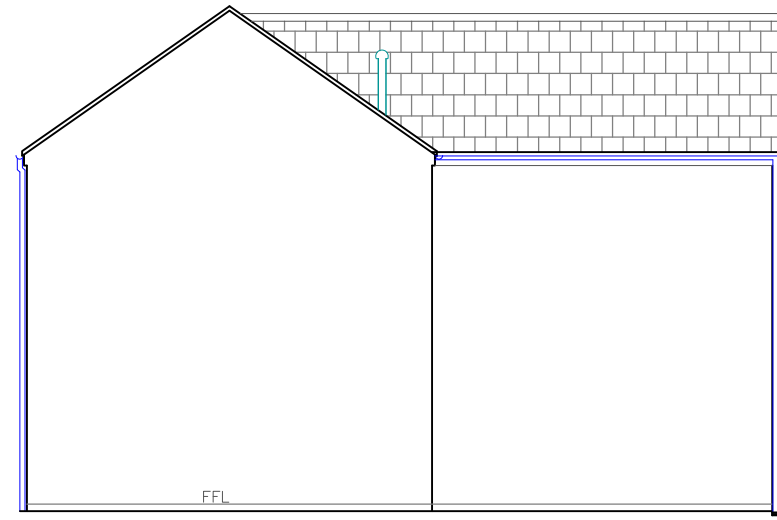


Proposed Side Elevation
1:100

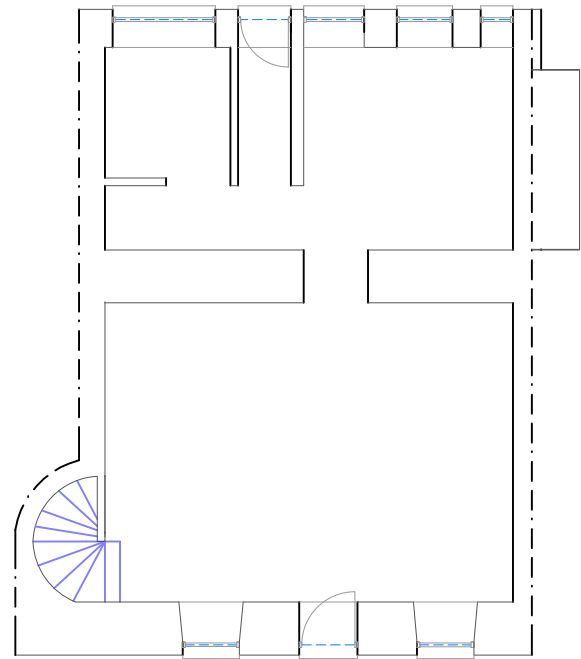


Existing Ground Floor Plan
1:100

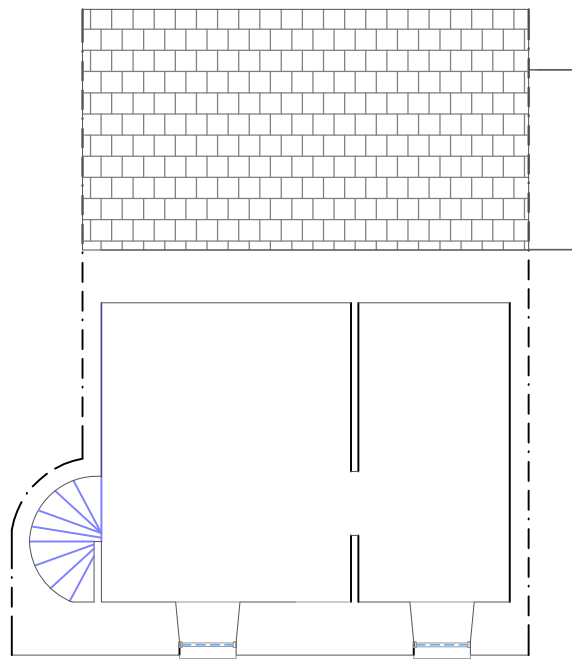


Existing First Floor Plan
1:100

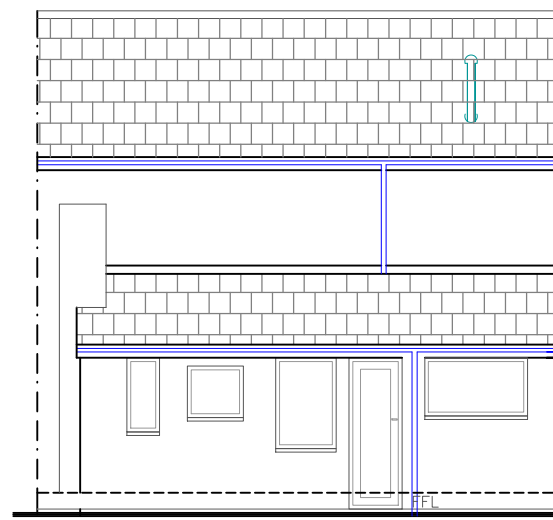


Existing Rear Elevation
1:100

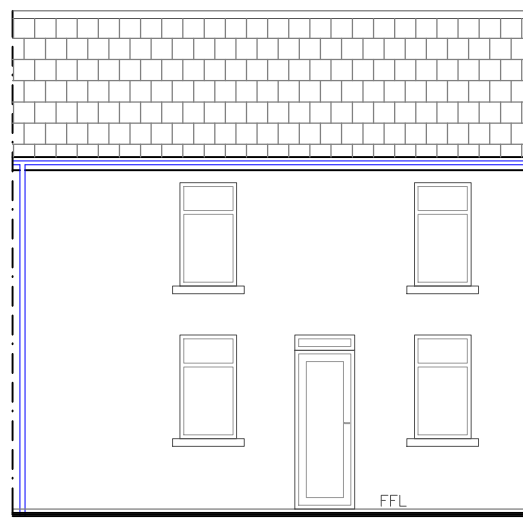


Existing Front Elevation
1:100

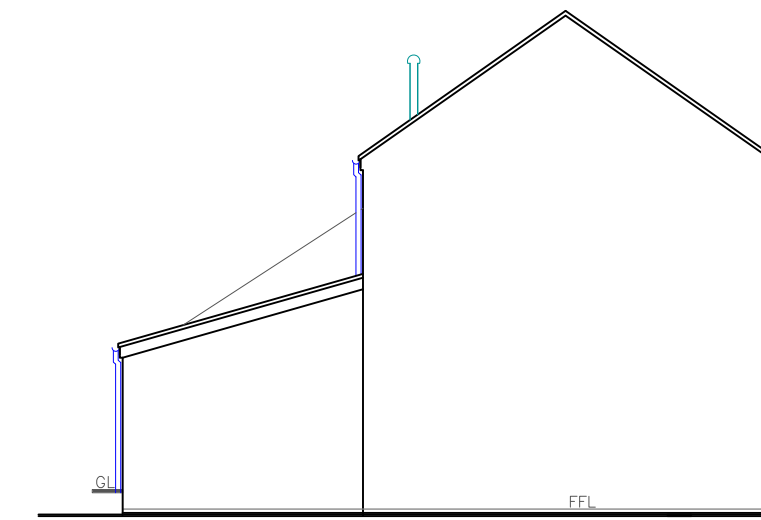

Existing Side Elevation
1:100

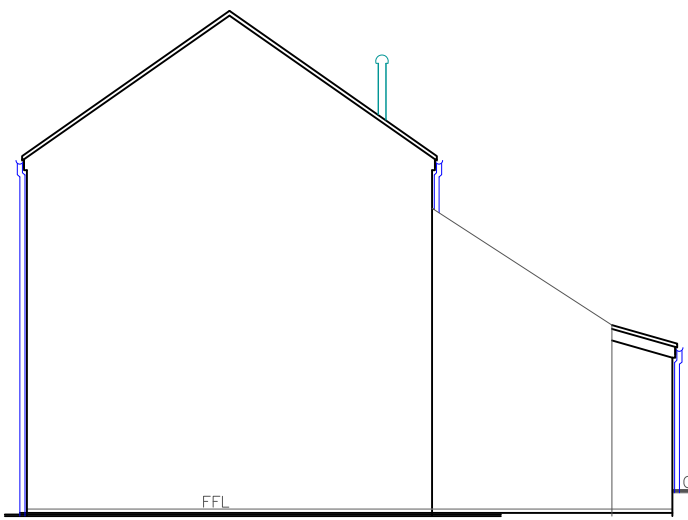


Existing Side Elevation
1:100

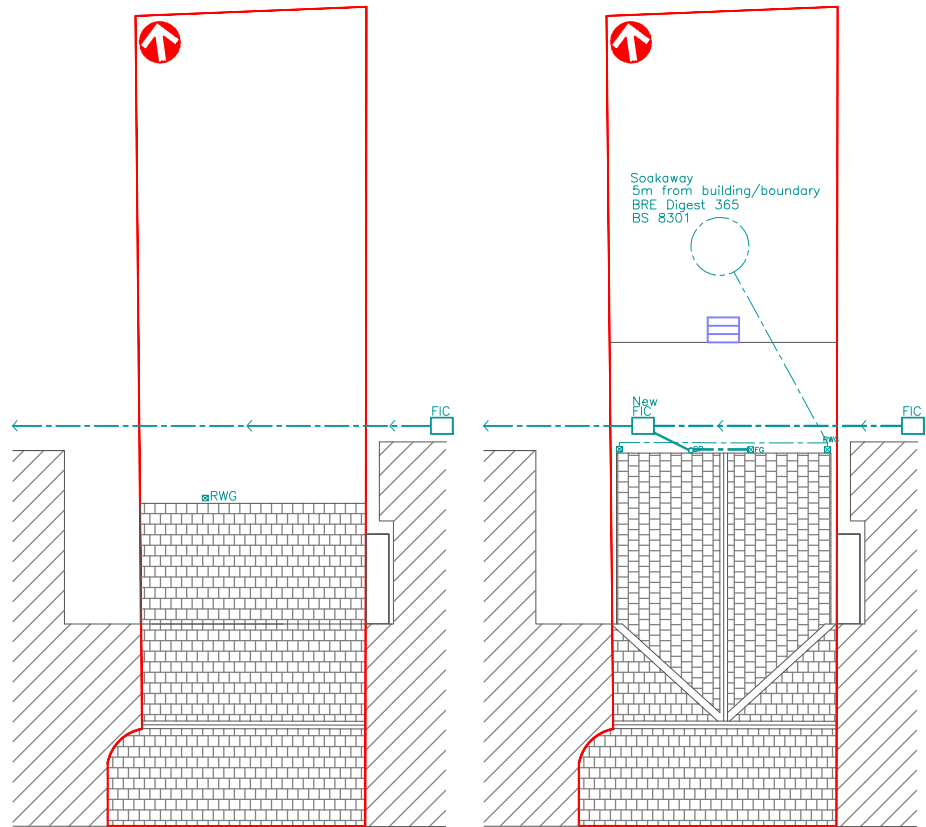

Existing Block Plan
1:200

Proposed Block Plan
1:200

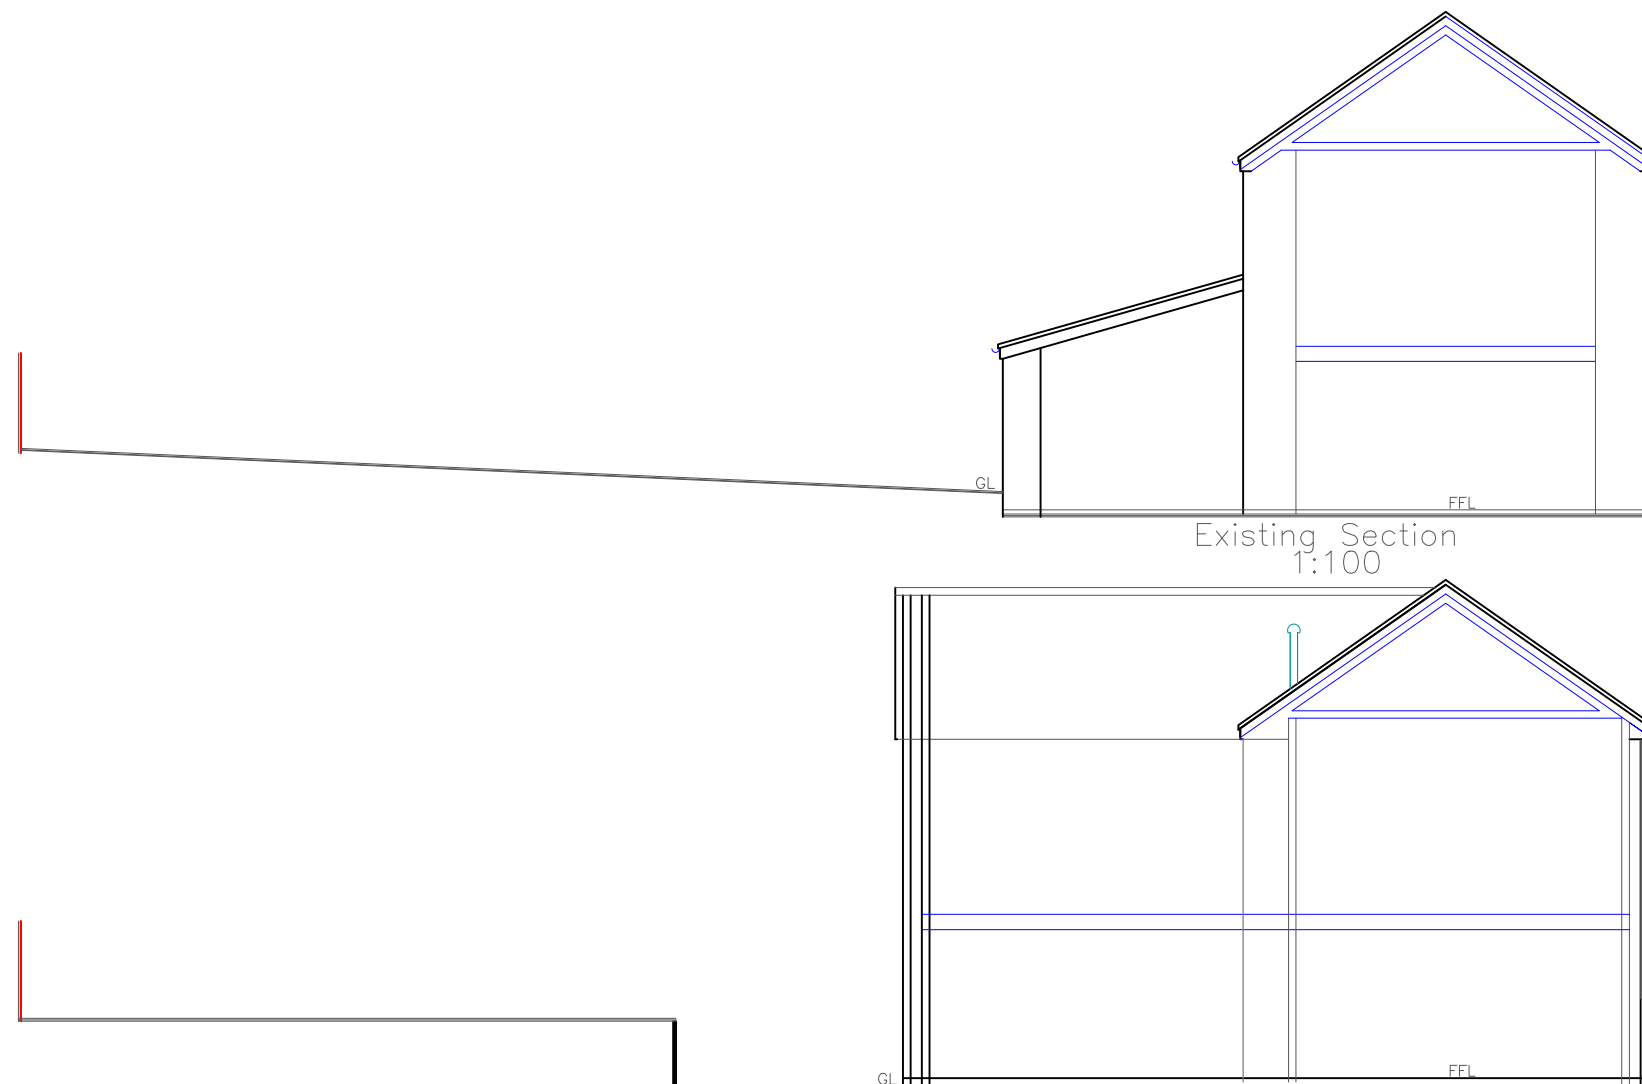

Existing Section
1:100

Proposed Section
1:100

N.B. Notice needs to be served regarding THE PARTY WALL ACT i.e. Excavation of adjacent founds Works on party wall.		
Finishes		
Roof:	Concrete tile matching existing	
External walls:	Matching existing	
Windows/Doors:	Grey uPVC matching existing	
Fascia/RWG's:	Grey uPVC matching existing	

Utopia Design Architectural Services		
Utopia Design Architectural Services		
Building Planning Application Support Paul Thomas: BSc (Hons) Tel: 01685 559230, Mob: 07908 725065		
Issued Only for Purpose Indicated		
Drawing Status: FOR PLANNING/BUILD CONTROL PURPOSES ONLY		
Client:	48, Barracks Row Penywern, Dowlais Merthyr Tydfil CF48 3NF	
Project:	Proposed Two Storey Rear Extension with Alterations	
Drawn by:	PT	Date: JULY 25
Title:		Scale: 1:100 1:200
Proposed Plans BARRACKS ROW 48 FP 01A		