


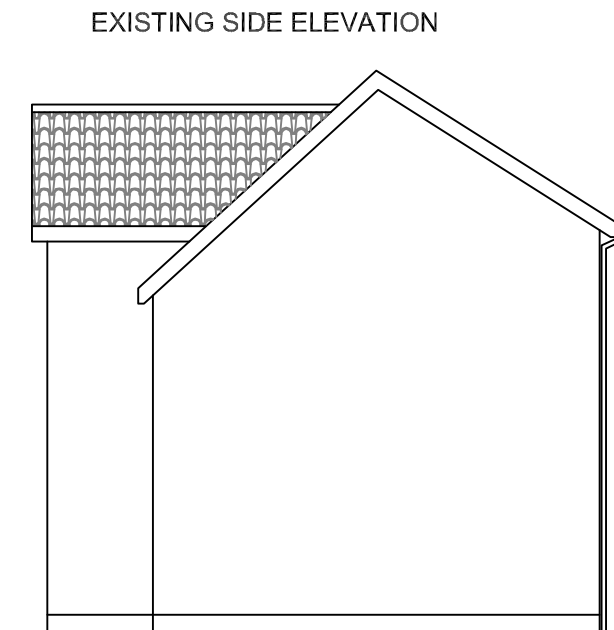
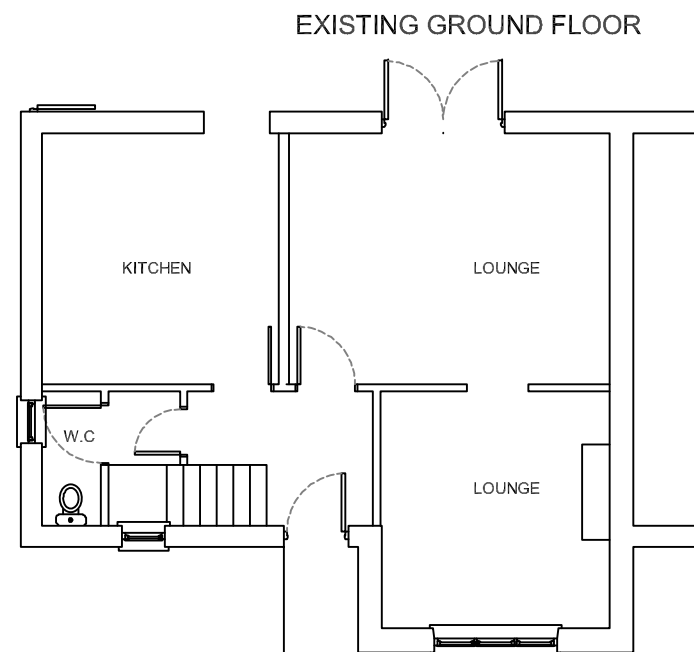
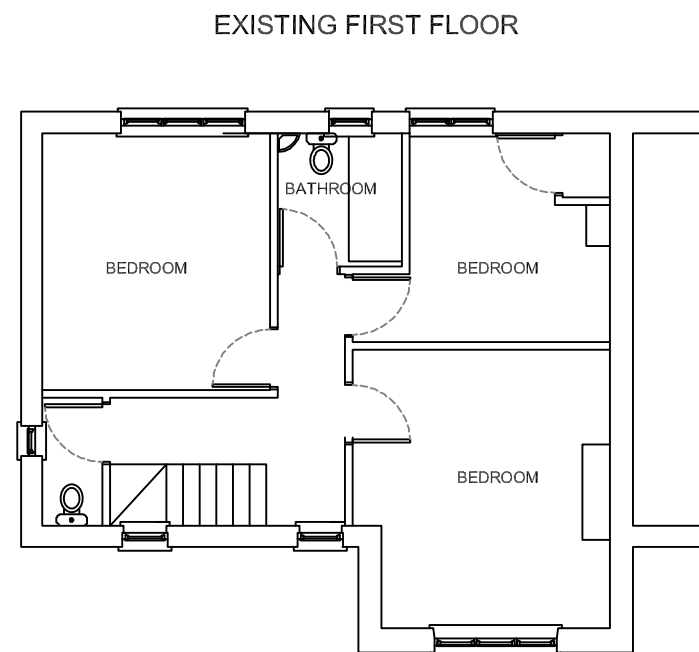


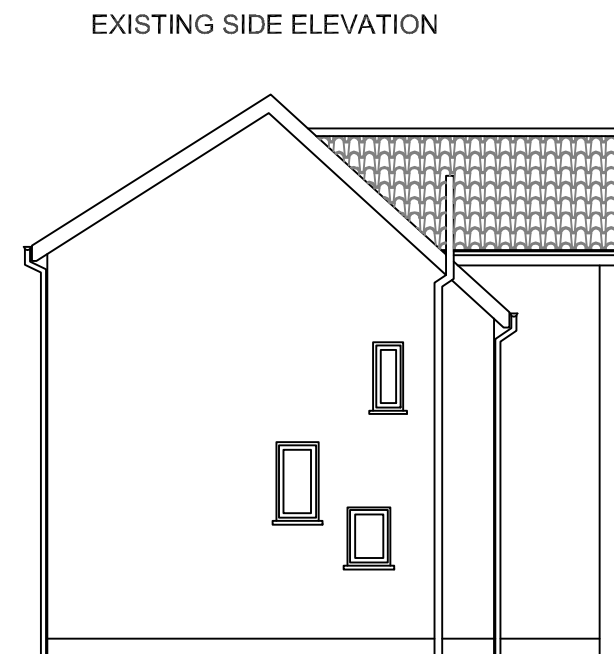


SCALE 1:100

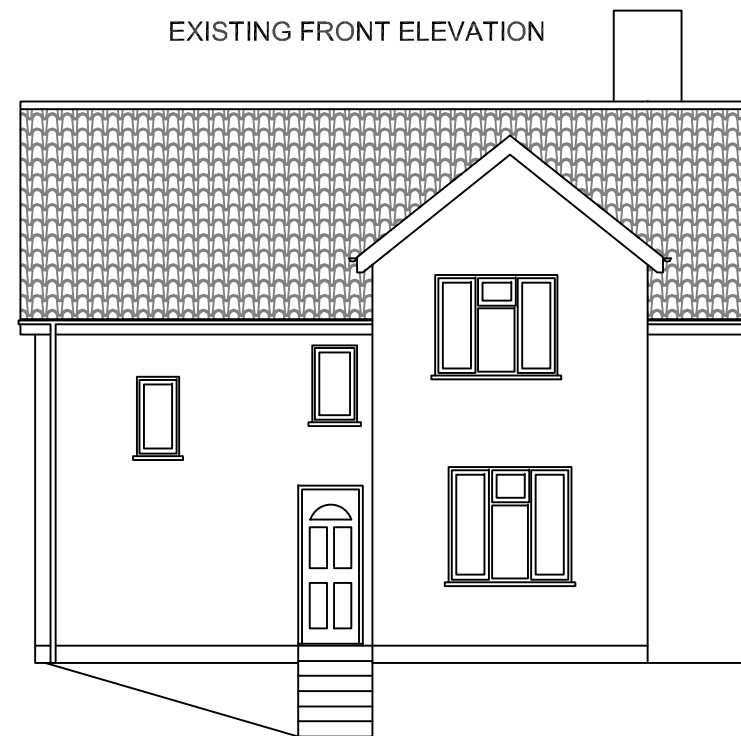


PROPOSED GROUND FLOOR      SCALE 1:50

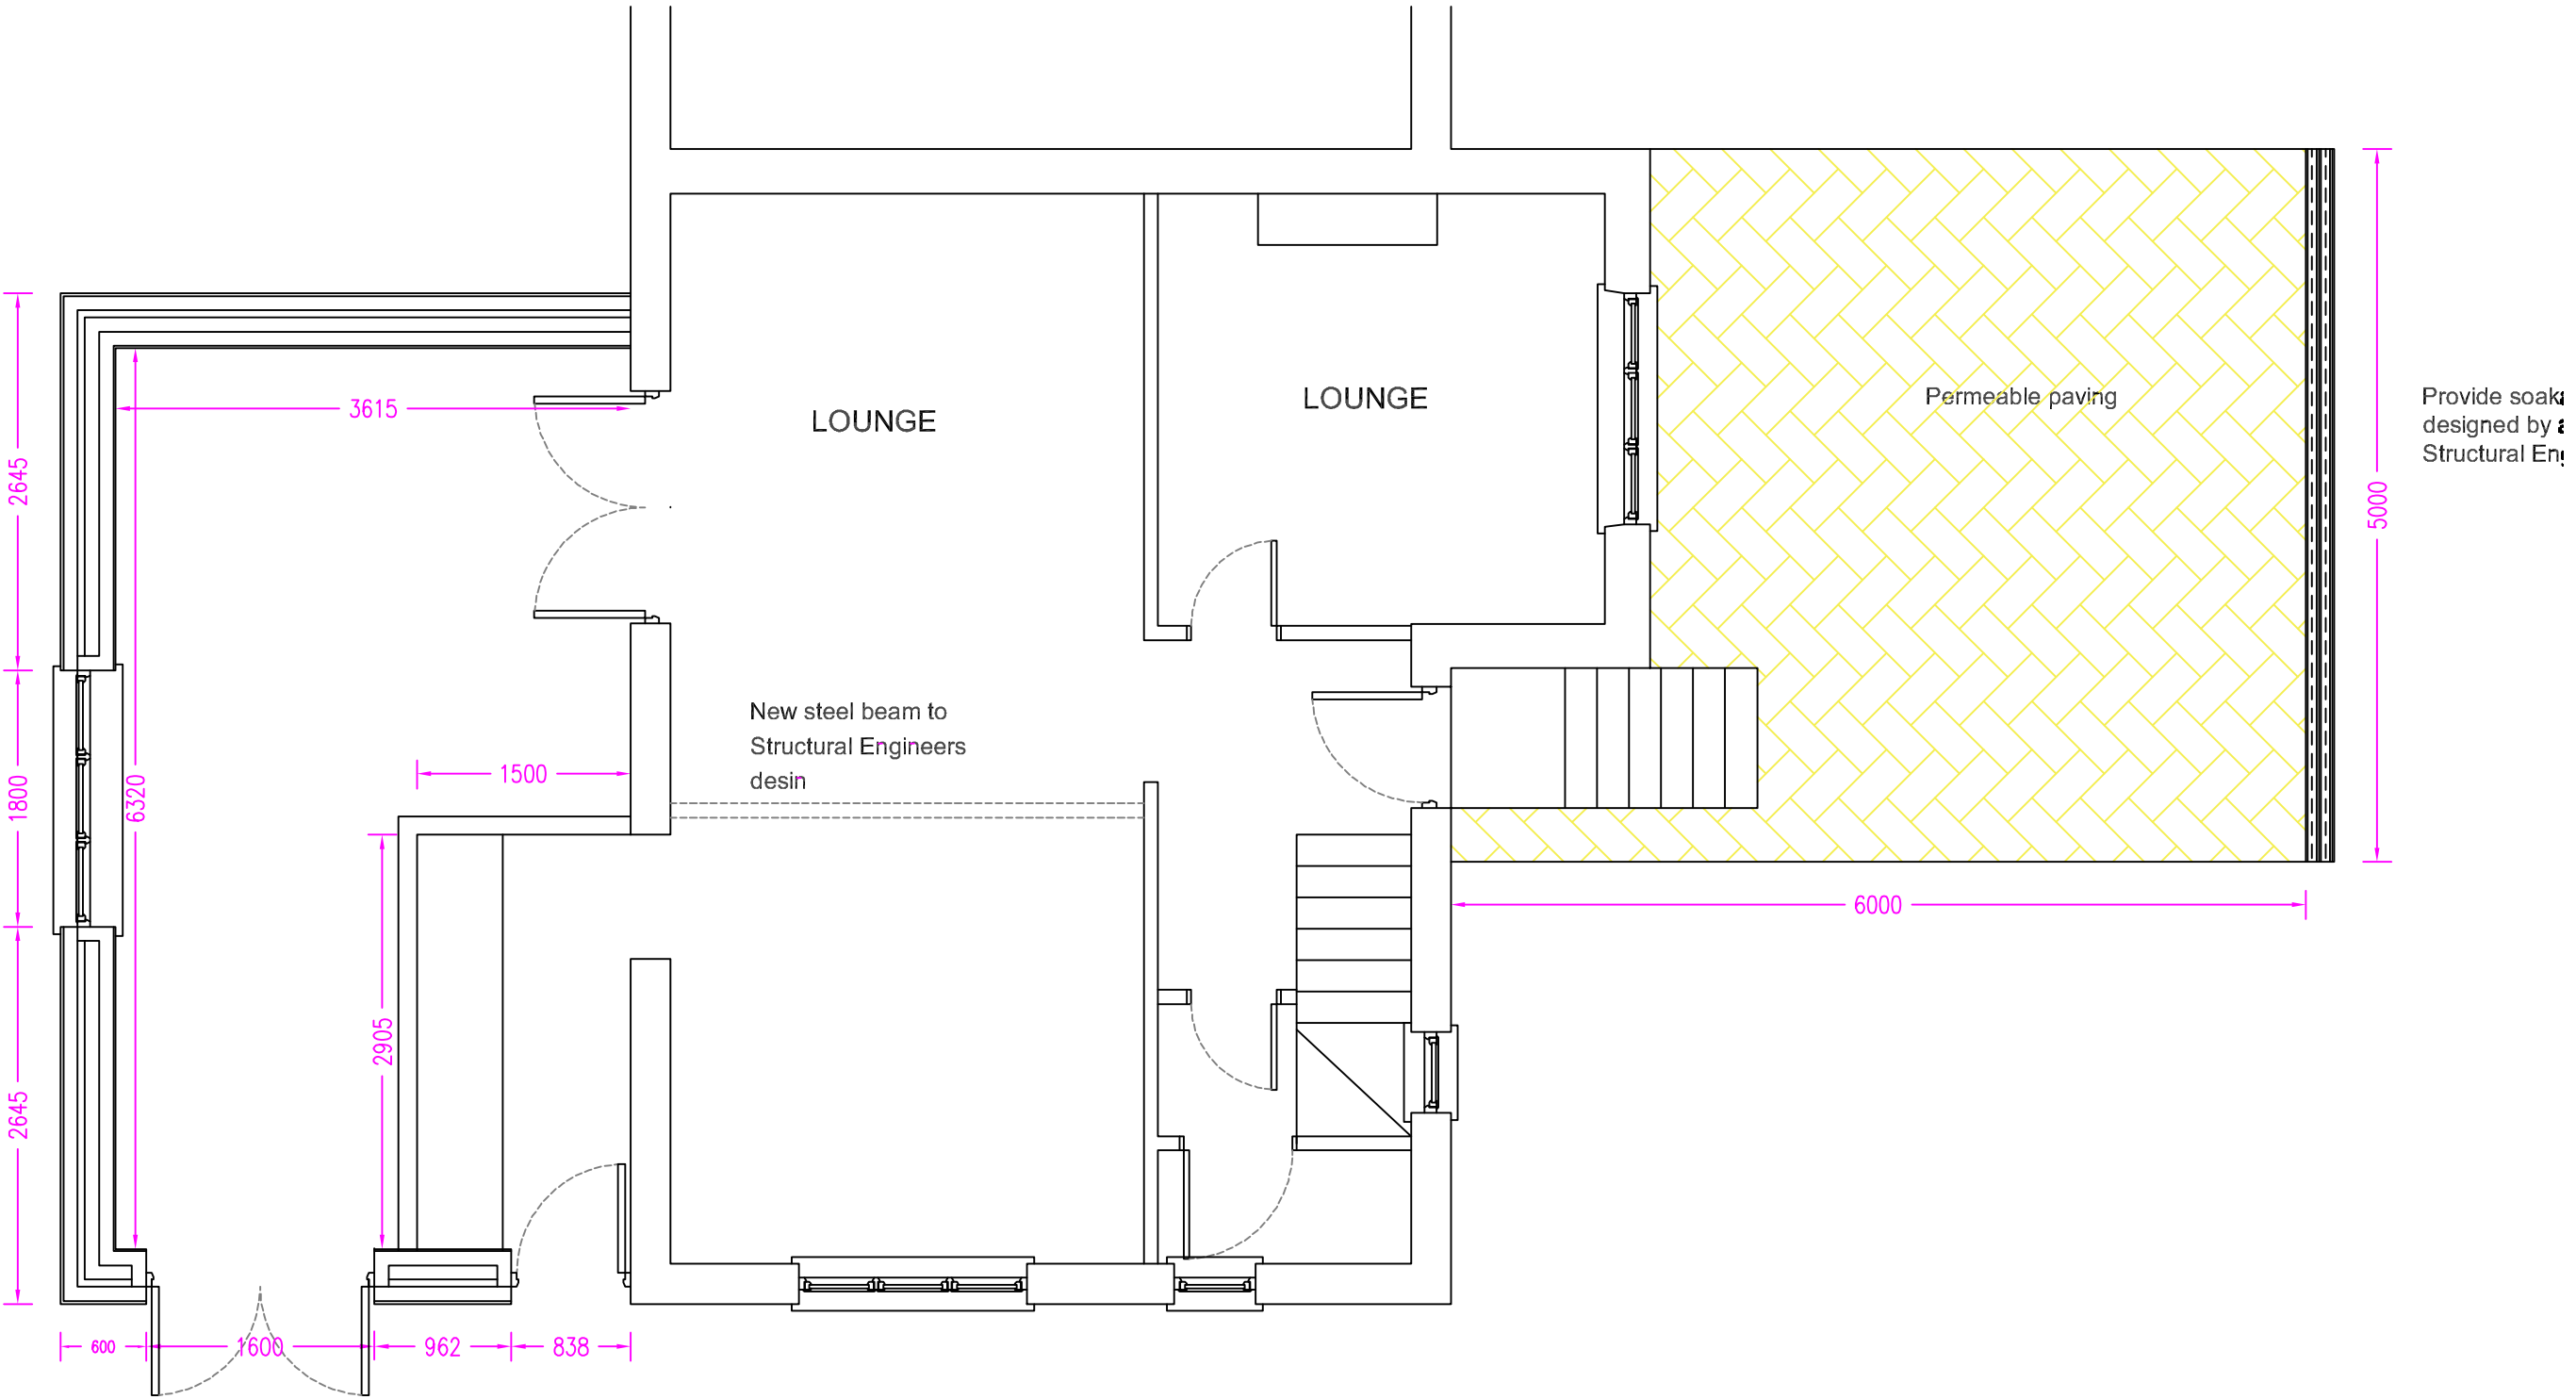

PROPOSED FIRST FLOOR    SCALE 1:50

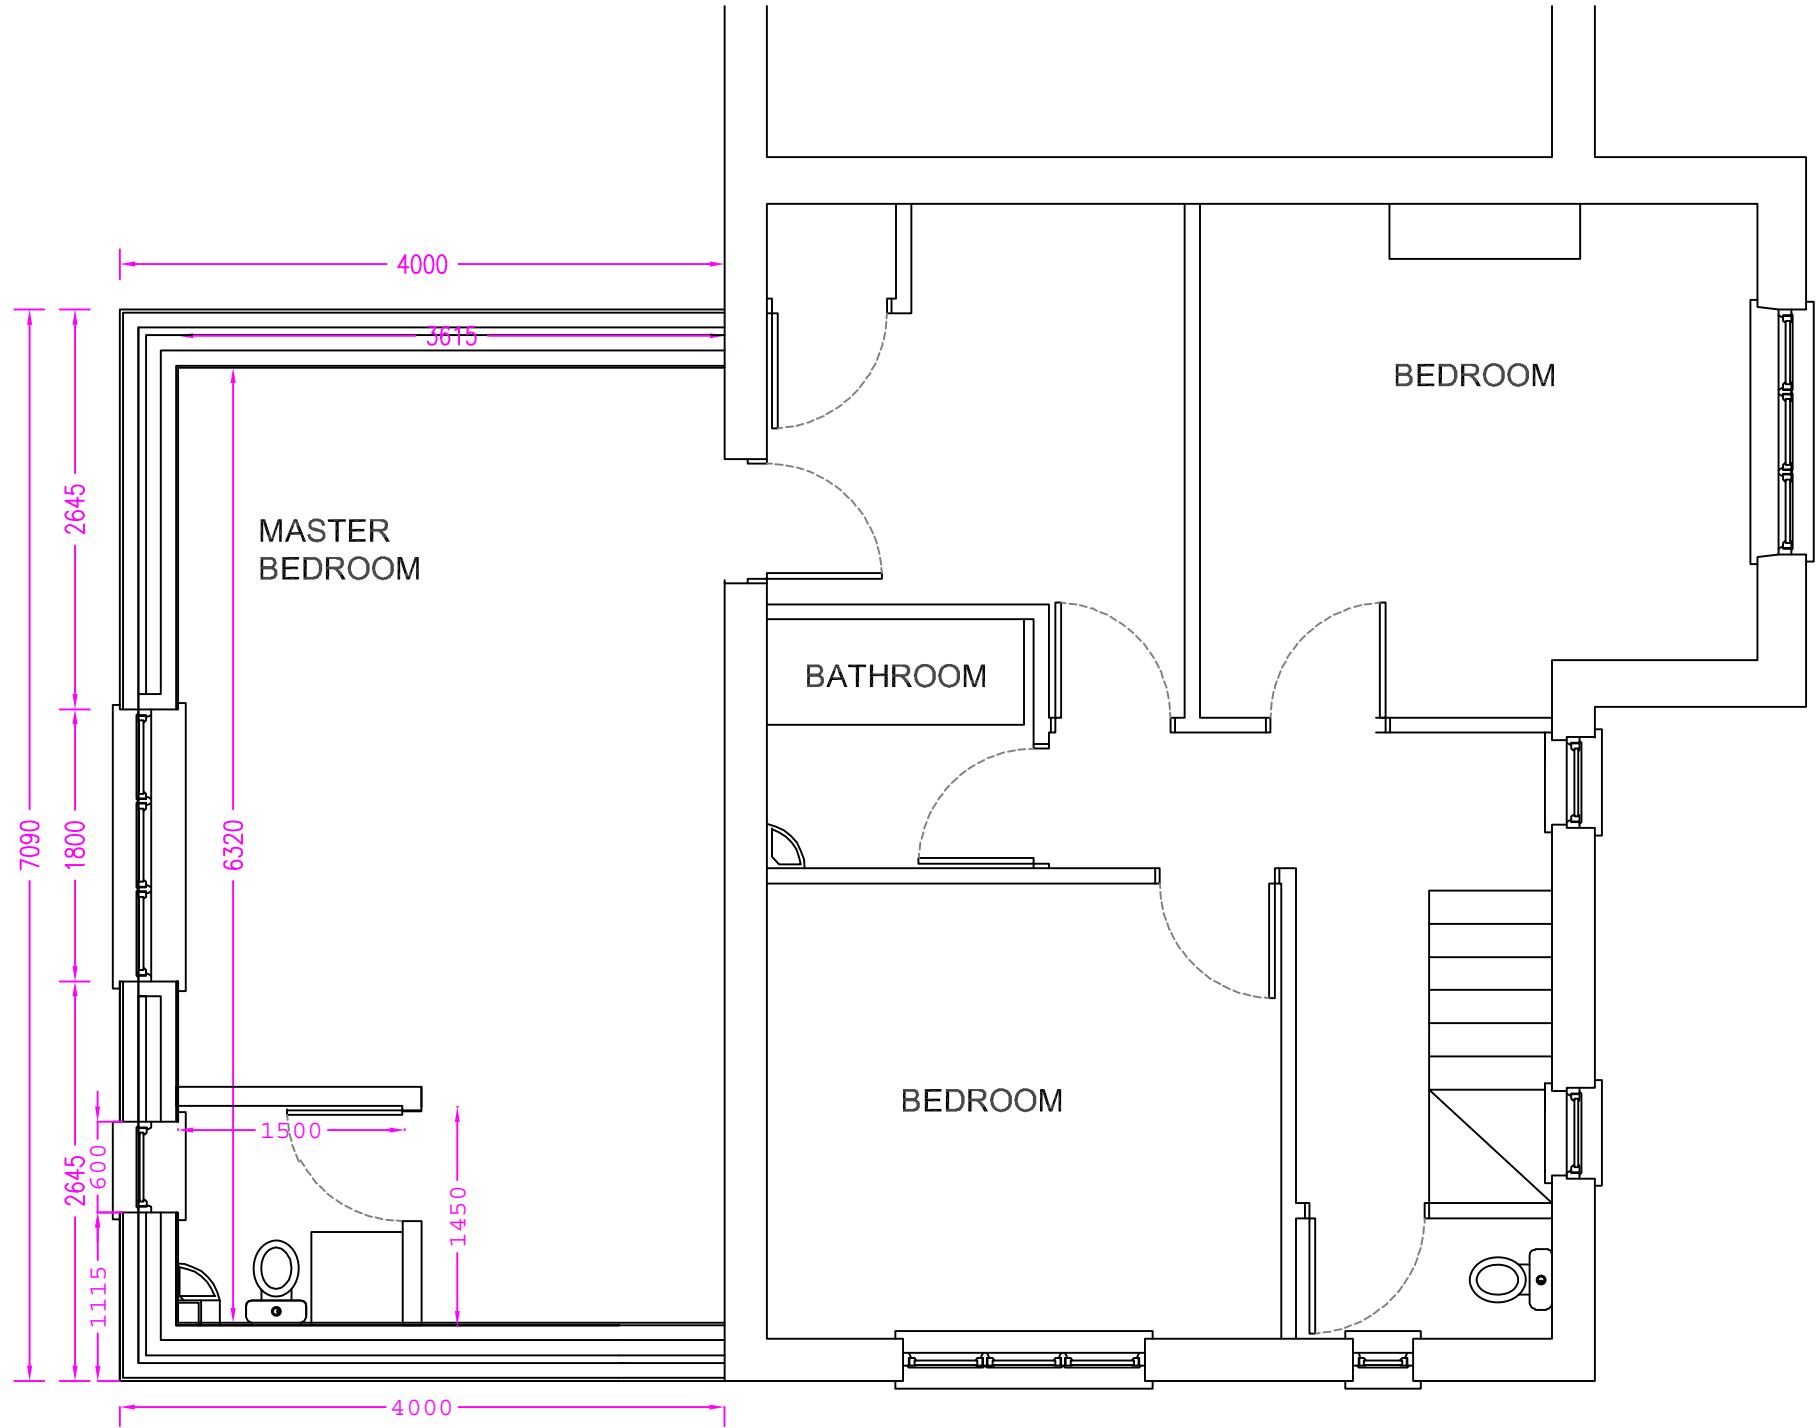


PROPOSED REAR ELEVATION    SCALE 1:50

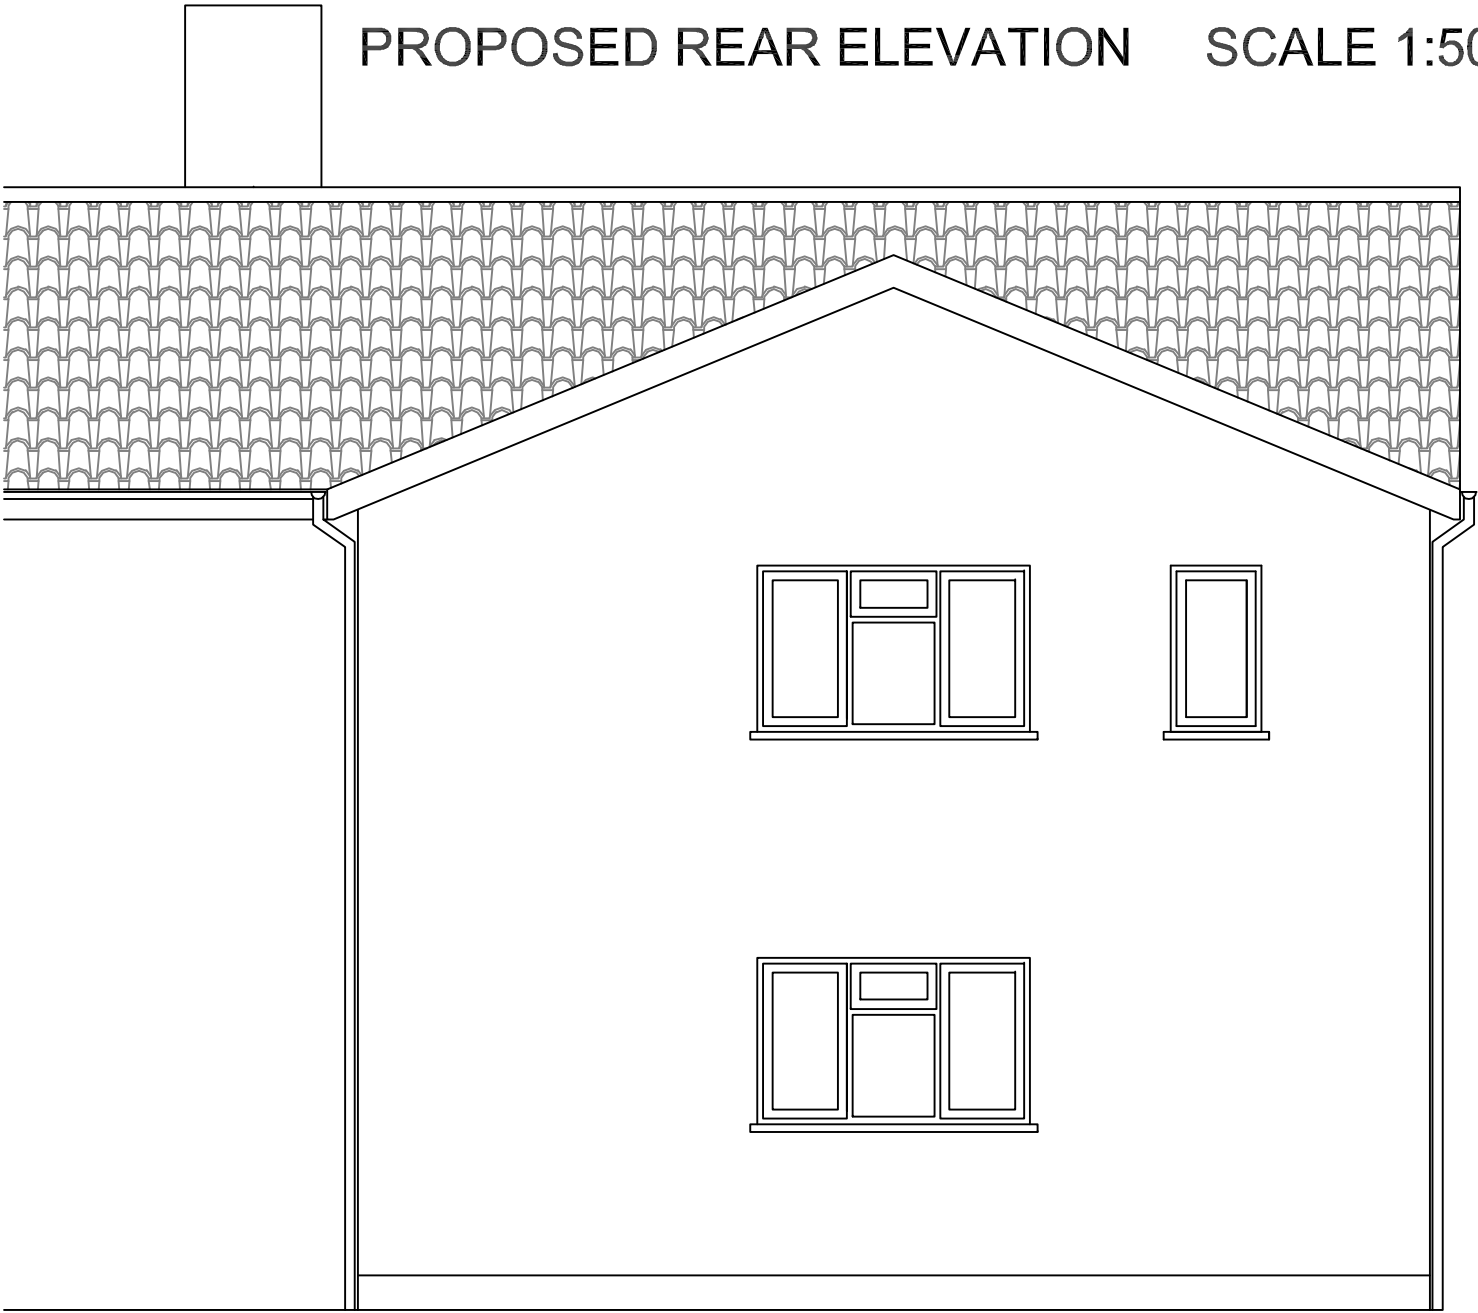

PROPOSED FRONT ELEVATION



PROPOSED SIDE ELEVATION    SCALE 1:50

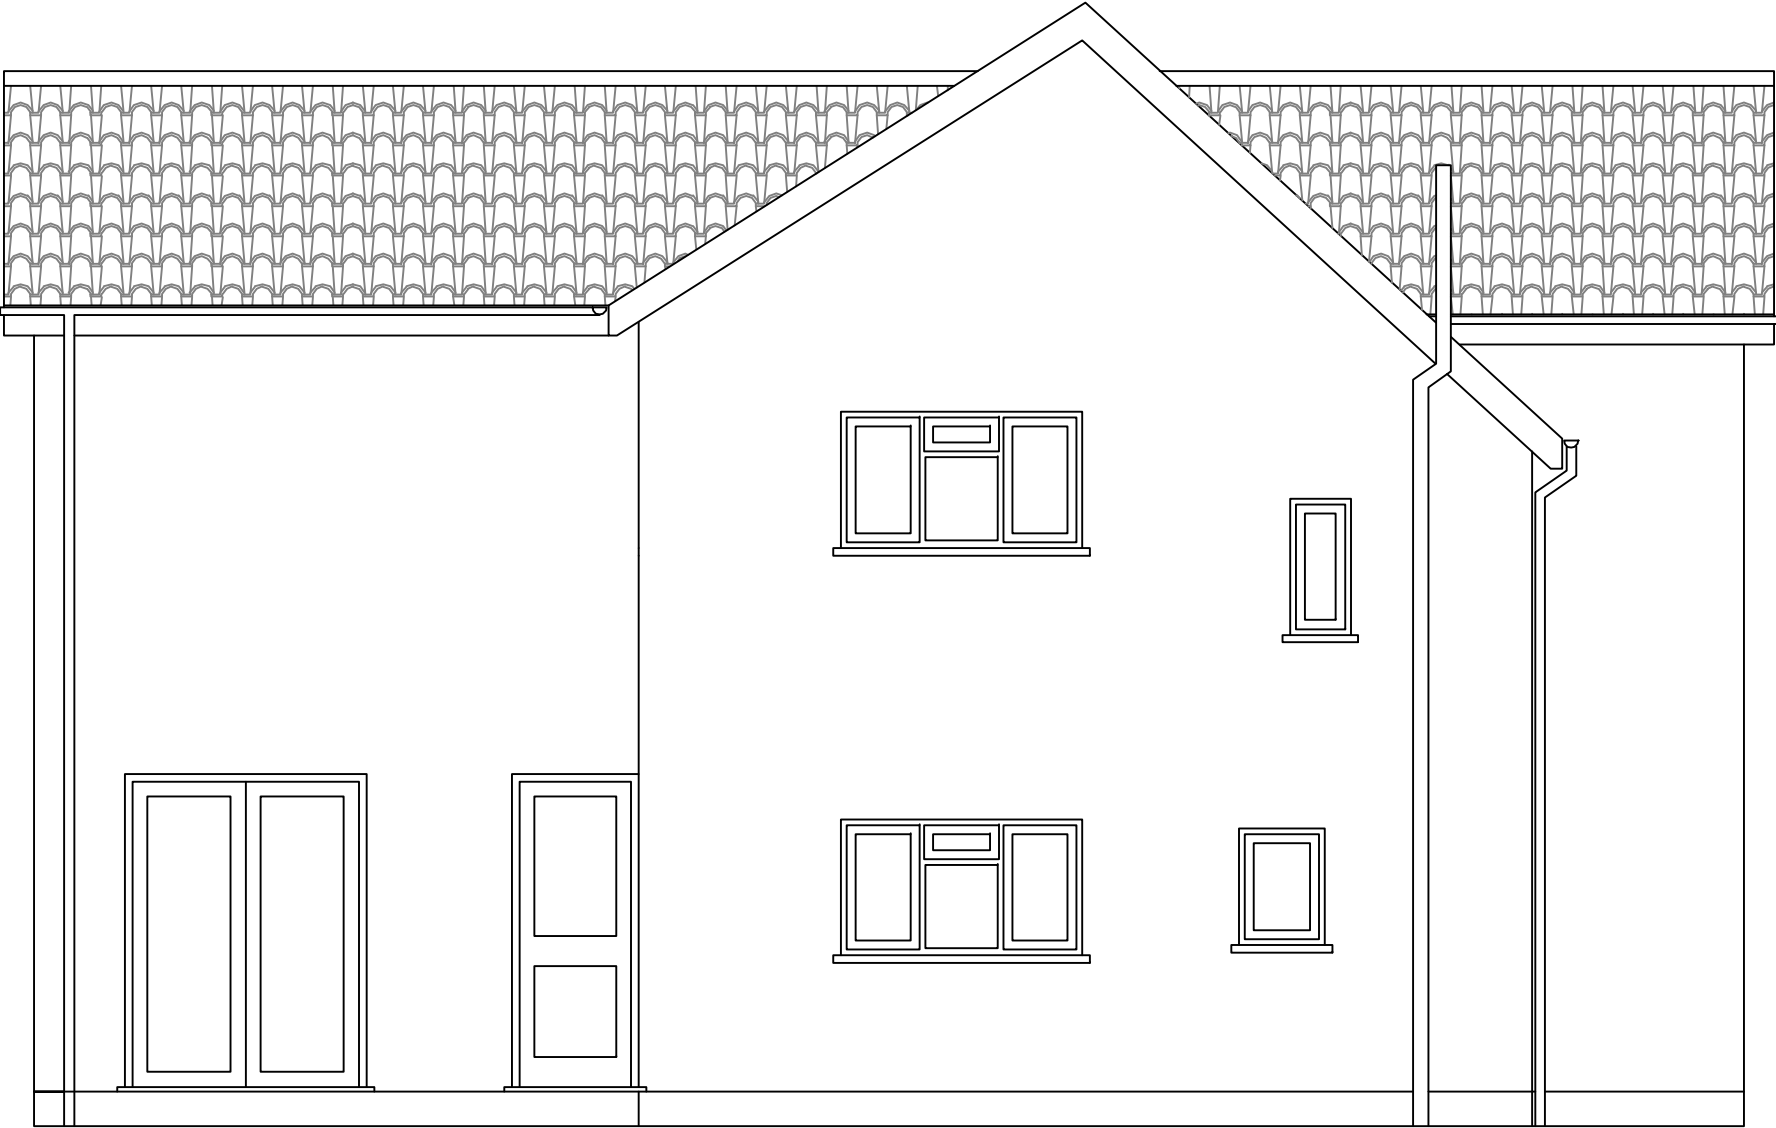

PROPOSED SIDE ELEVATION    SCALE 1:50

