





EXISTING FRONT ELEVATION
scale 1:100

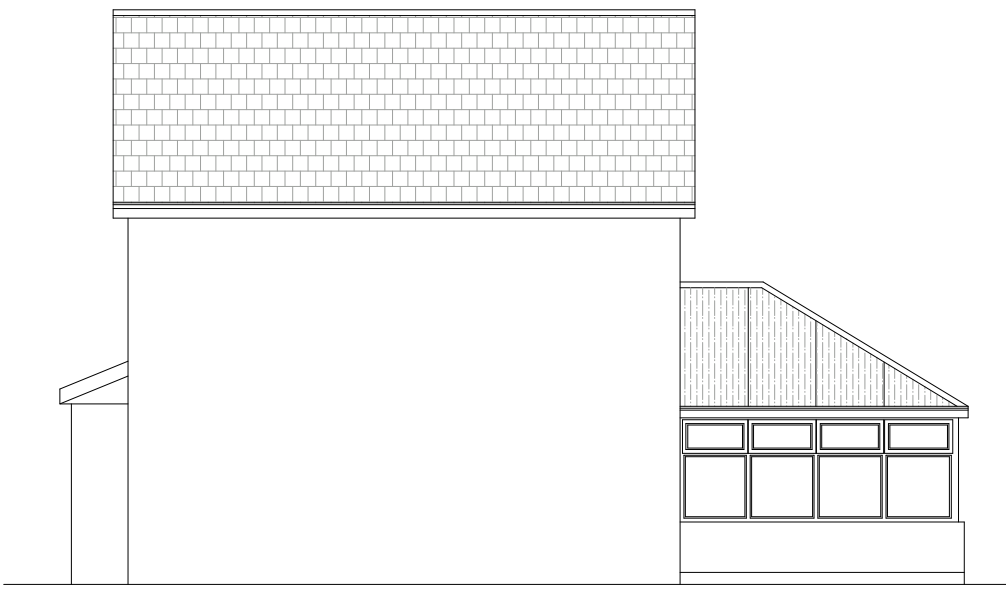


EXISTING SIDE ELEVATION
scale 1:100




EXISTING REAR ELEVATION
scale 1:100

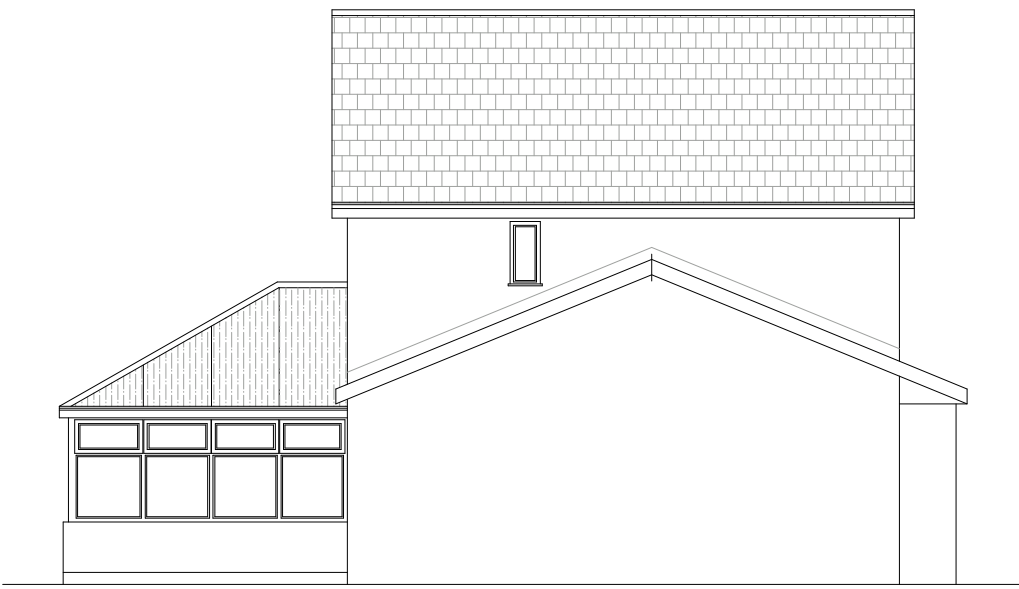



EXISTING SIDE ELEVATION
scale 1:100

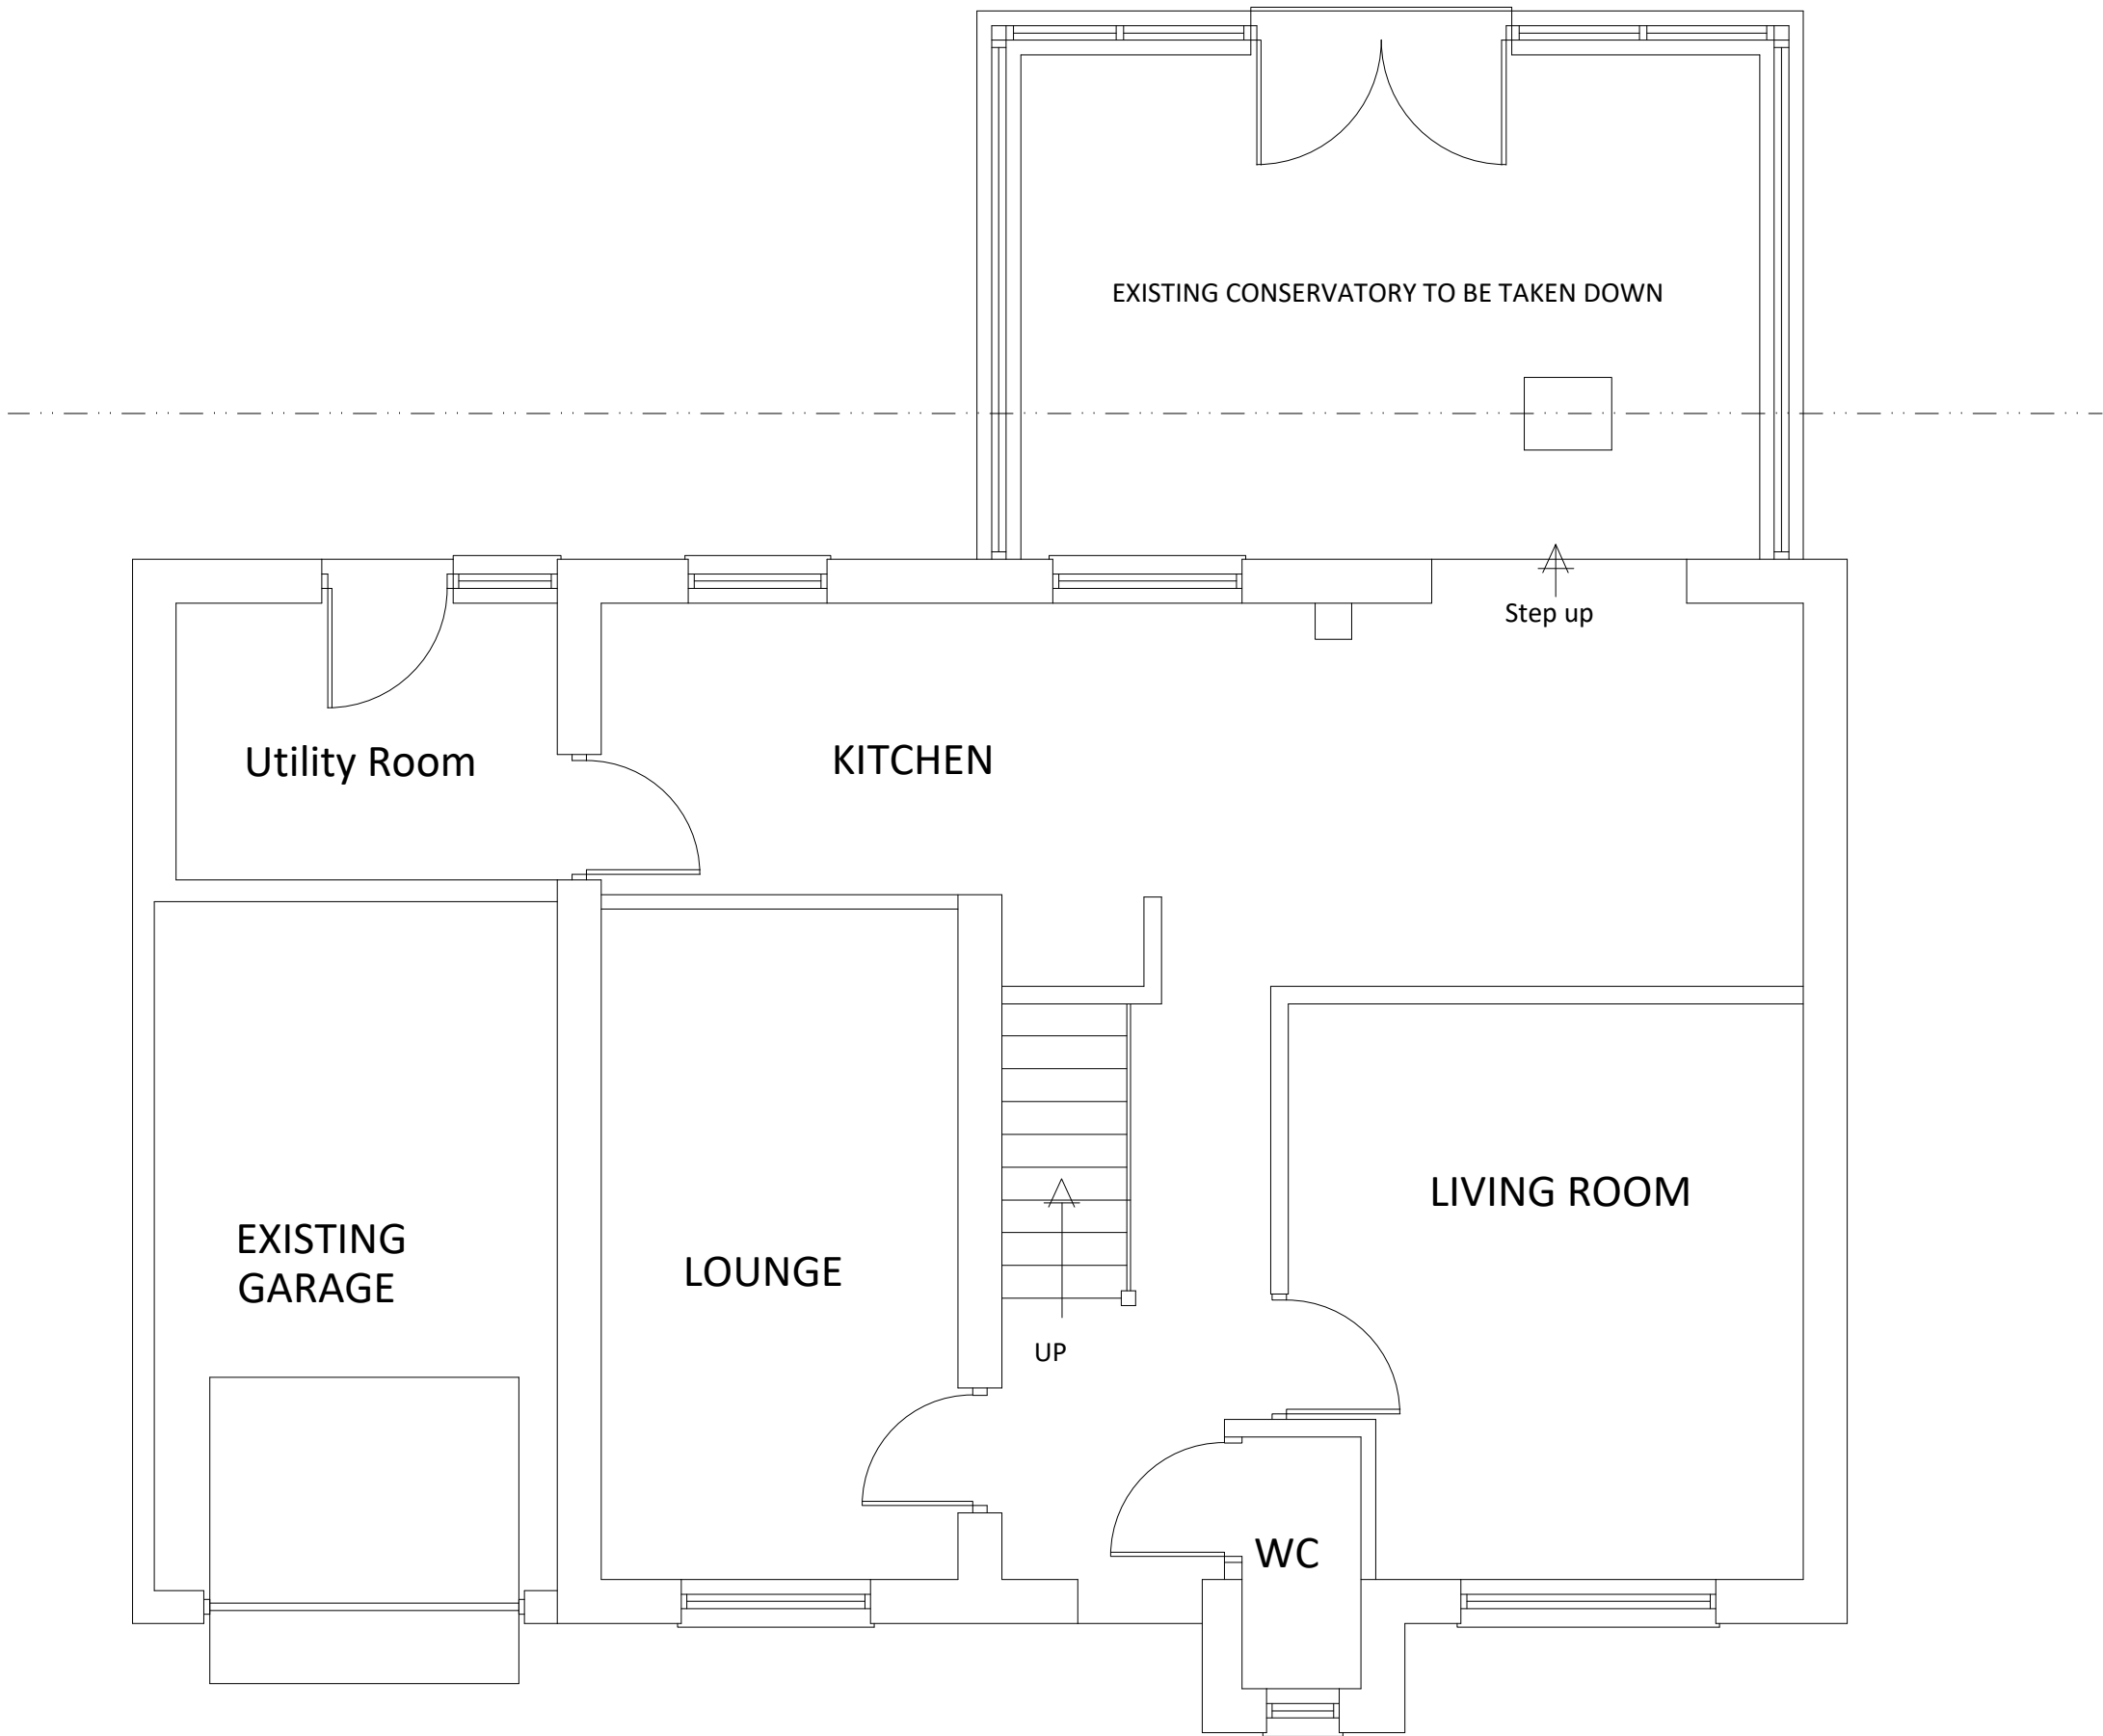

EXISTING GROUND FLOOR PLAN
scale 1:50

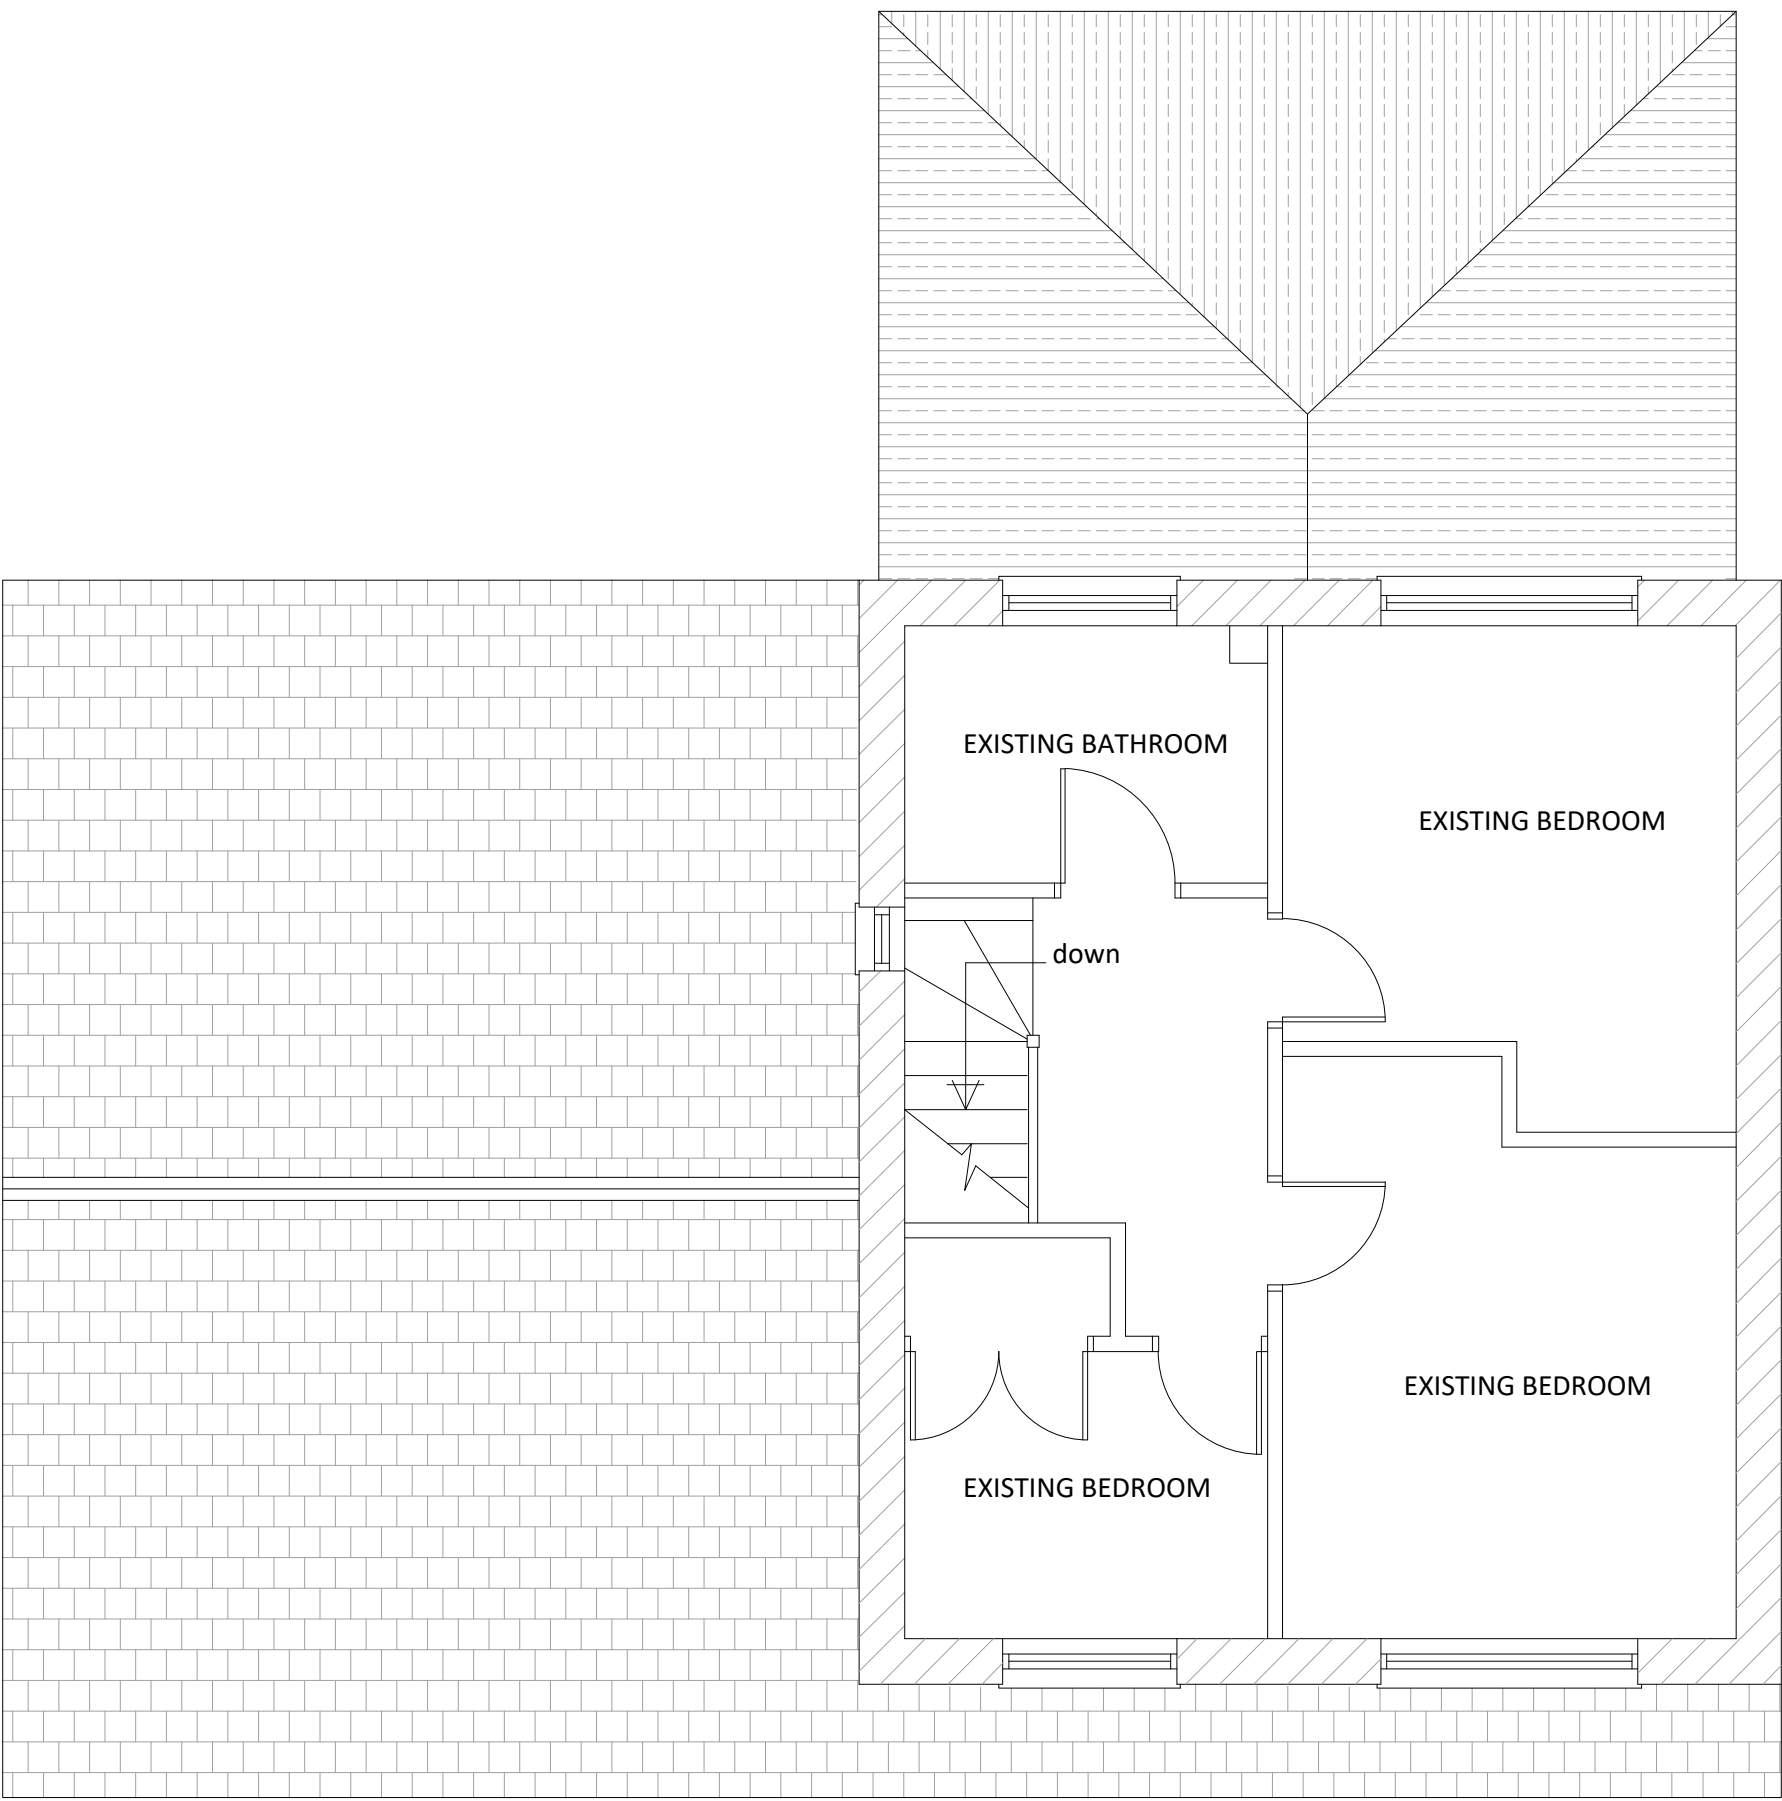

EXISTING FIRST FLOOR PLAN
scale 1:50

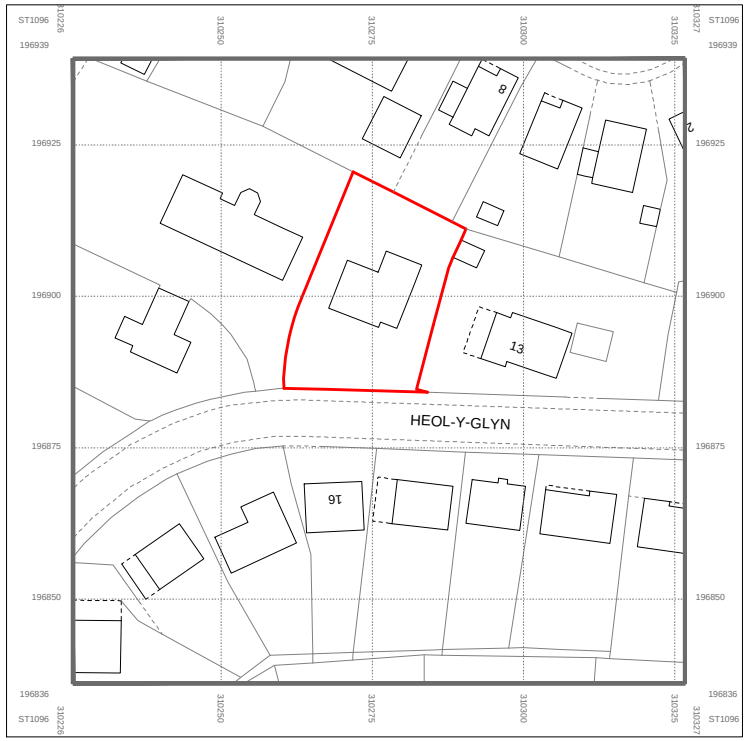 

EXISTING FIRST FLOOR PLAN
scale 1:50

Revision	Date	Description
H. D. WILLIAMS Ltd. F.R.I.C.S. CHARTERED QUANTITY SURVEYOR MAINTFESURWR SIARTREDIG 123, Trealaw Road, Tonypandy, Mid Glam., CF40 2NP. Tel. (01443) 441078 Fax (01443) 434191 email: hdwilliams1@hotmail.co.uk		
Client	Mr & Mrs M. Jones 15, Heol-y-Glyn TREHARRIS CF46 5RX	
Project	Proposed First Floor Bedroom Extension and Rear Sun Room Extension at 15, Heol-y-Glyn, Treharris.	
Title EXISTING FLOOR PLANS AND ELEVATIONS		
Date	July, 2020	Scale as noted at A1
Drawing Number	hdw/ph/mj.01	Revision
		the mark of property professionalism worldwide