

Well Pharmacy - Treharris, Merthyr Tydfil

delivering
branded
environments™

futurama

Futurama, The Granary, Home Farm,
Cams Estate, Fareham, PO16 8UT
Telephone: +44 (0) 23 8073 2179
E-mail: postbox@futurama.ltd.uk
www.futurama.ltd.uk

© Copyright Design

CLIENT	Well
PROJECT	Treharris
PRODUCT	Signage Scheme
DRG NO.	WEL270821_SM01
ORIG DATE	27/08/21
DATE	
DRAWN BY	SM
SCALE	DNS
ISSUE	A

REVISIONS



NOTES

NOT APPROVED

WO Number: 224477
Address: Fox Street
Treharris
Merthyr Tydfil
CF46 5HE

Well Pharmacy - Treharris, Merthyr Tydfil (Site Plan)

(Scale: 1:500@ A3)

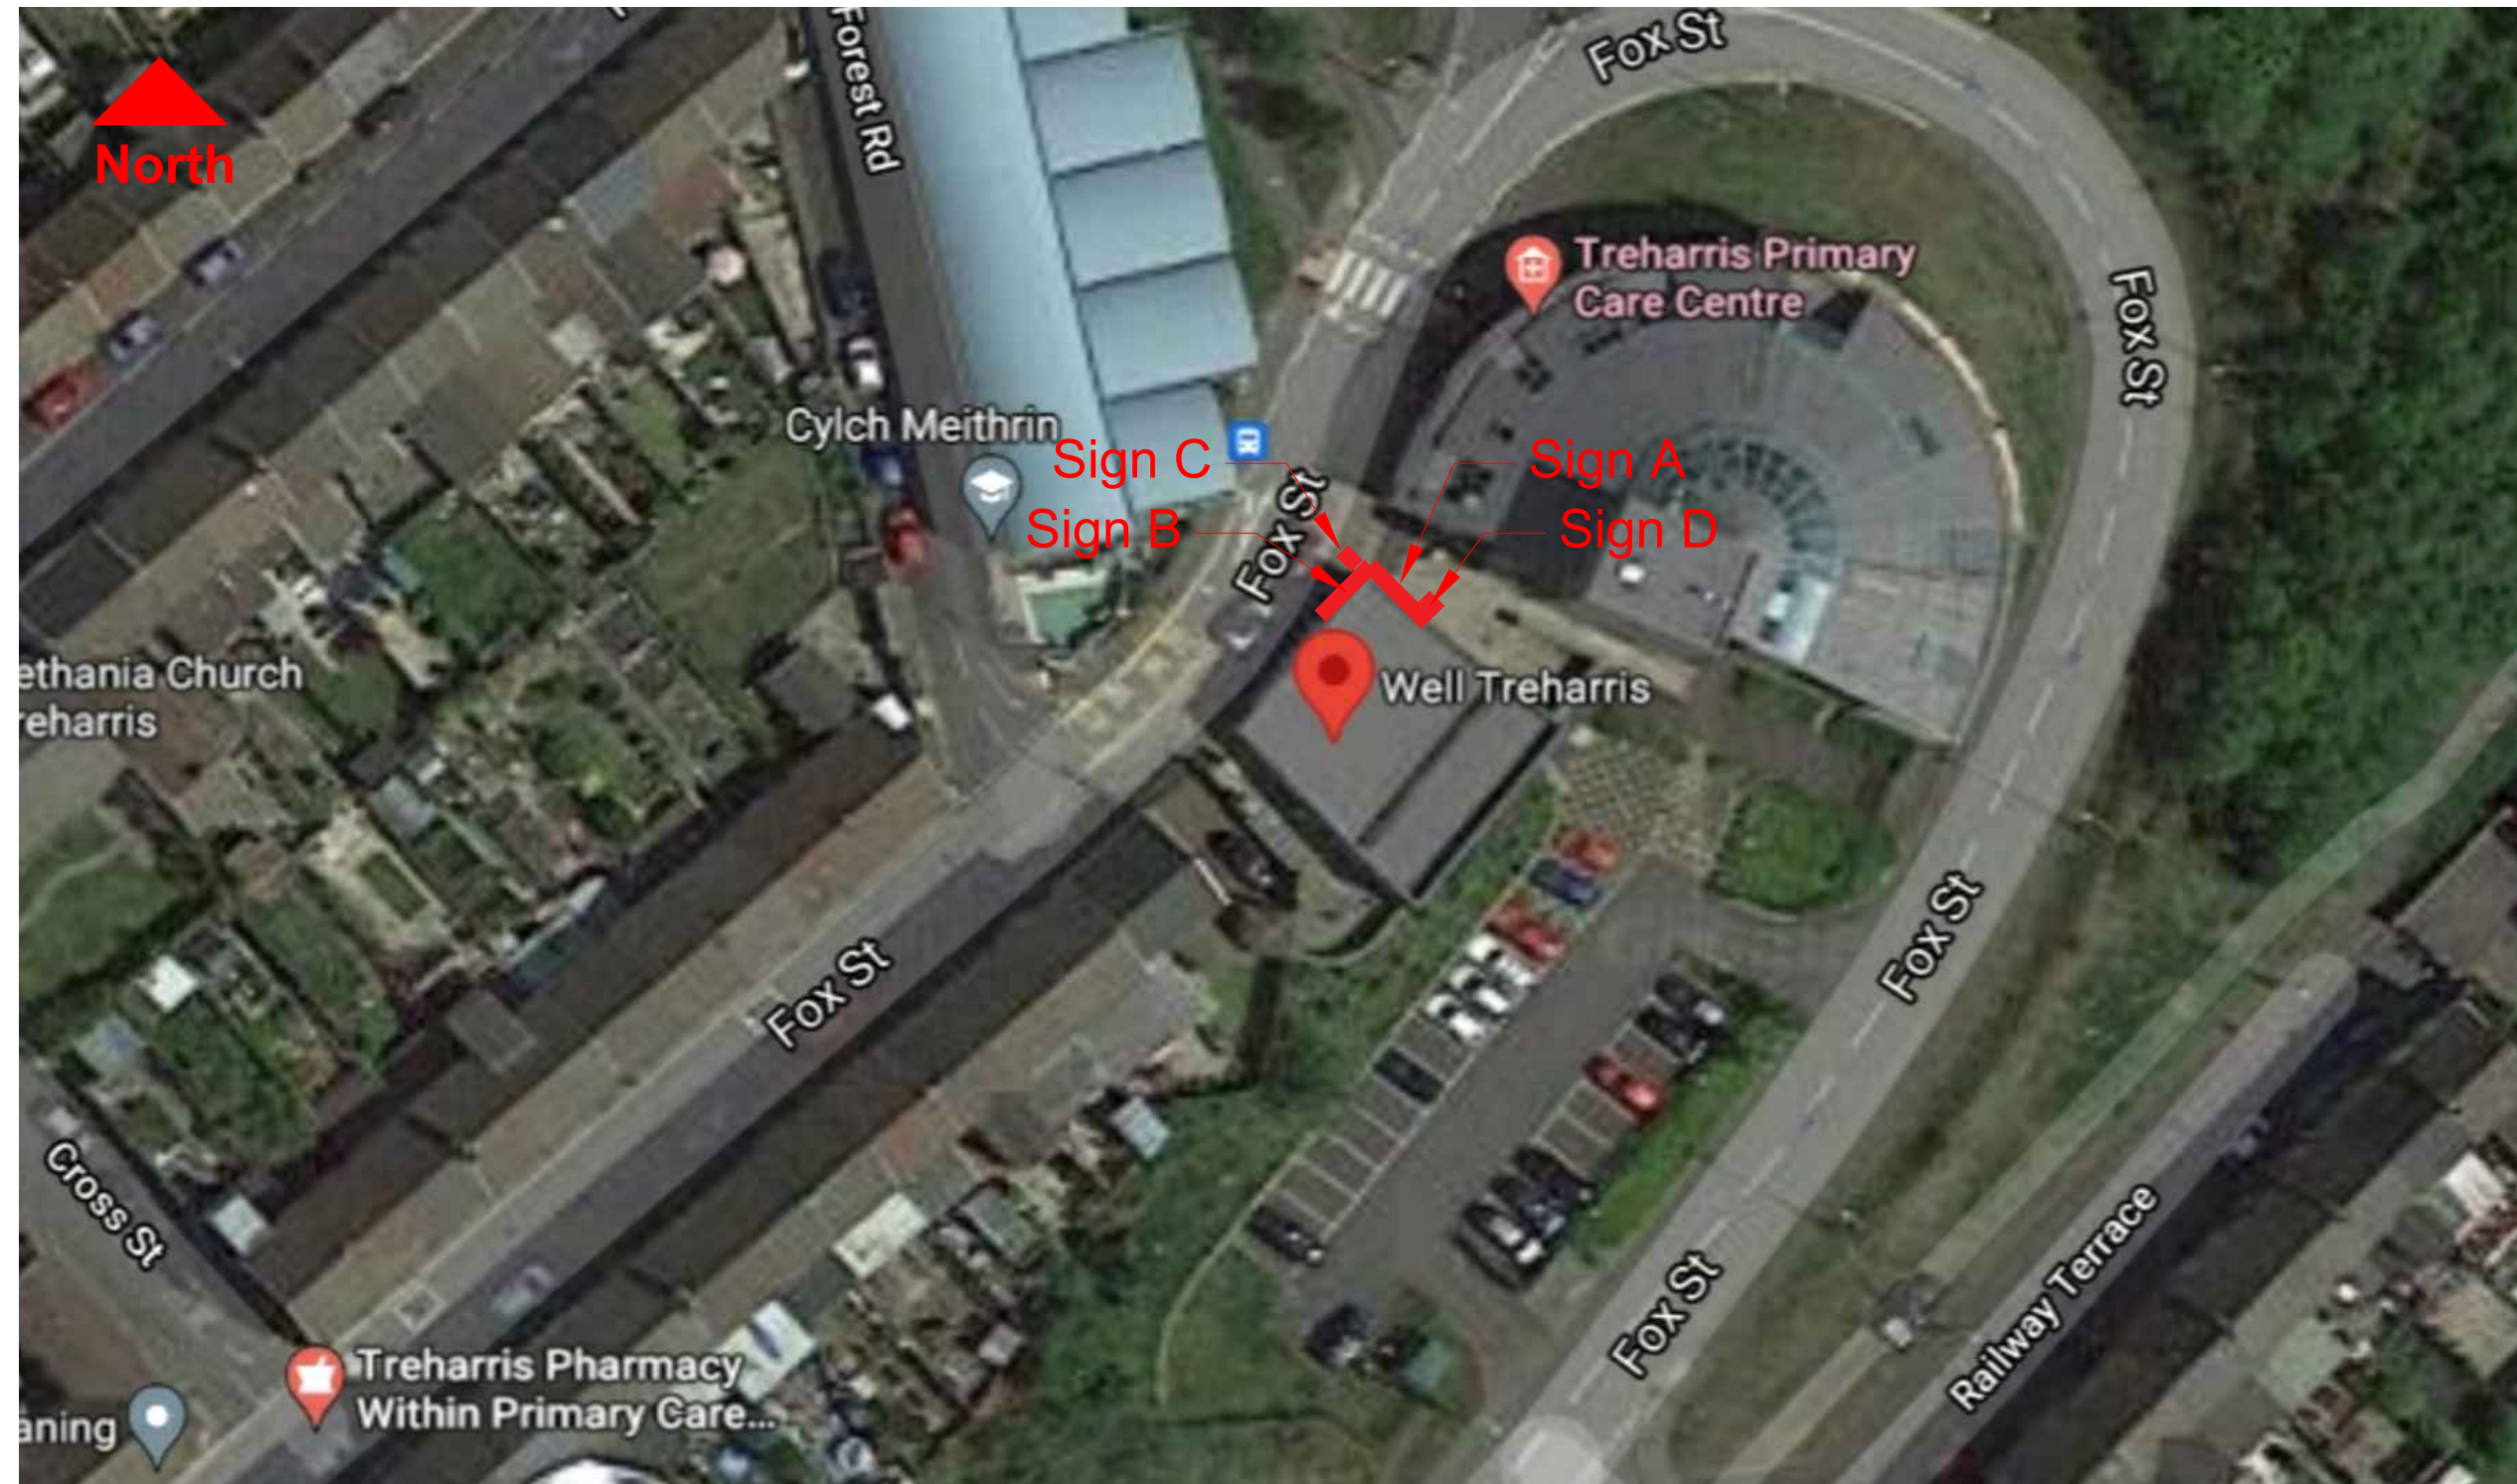 

Futurama, The Granary, Home Farm,
Cams Estate, Fareham, PO16 8UT

Telephone: +44 (0) 23 8073 2179
E-mail: postbox@futurama.ltd.uk
www.futurama.ltd.uk

© Copyright Design

CLIENT	Well
PROJECT	Treharris
PRODUCT	Signage Scheme
DRG NO.	WEL270821_SM01
ORIG DATE	27/08/21
DATE	
DRAWN BY	SM
SCALE	DNS
ISSUE	A


REVISIONS

NOTES


NOT APPROVED

WO Number: 224477
Address: Fox Street
Treharris
Merthyr Tydfil
CF46 5HE


Well Pharmacy - Treharris, Merthyr Tydfil (Elevations)

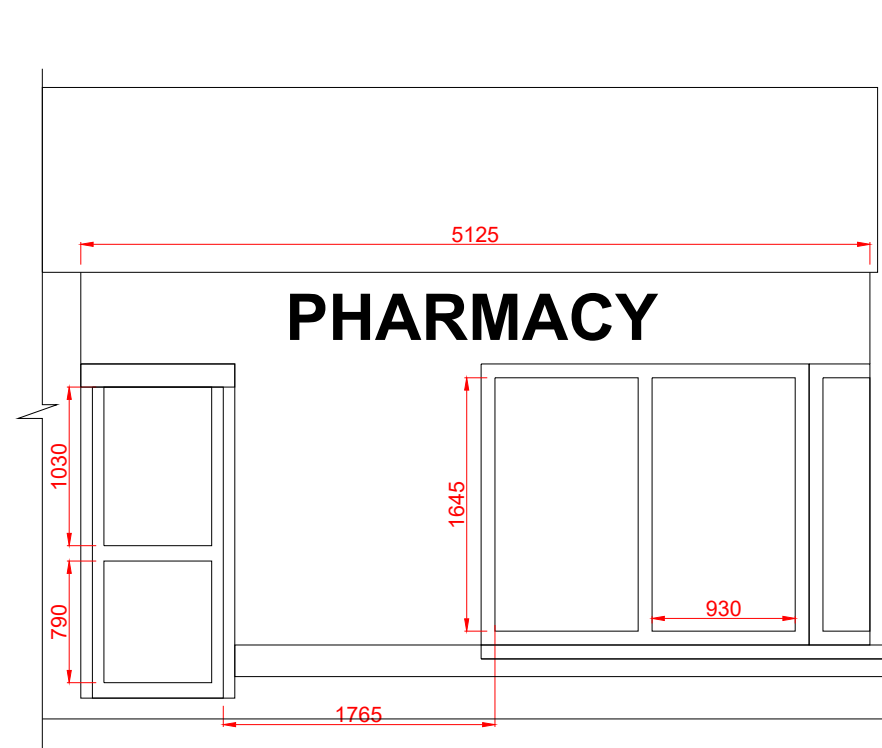


Existing Elevation - 1
1 : 50 @ A3

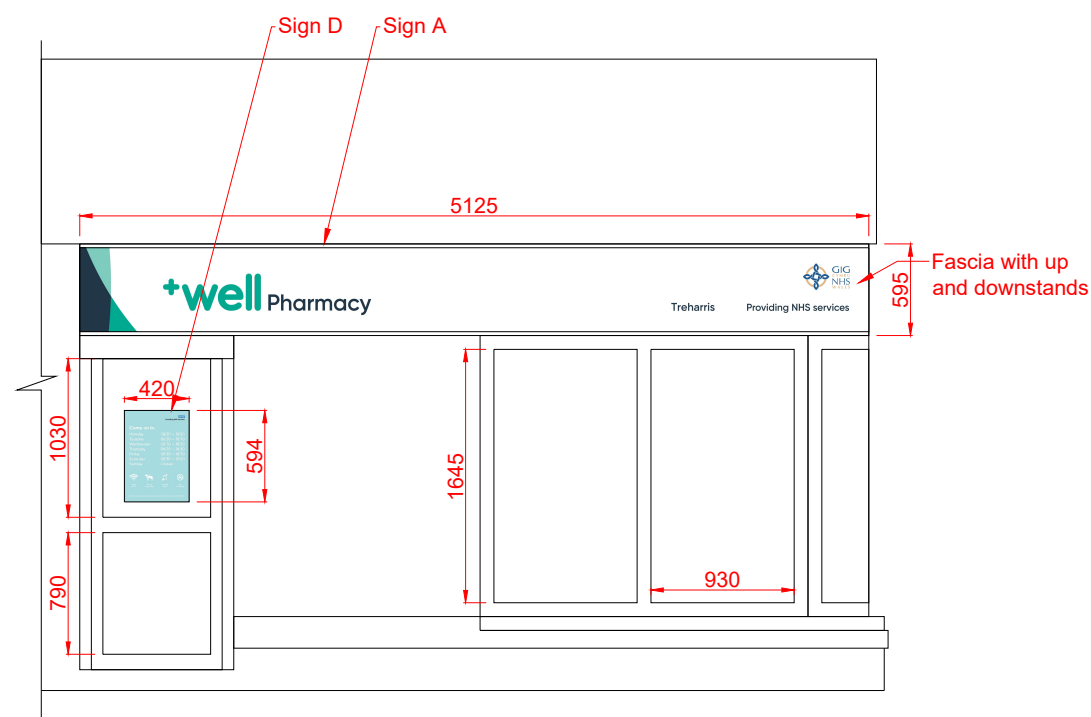

Proposed Elevation - 1
1 : 50 @ A3

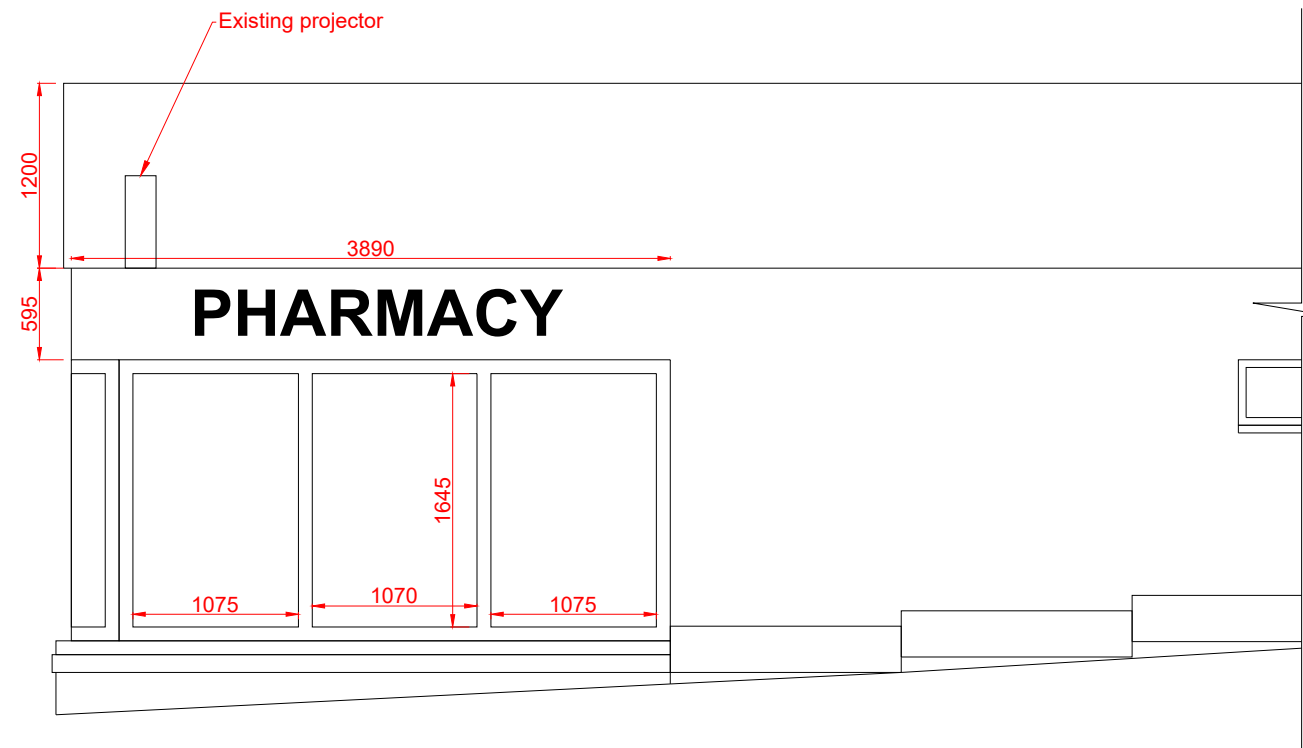

Existing Elevation - 2
1 : 50 @ A3

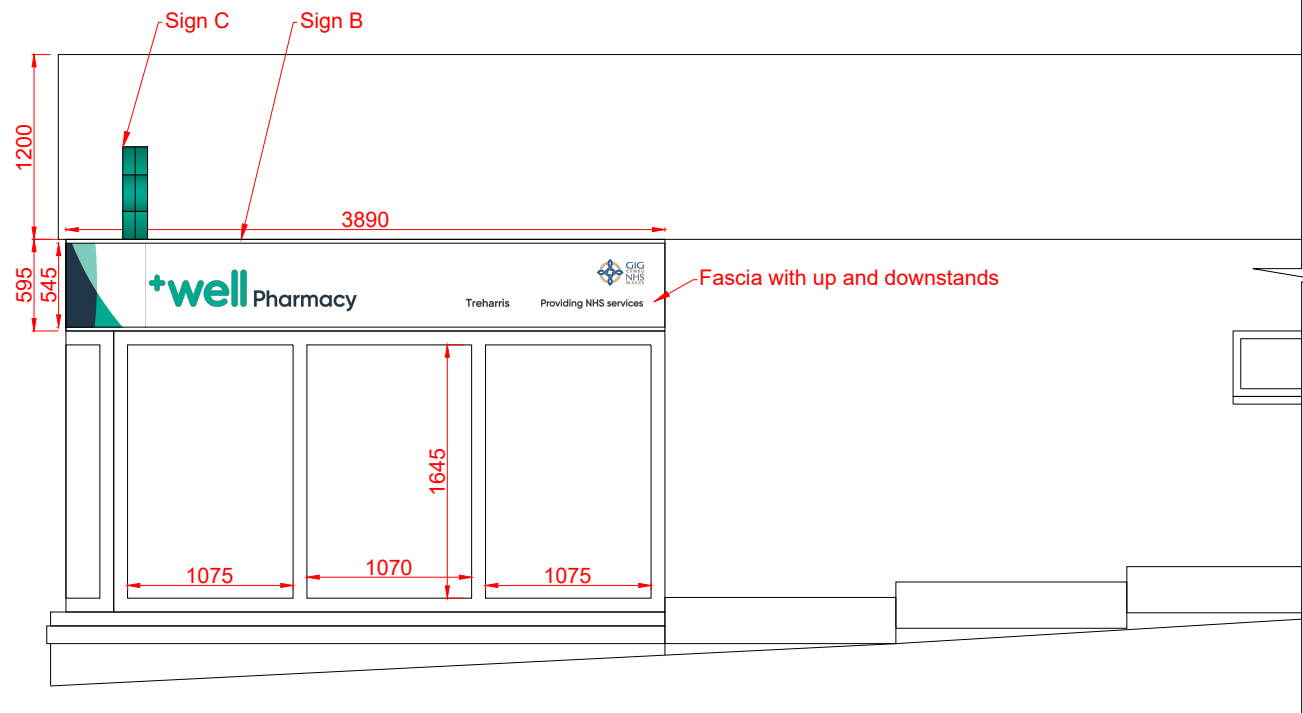

Proposed Elevation - 2
1 : 50 @ A3



Futurama, The Granary, Home Farm,
Cams Estate, Fareham, PO16 8UT

Telephone: +44 (0) 23 8073 2179
E-mail: postbox@futurama.ltd.uk
www.futurama.ltd.uk

Copyright Design

CLIENT	Well
PROJECT	Treharris
PRODUCT	Signage Scheme
DRG NO.	WEL270821_SM01
ORIG DATE	27/08/21
DATE	
DRAWN BY	SM
SCALE	DNS
ISSUE	A

REVISIONS

NOTES

NOT APPROVED

WO Number: 224477
Address: Fox Street
Treharris
Merthyr Tydfil
CF46 5HE


Well Pharmacy - Treharris, Merthyr Tydfil (Collections)



Existing Elevation:



Proposed Elevation:

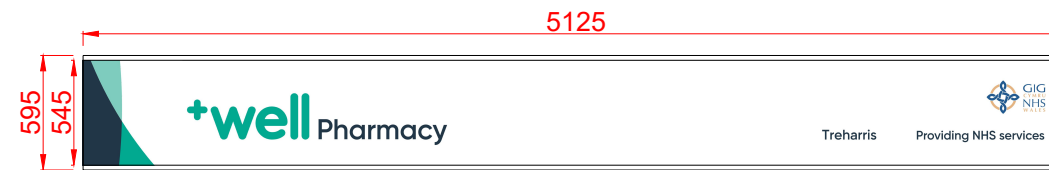

SIGN A

Internally illuminated folded tray fascia with 25mm upstand and downstand with 75mm returns finished white. Well & Cross fret cut & push through 20mm opal acrylic with vinyl applied to face. Pharmacy text to be fret cut & backed up in 3mm opal acrylic with vinyl to face

Scale: 1:40@A3



Sign D

Digitally printed clear vinyl graphic
Reverse applied to glazing

Scale: 1:20@A3

Futurama, The Granary, Home Farm,
Cams Estate, Fareham, PO16 8UT

Telephone: +44 (0) 23 8073 2179
E-mail: postbox@futurama.ltd.uk
www.futurama.ltd.uk

© Copyright Design

CLIENT	Well
PROJECT	Treharris
PRODUCT	Signage Scheme
DRG NO.	WEL270821_SM01
ORIG DATE	27/08/21
DATE	
DRAWN BY	SM
SCALE	DNS
ISSUE	A

REVISIONS

NOTES

NOT APPROVED

WO Number: 224477
Address: Fox Street
Treharris
Merthyr Tydfil
CF46 5HE

Well Pharmacy - Treharris, Merthyr Tydfil (Collections)



Existing Elevation:




Proposed Elevation:



SIGN B

Internally illuminated folded tray fascia with 25mm upstand and downstand with 75mm returns finished white. Well & Cross fret cut & push through 20mm opal acrylic with vinyl applied to face. Pharmacy text to be fret cut & backed up in 3mm opal acrylic with vinyl to face

Scale: 1:40@A3

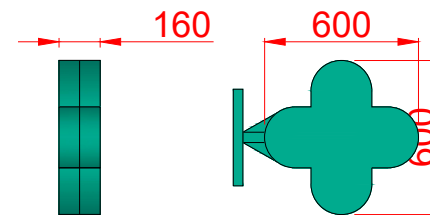

Sign C

Internally Illuminated projector to match PMS 3268.
Internally illuminated by GE miniMax white LED's.

Scale: 1:30@A3

delivering
branded
environments™

futurama

Futurama, The Granary, Home Farm,
Cams Estate, Fareham, PO16 8UT

Telephone: +44 (0) 23 8073 2179
E-mail: postbox@futurama.ltd.uk
www.futurama.ltd.uk

© Copyright Design

CLIENT	Well
PROJECT	Treharris
PRODUCT	Signage Scheme
DRG NO.	WEL270821_SM01
ORIG DATE	27/08/21
DATE	
DRAWN BY	SM
SCALE	DNS
ISSUE	A

REVISIONS

NOTES

NOT APPROVED

WO Number: 224477
Address: Fox Street
Treharris
Merthyr Tydfil
CF46 5HE