



Lead capped
ventilation box

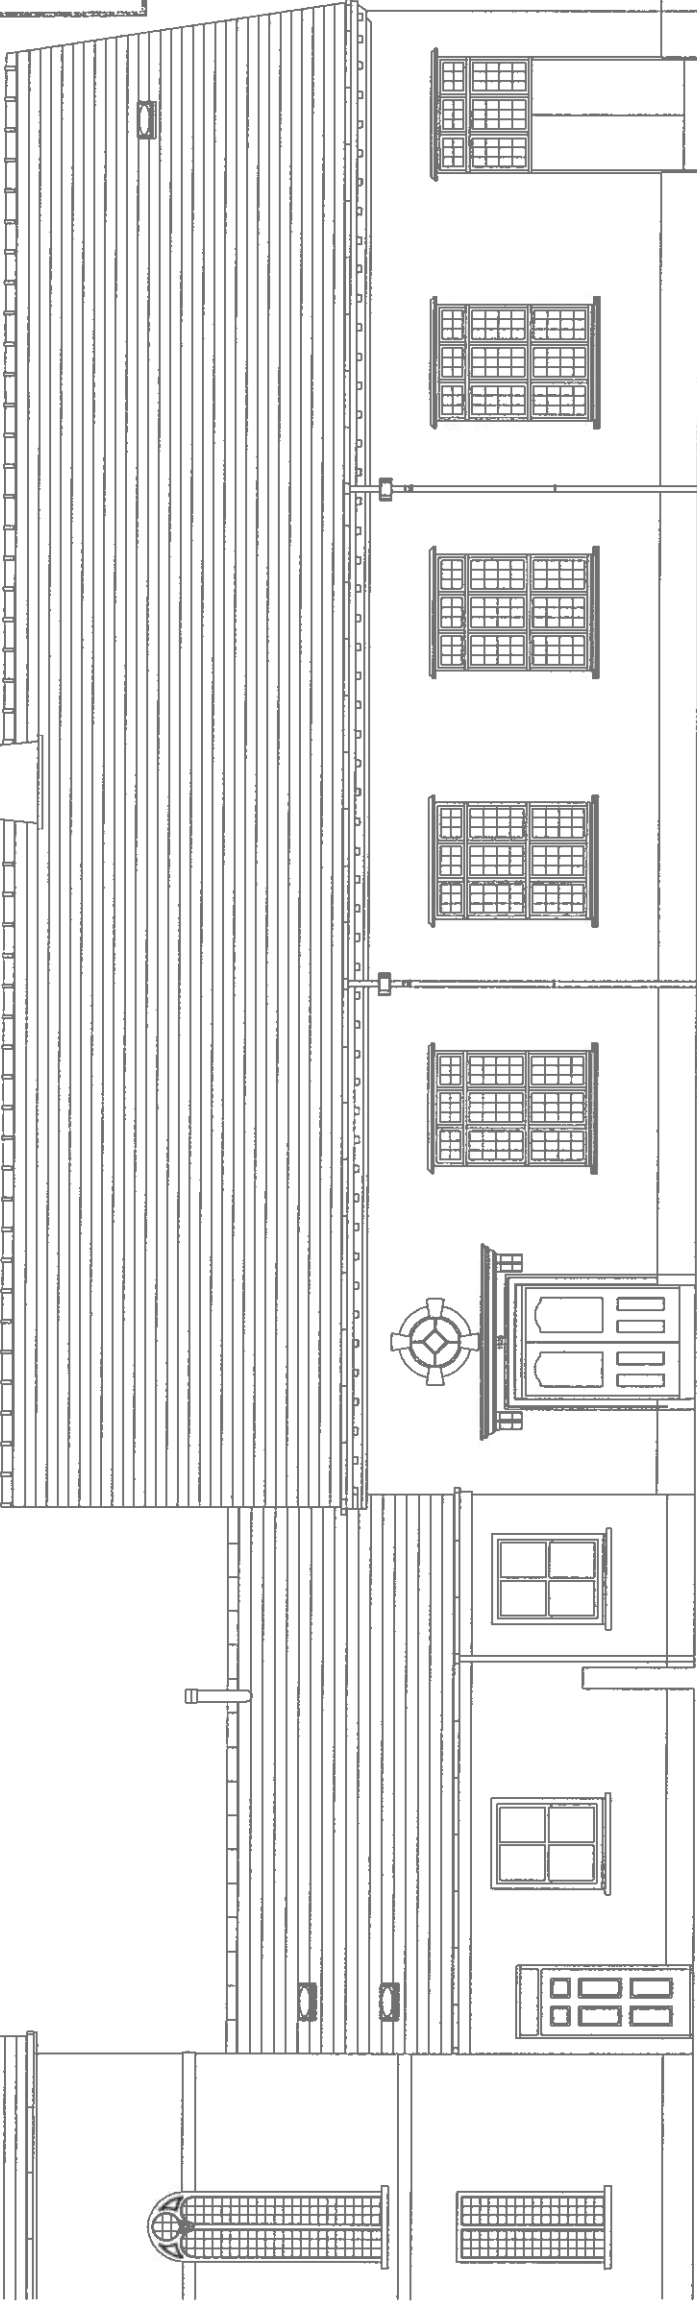

New window

Lead capped
ventilation box

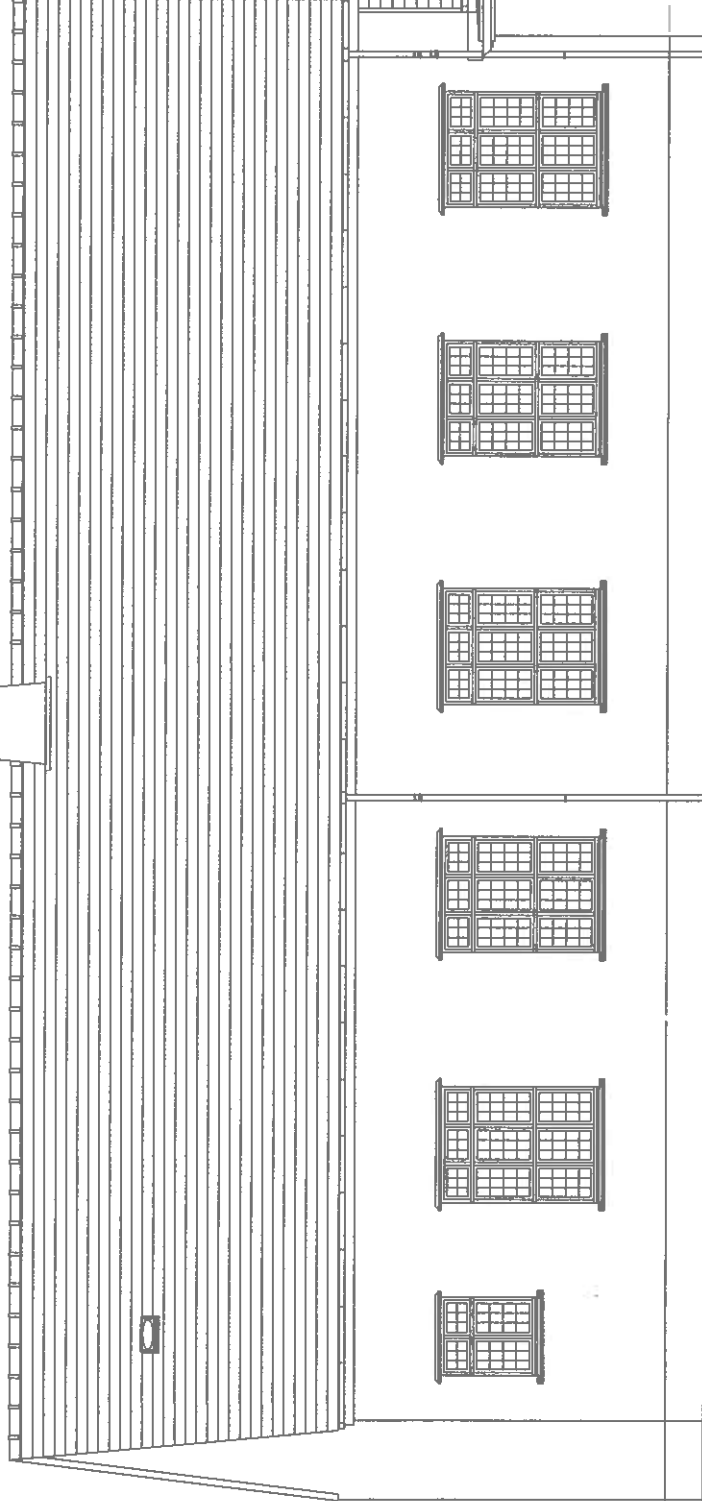

Render

WEST ELEVATION

SOUTH ELEVATION - PITCHED & FLAT ROOF

EAST ELEVATION

Revisions:
A - West & East elevations to Toilets added. Velux Sun Lights shown.

Philip Griffiths - Architect
3, St Johns Close, Cefn Coed,
Merthyr Tydfil. CF48 2PE.
Tel: 01685 370812
Email: Philip@philipgriffiths.co.uk

Client: High Street Baptist Chapel,
High Street, Merthyr Tydfil. CF47 8DN
Tel No: 07949 594850 or
Tel No: 07949 734556

Proposed Refurbishment of Chapel Hall @
High Street, Baptist Chapel, High Street,
Merthyr Tydfil. CF47 8DN
NORTH ELEVATION, SOUTH ELEVATION
WEST & EAST ELEVATION TO TOILETS
FLAT ROOF

Date: Nov. 2020
Drawn by: PG.
Scale: 1:100 mm
Dwg. No.

RECEIVED
PLANNING DEPARTMENT

01 DEC 2020

Finishes on Hall & Toilet Block.
Terra-cotta weaving shed ridge
tiles - black.

Welsh Slate - purple
Metal r.w.goods.
S.W. fascia, barge & soffit
with dentil band. - brown.

Piered gable end of
demolished cottages.
Smooth render finished.

Rough cast render finish -
cream

H.W. windows with metal
opening light inserts.

Render plinth - brown.

NORTH ELEVATION.

Terra cotta ridge tiles.
Welsh Slate
Metal r.w.goods.
S.W. fascia, barge & soffit

Render band

S.W. & Metal windows.
Render - fined down - cream

Stone sill

Render