


W1123
PLANNING DEPARTMENT
01 DEC 2020
15:07:07

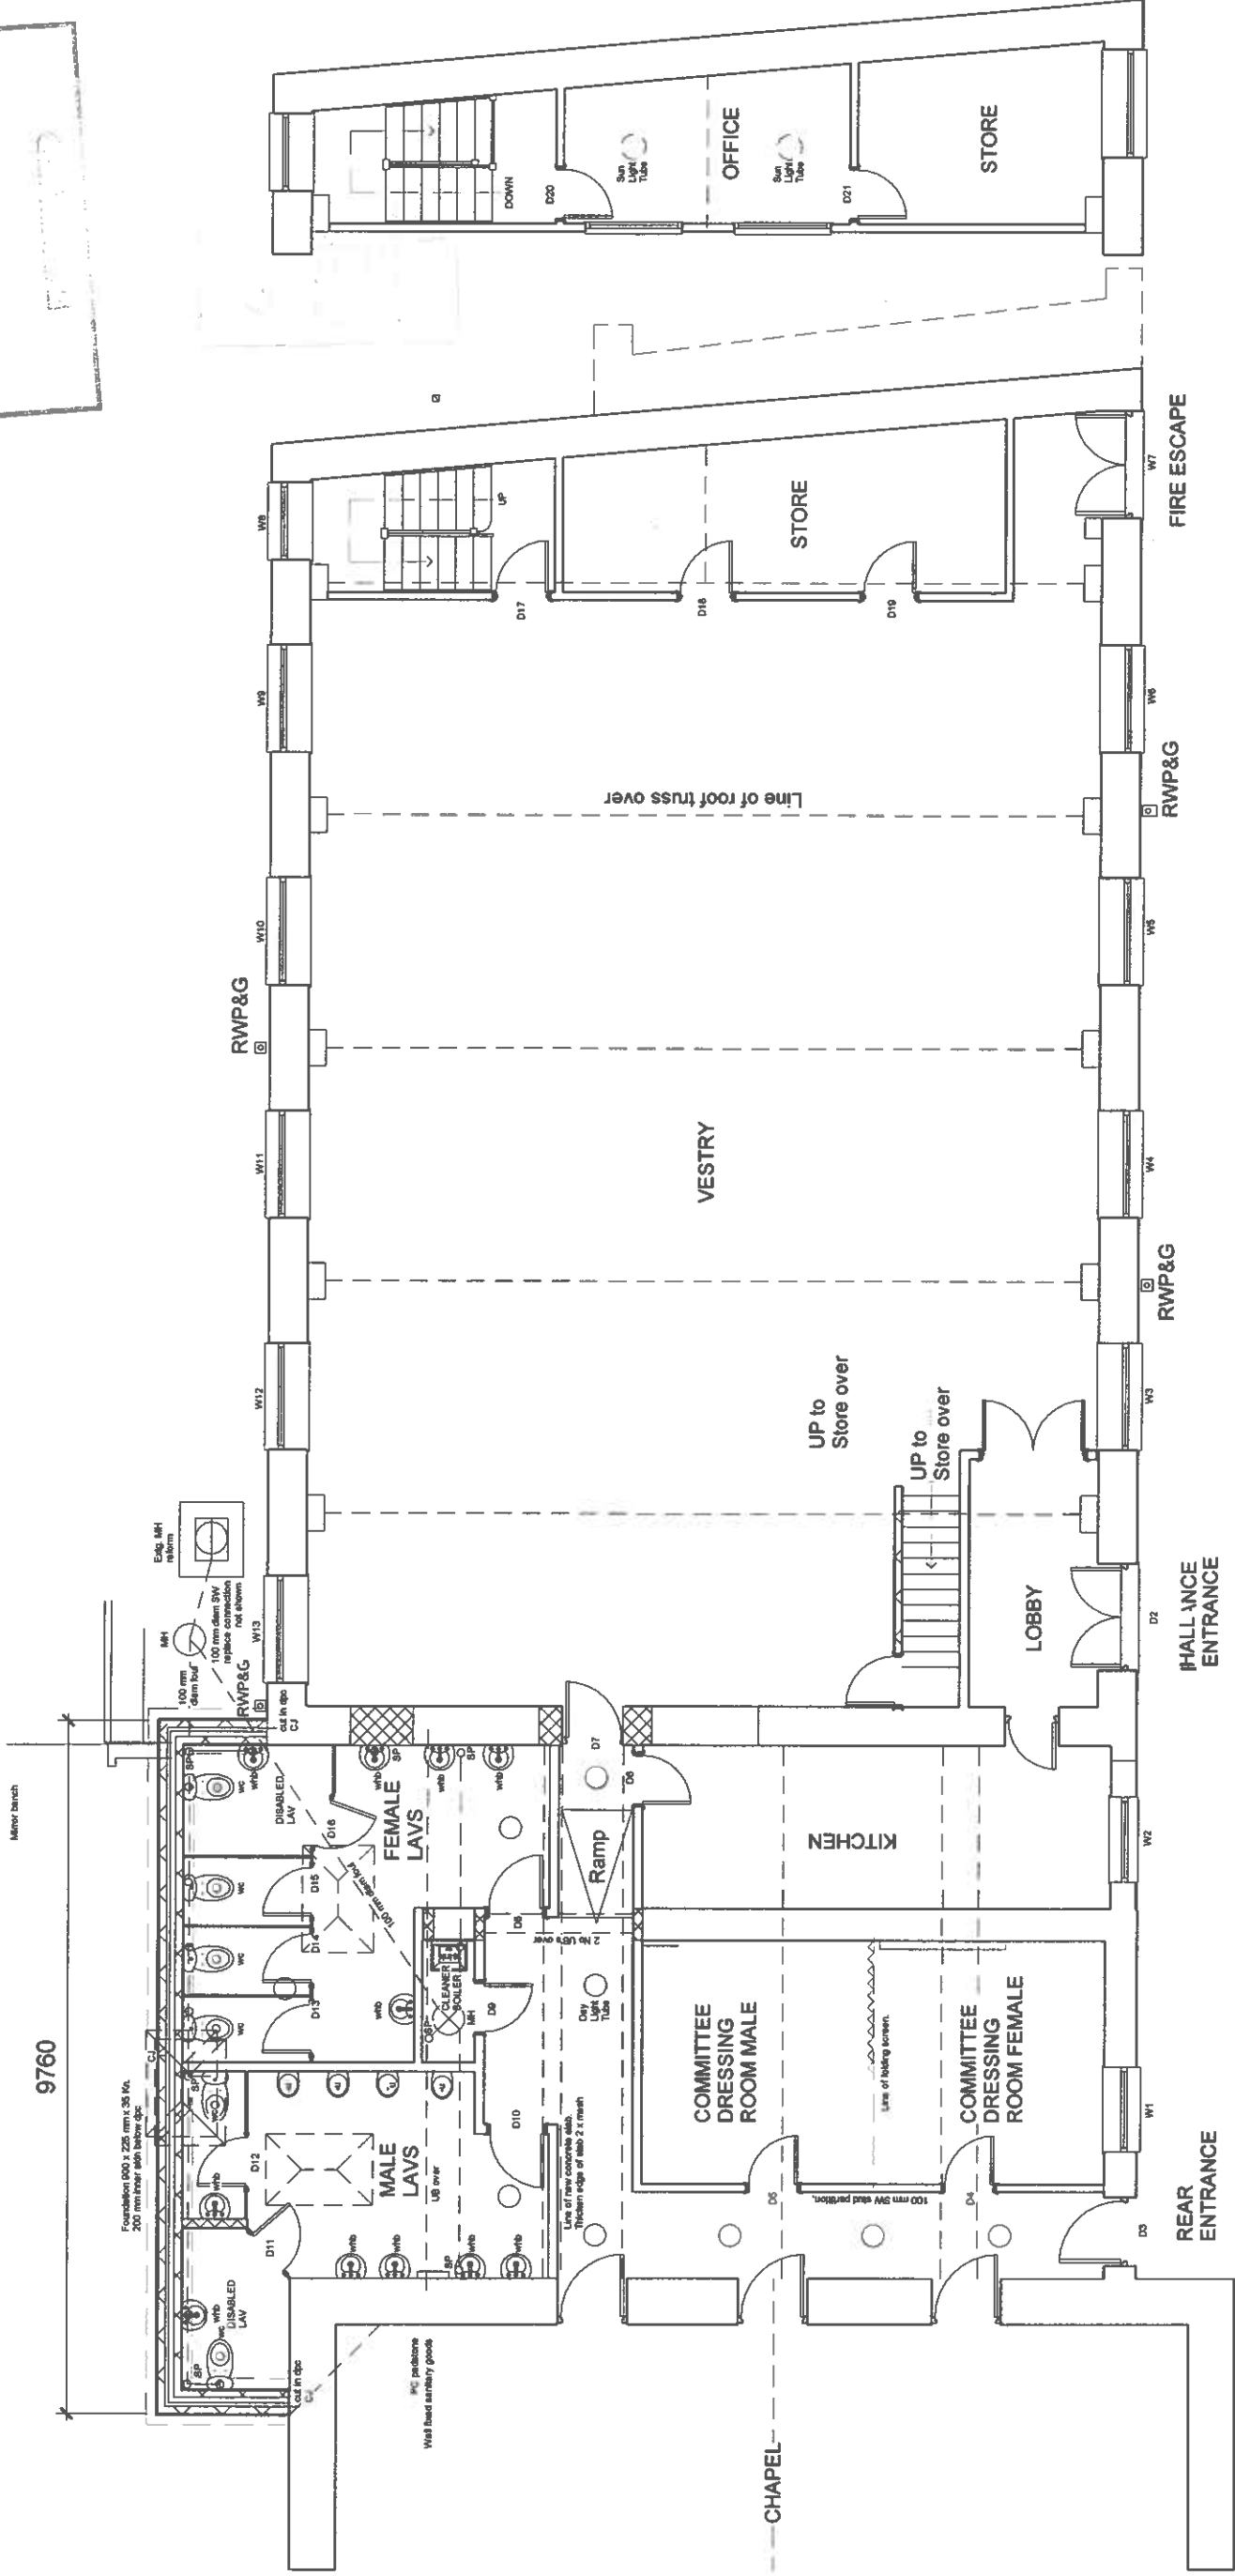

Original Chapel & School Room - 1841 Kitchen infill circa 1960's ? Hall - 1929. GROUND FLOOR PLAN. FIRST FLOOR PLAN.

Revisions:
A - Kitchen window re-plotted.
B - Floor plan amended in Toilets & First Floor Office.
C - Flat roof and Velux daylight tube lights shown.

Philip Griffiths - Architect
3, St Johns Close, Cefn Coed,
Merthyr Tydfil. CF48 2PE.
Tel: 01685 370812
Email: Philip@philipgriffiths.co.uk

Client: High Street Baptist Chapel,
High Street, Merthyr Tydfil. CF47 8DN
Tel No: 07949 594850 or
Tel No: 07949 734556

Proposed Refurbishment of Chapel Hall @
High Street, Baptist Chapel, High Street,
Merthyr Tydfil. CF47 8DN
GROUND FLOOR PLAN : PROPOSED FLAT ROOF.
FIRST FLOOR PLAN : PROPOSED.

Date: Feb. 2020
Drawn by: PG.
Scale: 1:100 mm
Dwg. No. 05C