



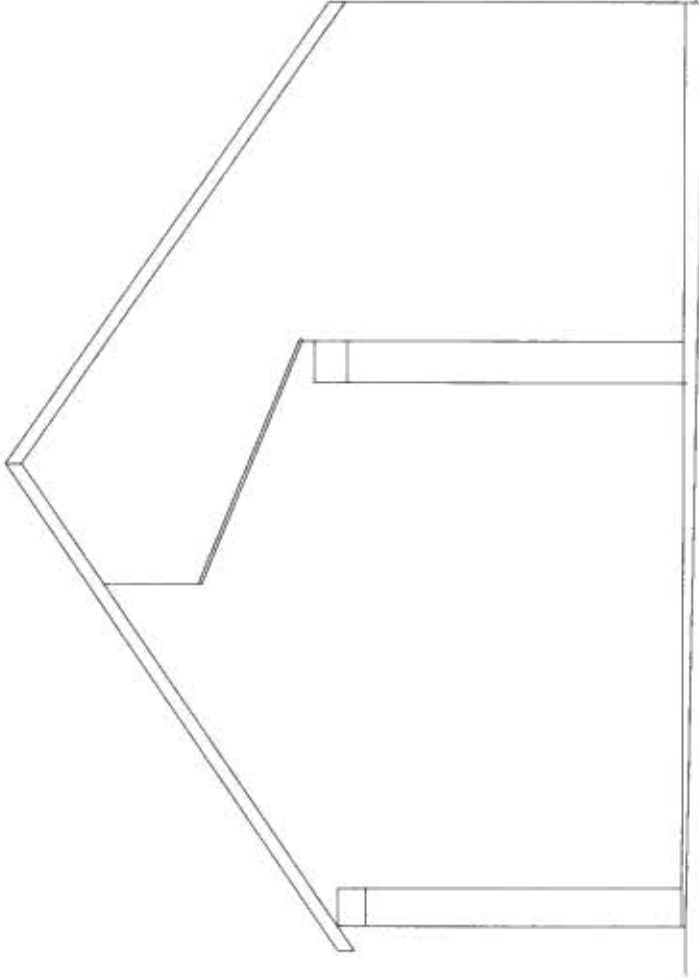


WEST ELEVATION - EXISTING.

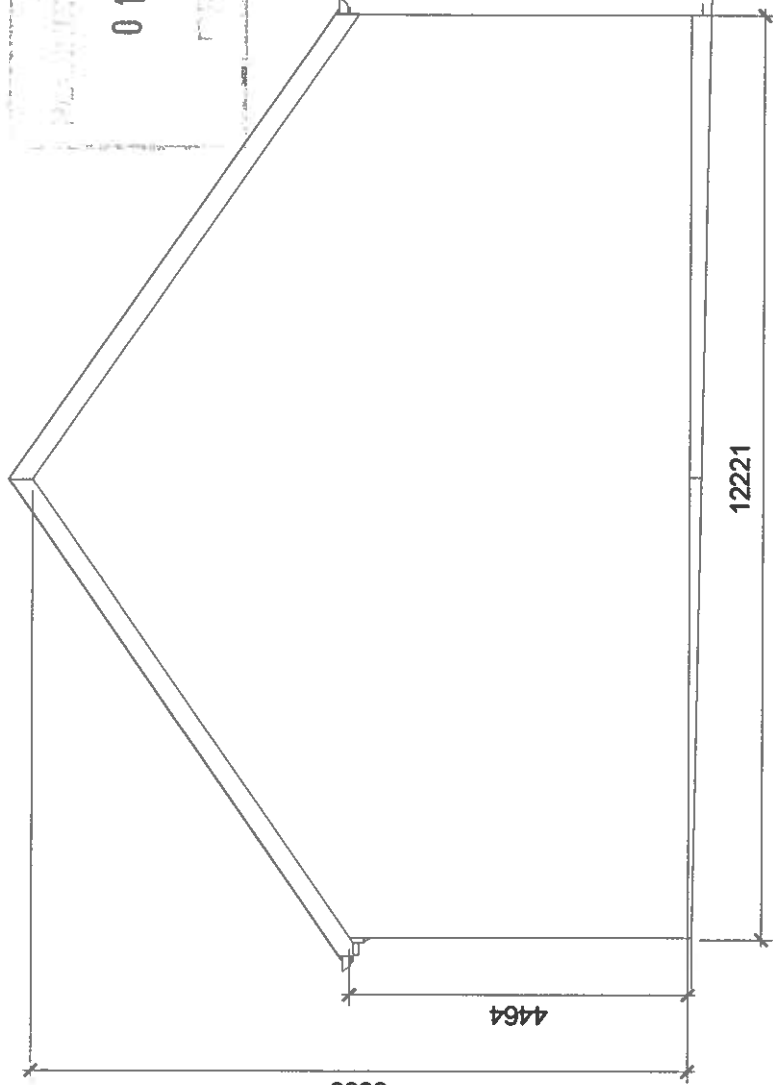


WEST ELEVATION - PROPOSED.

Assumed line of curved ceiling t.b.c.

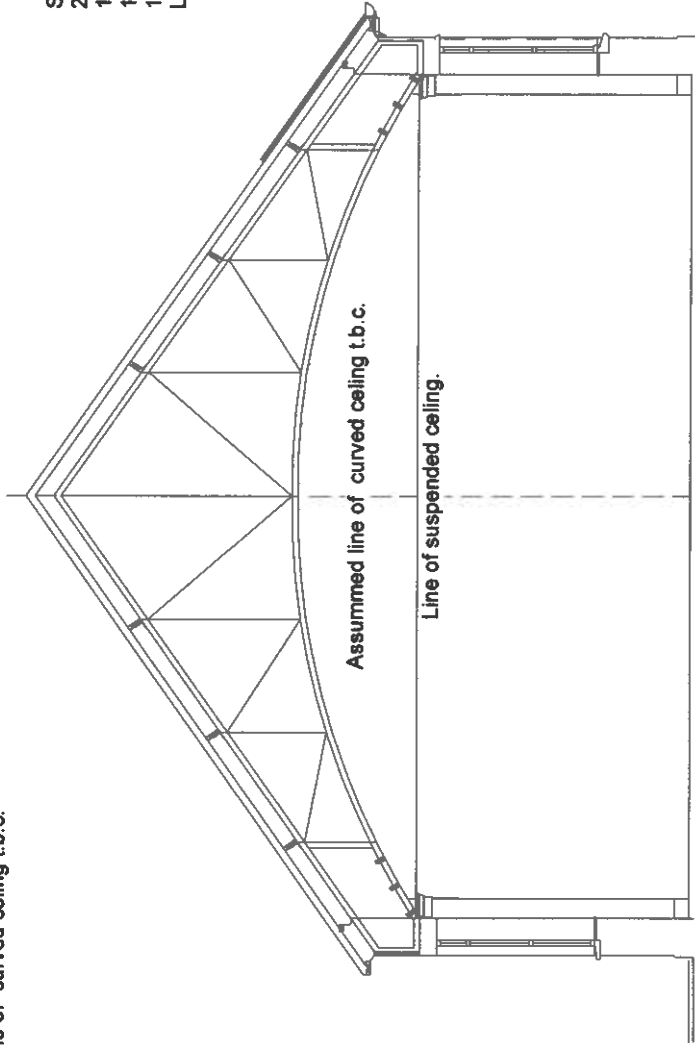

Steel lattic girder truss.
200 x 50 mm SW purlins
100 x 50 mm SW rafters @ 400 mm centres on
100 x 50 mm SW inner & outer wall plates
125 x 50 mm SW ceiling joists
Lathe & plaster ceiling..

Velux Sun Tunnel

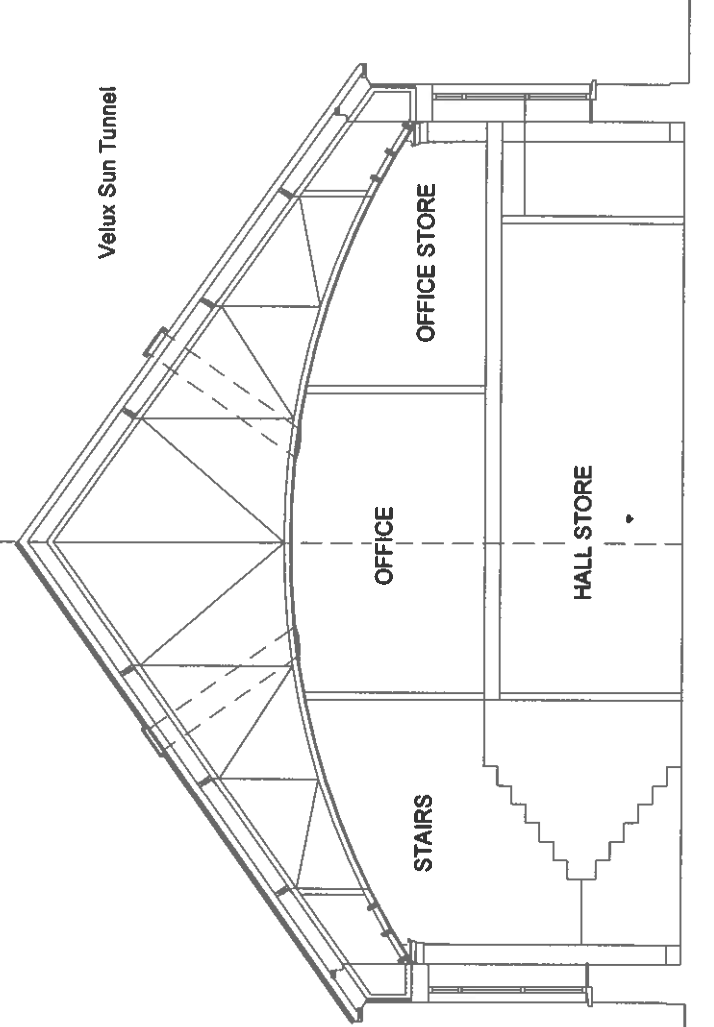

SECTION AA HALL - SURVEY.

SECTION AA HALL - PROPOSED.

Revisions:
A - Dimensions added to proposed west gable for Artist. Hall Sections added.

Philip Griffiths - Architect
3, St Johns Close, Cefn Coed,
Merthyr Tydfil, CF48 2PE,
Tel: 01685 370812
Email: Philip@philipgriffiths.co.uk

Client: High Street Baptist Chapel,
High Street, Merthyr Tydfil, CF47 8DN
Tel No: 07949 594850 or
Tel No: 07949 734556

Proposed Refurbishment of Chapel Hall @
High Street, Baptist Chapel, High Street,
Merthyr Tydfil, CF47 8DN
SECTION AA HALL - SURVEY & PROPOSED.
WEST ELEVATION - SURVEY & PROPOSED.

Date: Feb. 2020
Drawn by: PG.
Scale: 1:100 mm
Dwg. No.