


PLANNING DEPARTMENT
01 DEC 2020
RECEIVED

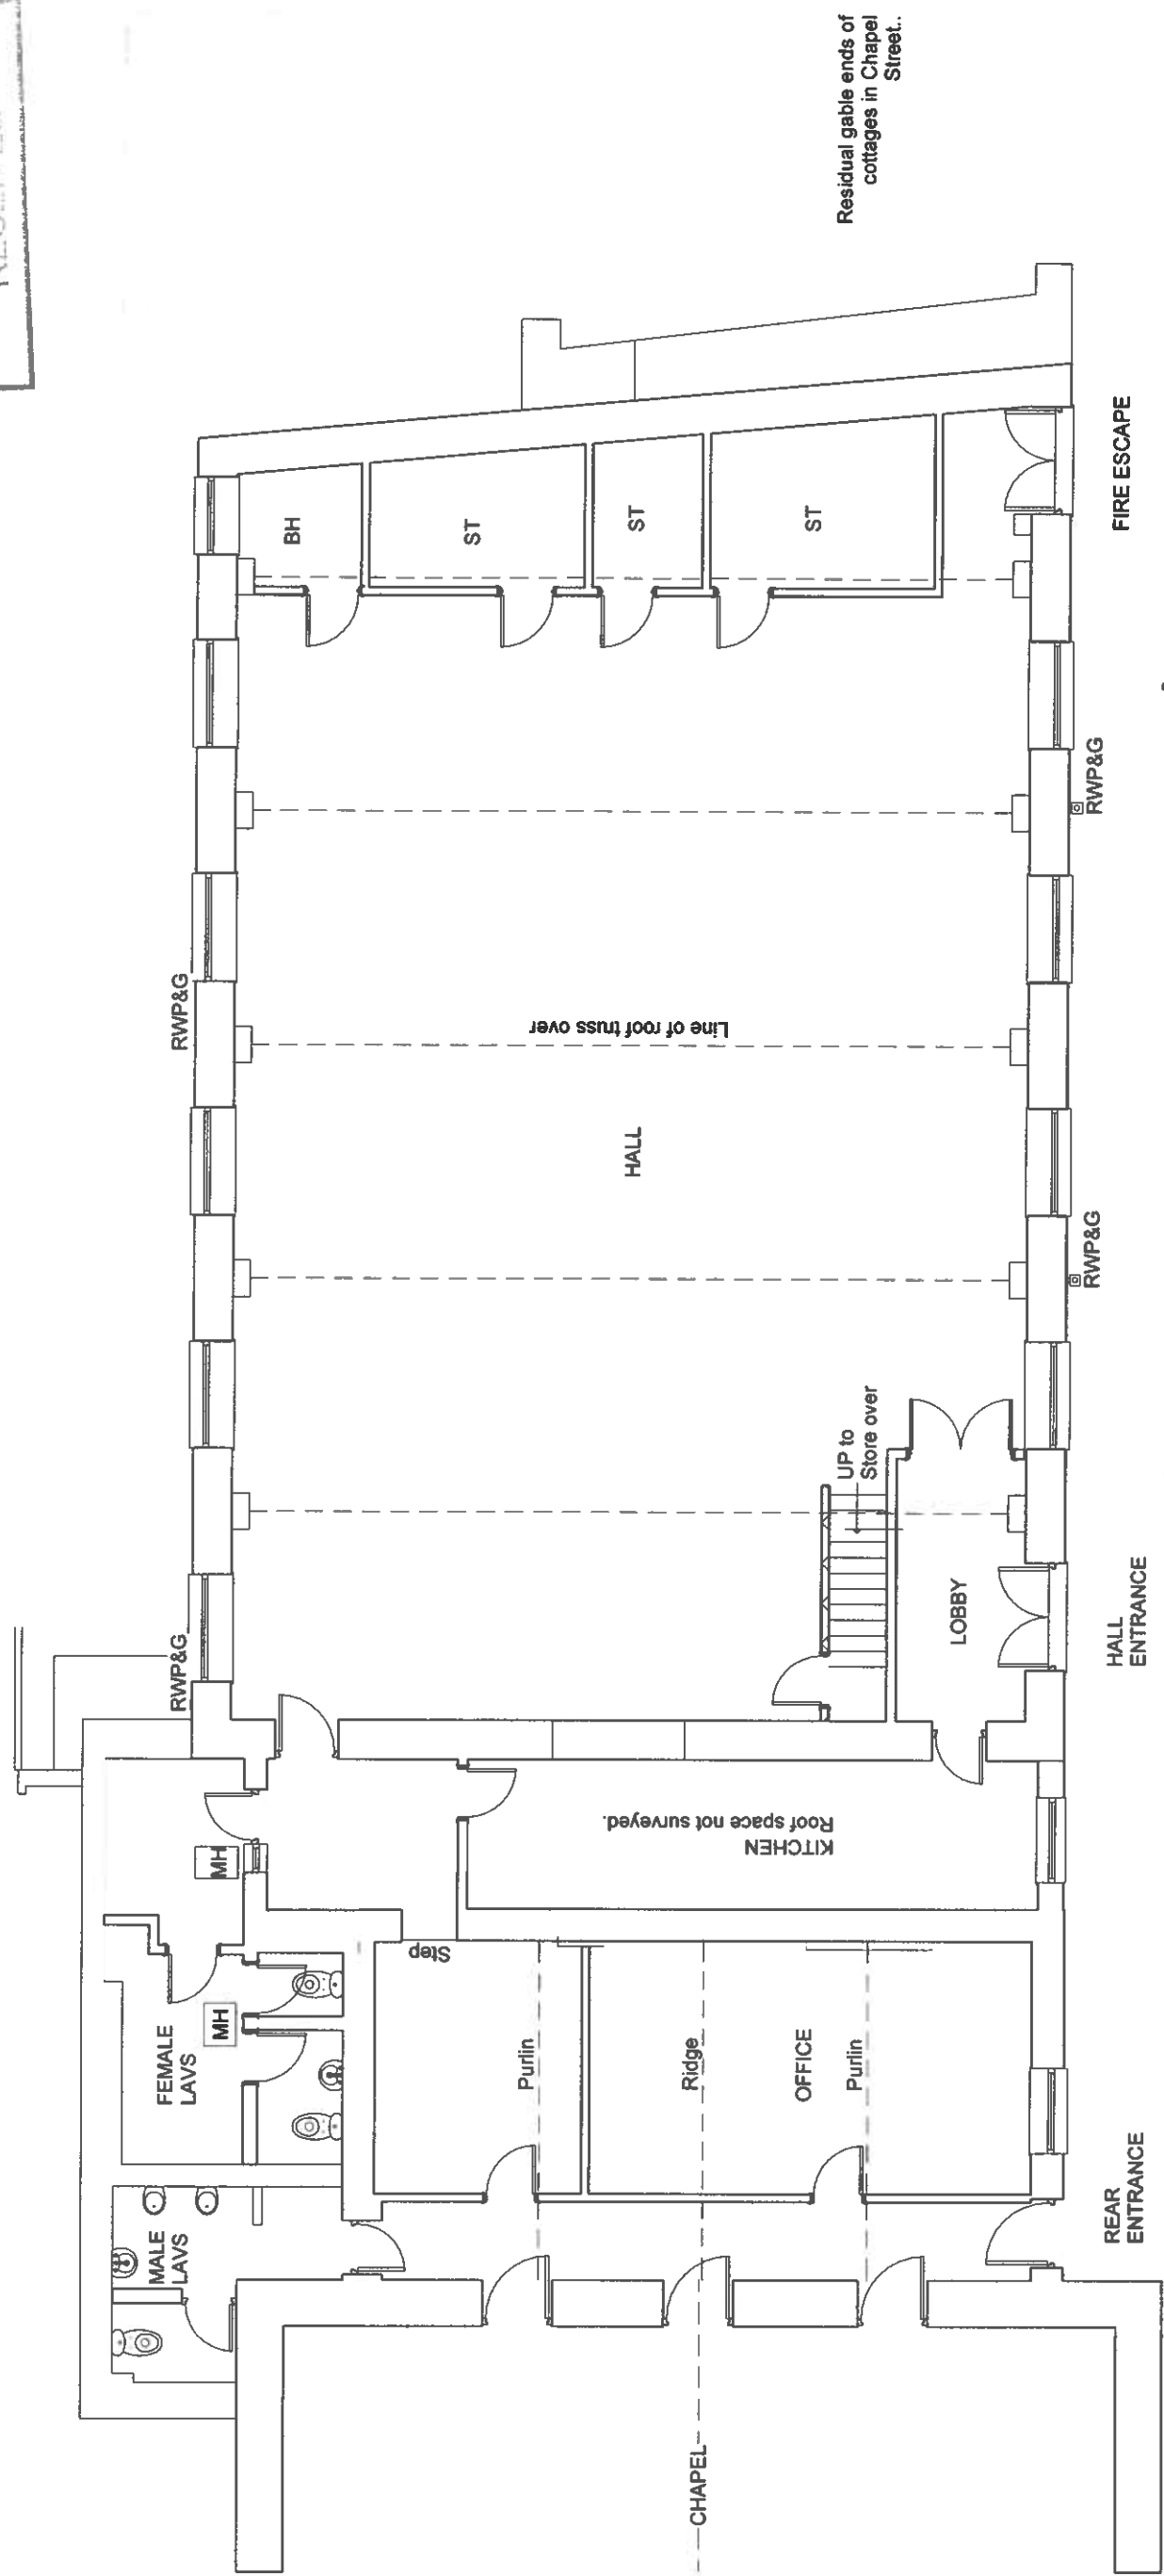

Original Chapel & School Room - 1841

Kitchen infill
circa 1960's ?

Hall - 1929.

GROUND FLOOR PLAN SURVEY.

Revisions:
A - Kitchen window re-plotted. Survey amended.

Philip Griffiths - Architect
3, St Johns Close, Cefn Coed,
Merthyr Tydfil. CF48 2PE.
Tel: 01685 370812
Email: Philip@philipgriffiths.co.uk

Client: High Street Baptist Chapel,
High Street, Merthyr Tydfil. CF47 8DN
Tel No: 07949 594850 or
Tel No: 07949 734556

Proposed Refurbishment of Chapel Hall @
High Street, Baptist Chapel, High Street,
Merthyr Tydfil. CF47 8DN
SURVEY
GROUND FLOOR PLAN.

Date: Feb. 2020
Drawn by: PG.
Scale: 1:100 mm
Dwg. No. 02A