


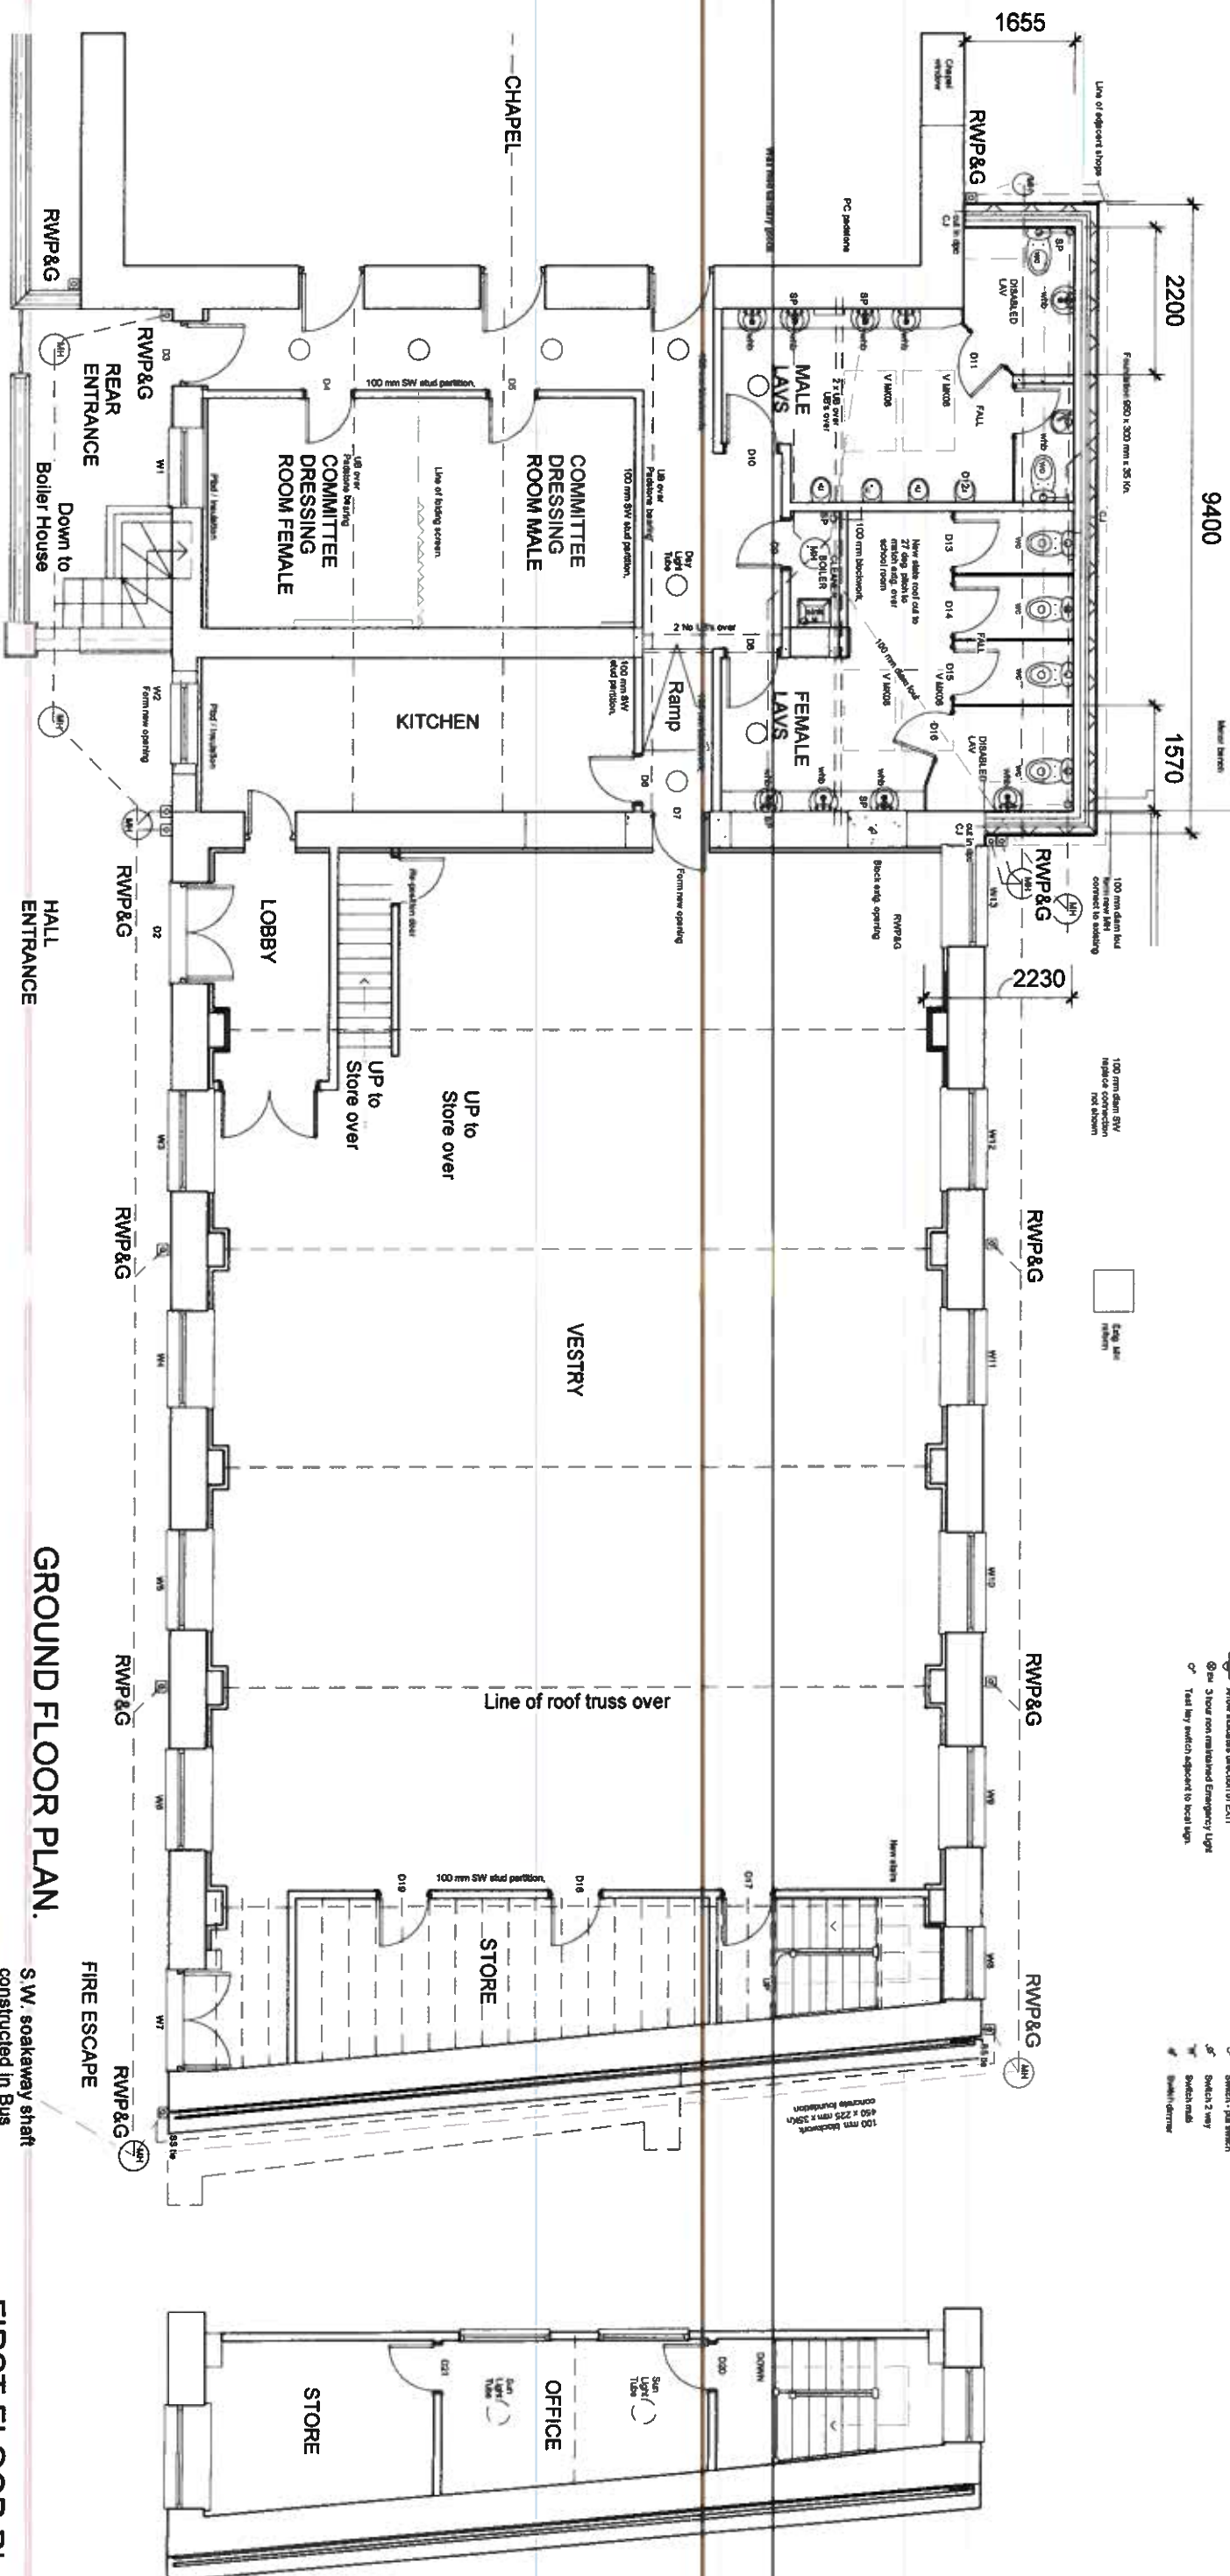

Original Chapel & School Room - 1841

Kitchen infill
circa 1960's ?

Hall - 1929.

GROUND FLOOR PLAN.

S.W. soakaway shaft
constructed in Bus
Station works.

FIRST FLOOR PLAN.

Proposed Refurbishment of Chapel Hall @
High Street, Baptist Chapel, High Street,
Merthyr Tydfil, CF47 8DN

GROUND FLOOR PLAN : PROPOSED FLAT ROOF.
PART PLAN @ A4 : S.W. DRAINAGE.

05F

Revisions:
A - Kitchen window re-plotted.
B - Floor plan amended in Toilets & First Floor Office.
C - Flat roof and Velux daylight tube lights shown.
D - Detail added.
E - Insulation added to internal walls.

Revisions:
F - Proposed S.W. drainage added for discussion.
G - Position of adj. shops added. Roof lights added.
H - RWP&G positions amended to North & South elevations.

Philip Griffiths - Architect
3, St Johns Close, Cefn Coed,
Merthyr Tydfil, CF48 2PE.
Tel: 01685 370812
Email: Philip@philipgriffiths.co.uk

Client: High Street Baptist Chapel,
High Street, Merthyr Tydfil, CF47 8DN
Tel No: 07949 594850 or
Tel No: 07949 734556

Proposed Refurbishment of Chapel Hall @
High Street, Baptist Chapel, High Street,
Merthyr Tydfil, CF47 8DN
PITCHED ROOF TO TOILETS.
GROUND FLOOR PLAN : PROPOSED.
FIRST FLOOR PLAN : PROPOSED.

Date: Feb. 2020
Drawn by: PG
Scale: 1:100 mm
Dwg. No. 05H

