




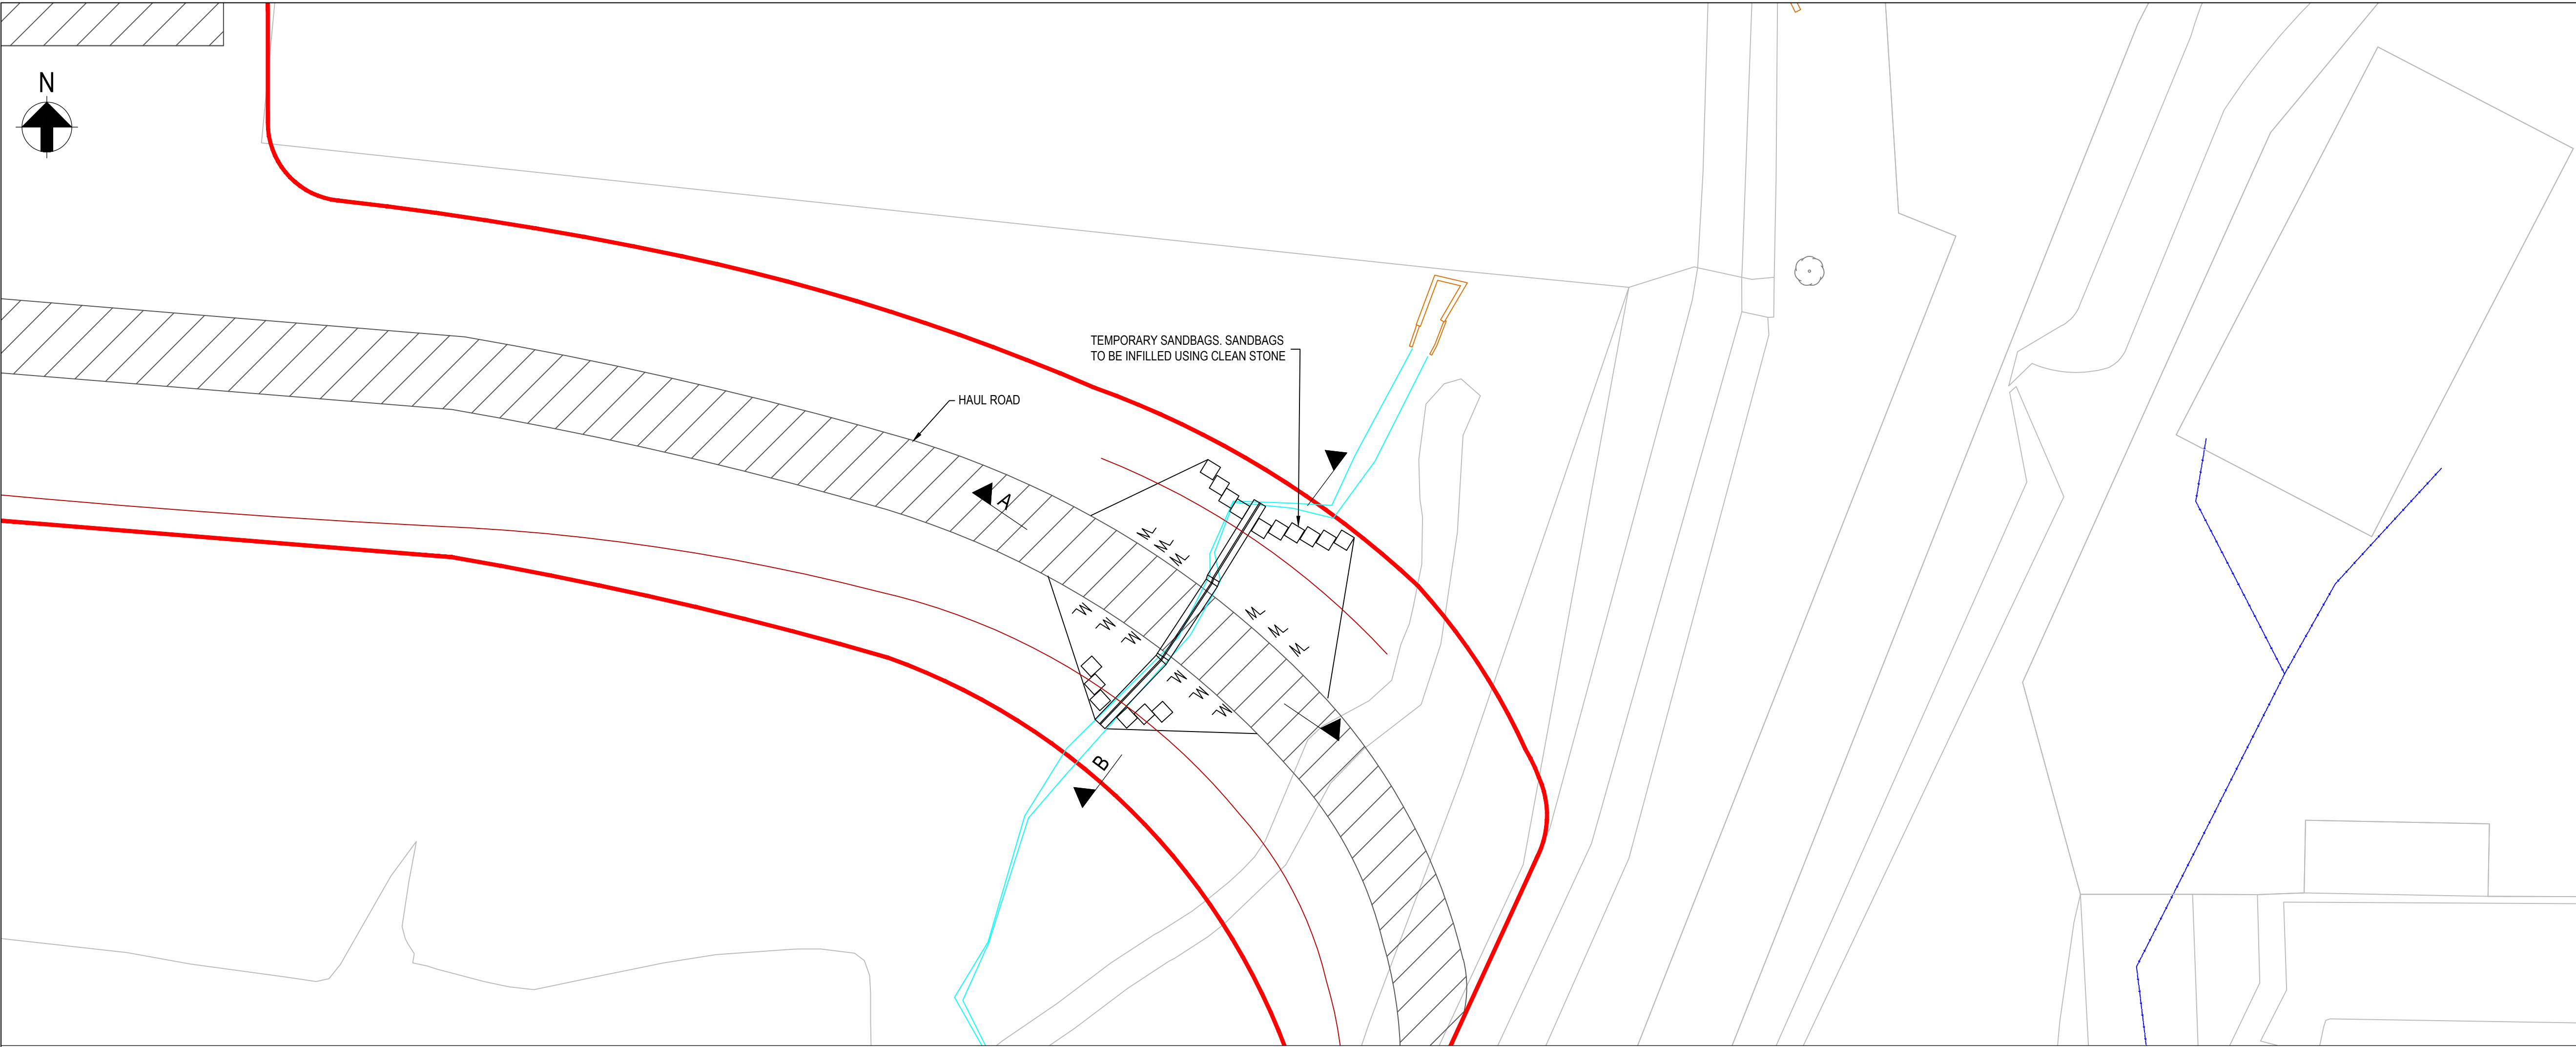


PLAN
SCALE 1:250

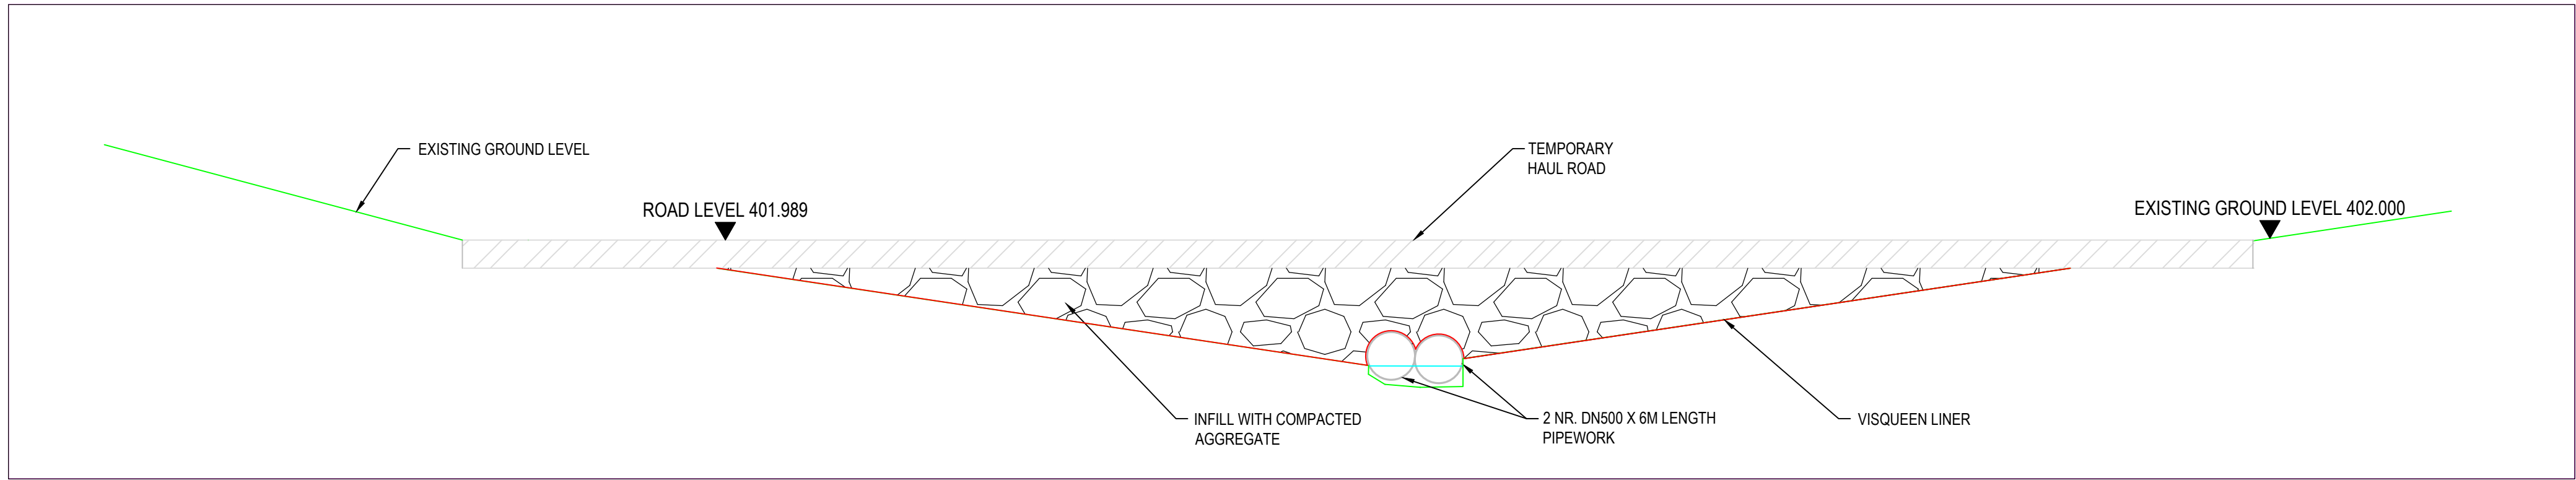

SECTION A-A

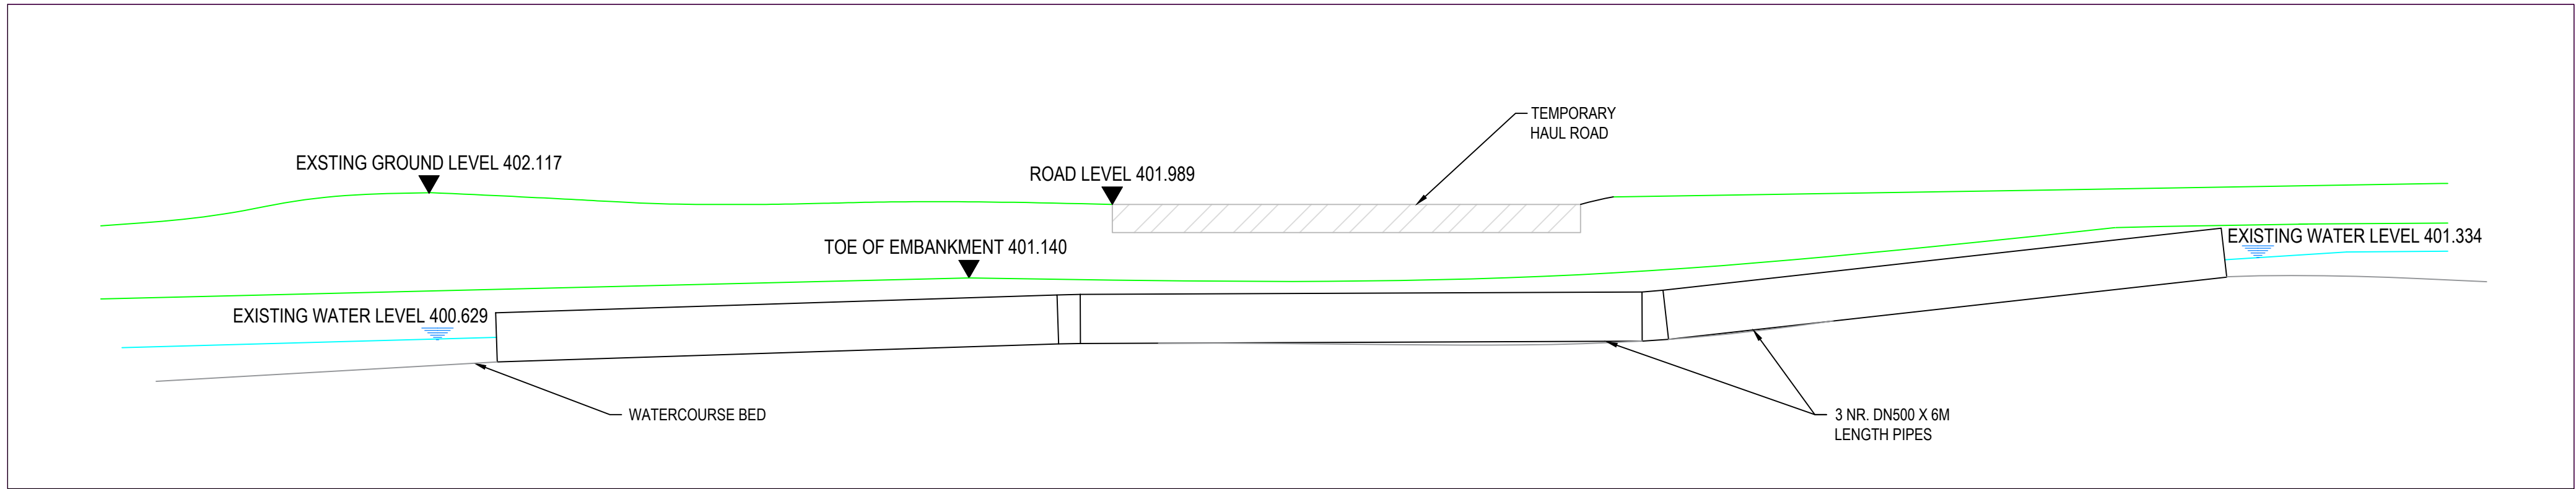

SECTION B-B

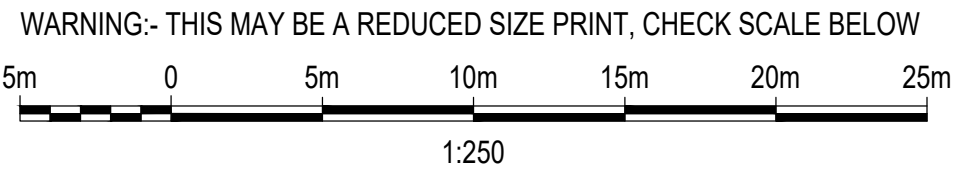

Dwr Cymru Cyf gives this information as to the position of its underground apparatus by way of general guidance only on the strict understanding that it is based on the best information available and no warranty as to its correctness is relied upon in the event of excavations or other works made in the vicinity of the company's apparatus and any onus of locating the apparatus before carrying out any excavations rests entirely on you. It must be understood that the furnishing of the information is entirely without prejudice to the provision of the New Roads and Streetworks Act 1991 and of the Company's right to be compensated for any damage to its apparatus.

Dwr Cymru Cyf has no duty to identify private apparatus and the information as to the position of the private apparatus is given by way of general guidance only on the strict understanding that it is based on the best information available and no warranty as to its correctness is relied upon. Not all private apparatus is identified but their presence should be anticipated.

NOTES:

1. ALL LEVELS ARE IN mAOD.
2. ALL LEVELS ARE INDICATIVE.
3. DRAWING TO SUPPORT PLANNING APPLICATION ONLY.
4. MATERIAL USED FOR INFILL AND TEMPORARY HAUL ROAD CONSTRUCTION MUST BE NON-CALCAREOUS.

REFERENCE DRAWINGS:

B10237-123532-XX-XX-DR-TA-DI0204 - SITE LOCATION PLAN (TEMPORARY HAUL ROAD).
B10237-123532-XX-XX-DR-TA-DI0205 - SITE PLAN (TEMPORARY HAUL ROAD).

LEGEND:

- TEMPORARY HAUL ROAD PLANNING APPLICATION BOUNDARY (0.69 HA)
- HAUL ROAD
- EXISTING GROUND LEVEL
- EXISTING WATER LEVEL
- UNDERGROUND HV CABLE
- SILT NETTING

P01	15.04.21	CY	FOR INFORMATION	AS	MT	15.04.21
Rev.	Date.	Drawn	Description.	Chkd.	Appd.	Date.
 Capital Delivery Alliance Cynghrair Cyflawni Cyfalaf Ty Awen, Spooner Close, Coed Kerno, Newport, NP108FZ						
Project Name: PENGARNDDU SERVICE RESERVOIR						
Drawing Title: WATERCOURSE CROSSING (TEMPORARY HAUL ROAD)						
Suitability: FOR INFORMATION					Suitability Code: S2	
Originator: CY		Designer: SC		Date: 07.04.21		
Internal Project Number: IS44		Scale: AS INDICATED @ A1		Rev: P01		
Drawing Number: B10237-123532-XX-XX-DR-TA-DI0206						