
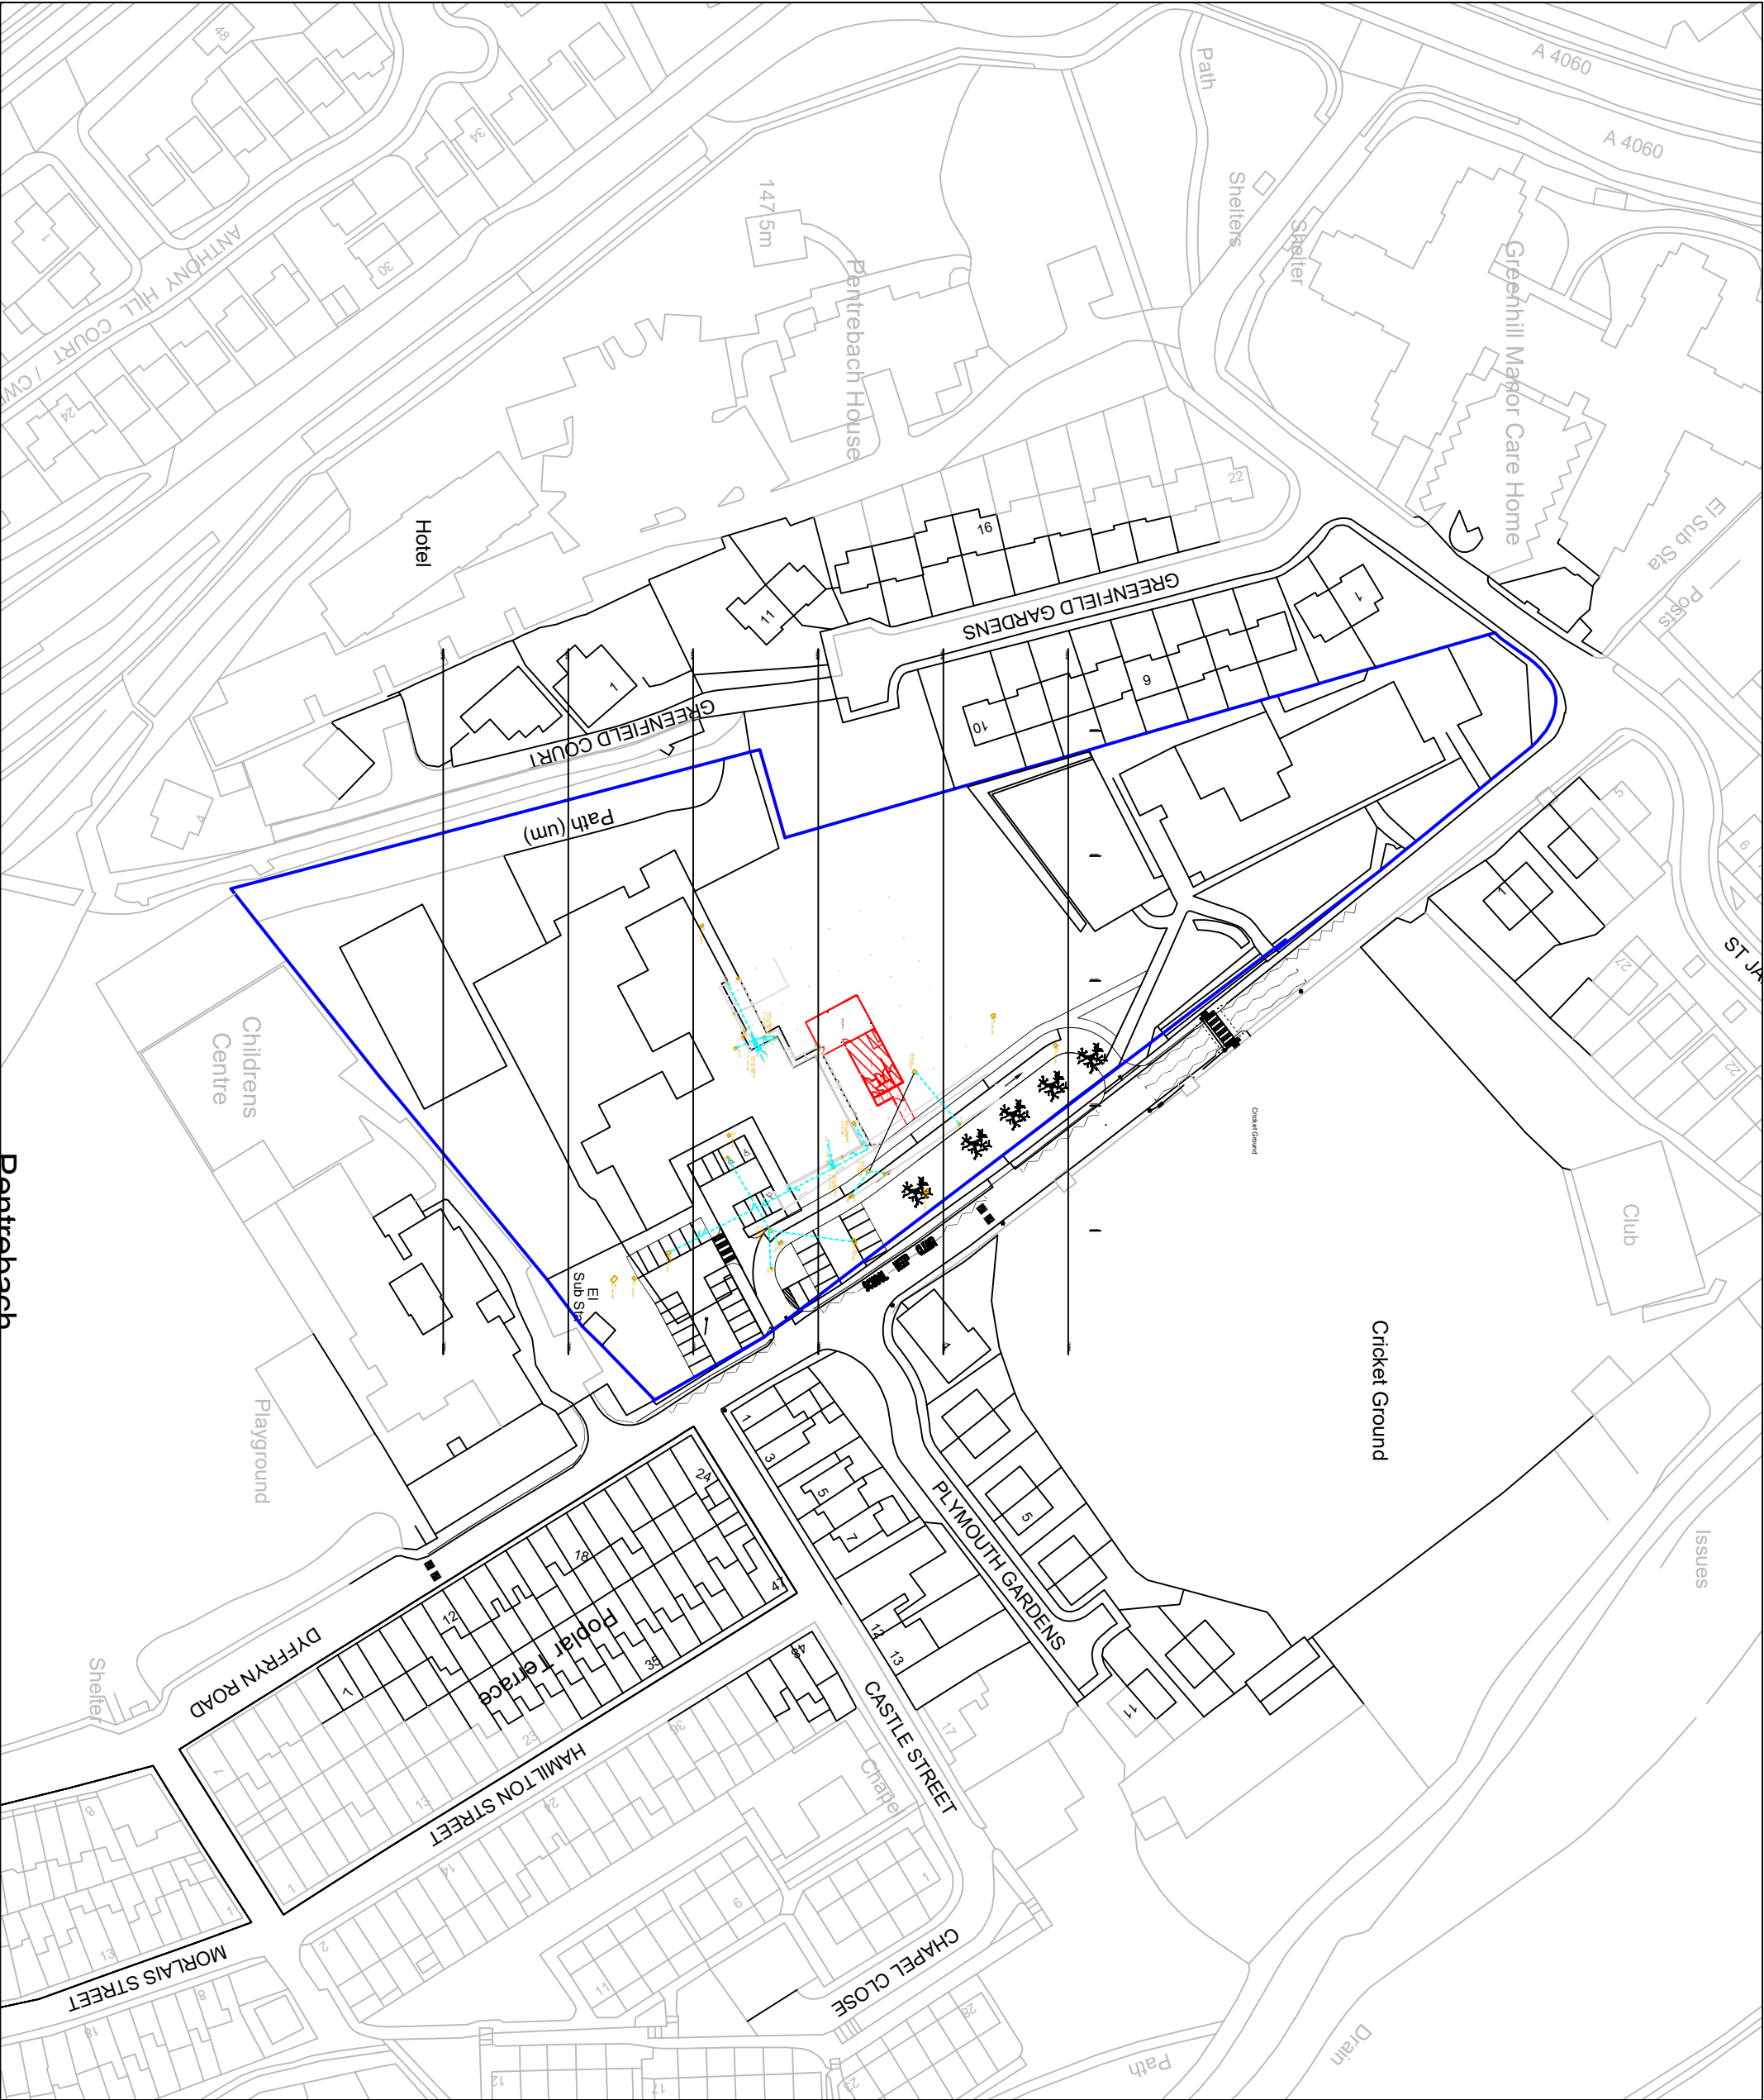


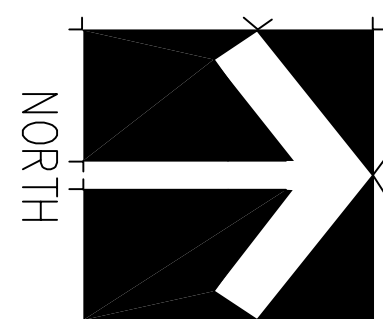

Job. Ref.	Dwg. No.	Rev.
FIGURED DIMENSIONS MUST BE TAKEN NOT SCALED MEASUREMENTS. ANY DISCREPANCIES IN THIS DRAWING MUST BE REPORTED IMMEDIATELY TO THE ARCHITECT. CONTRACTORS MUST CHECK ALL DIMENSIONS ON SITE.		
Notes		
 NORTH		
Rev		
A - Colours altered on boundary and application site (04-05-21)		
Job		
Proposed Modular Classroom Greenfield School Dyffryn Road Merthyr Tydfil CF48 4BJ		
Title		
Site plan outlining proposed location of classroom cabin including location of manholes.		
Scale	1/1250 @ A3	
Date	January 2020	
Drawn		
Checked		
Job. Ref.	Dwg. No.	Rev.
2020-084	03(P)	A