


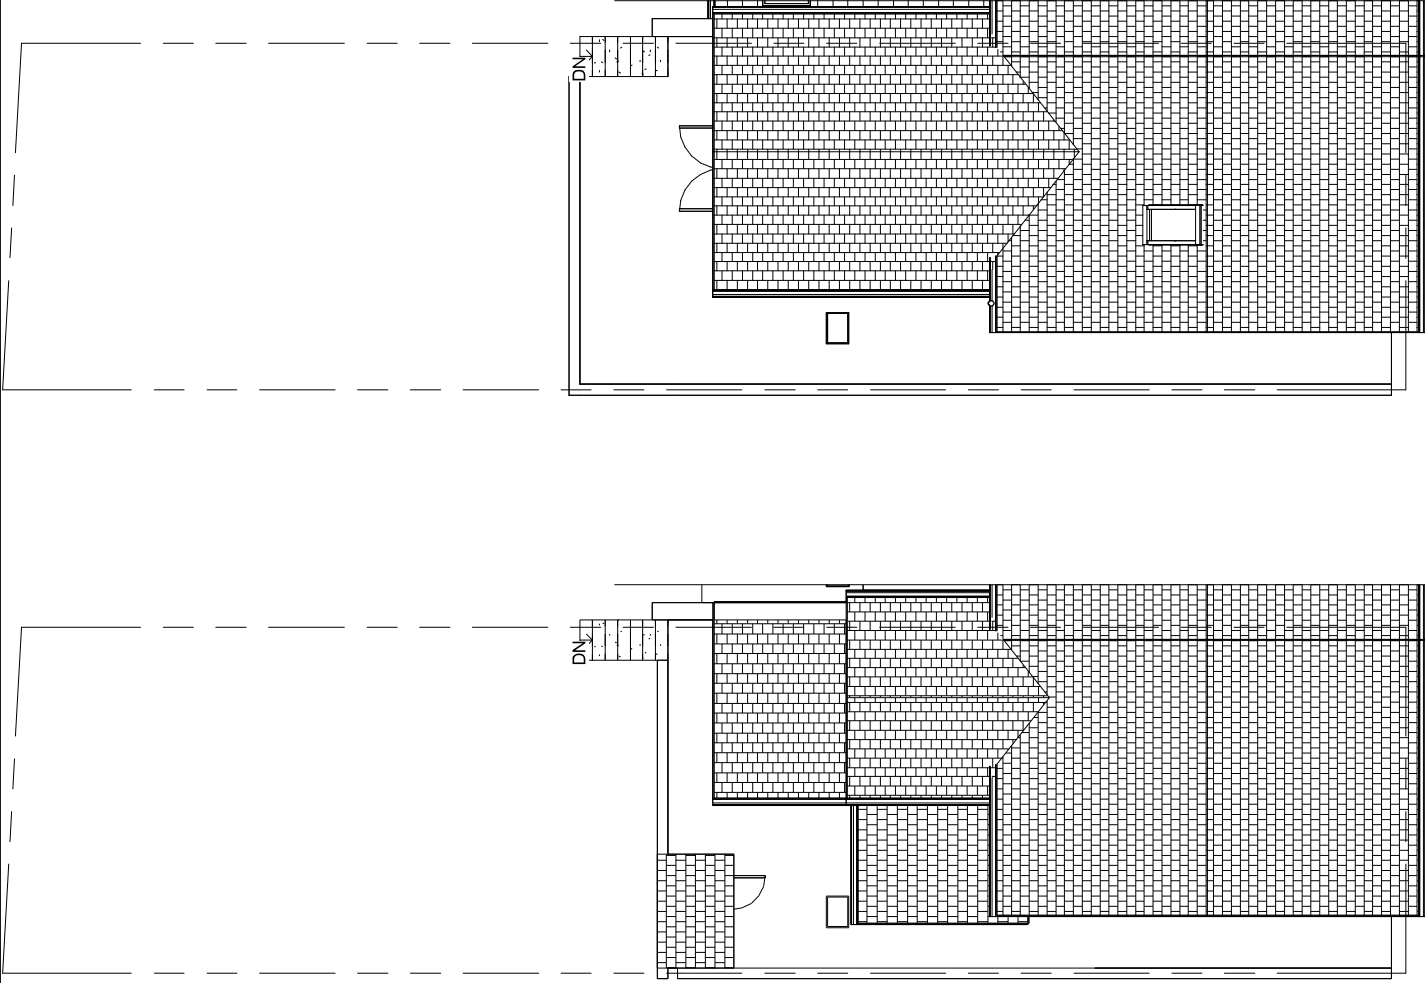

1 Existing Site.
1 : 100

2 Proposed Site.
1 : 100

INDIGO DESIGN (Part of 3dcadwallis Ltd) 5 Ashtea Drive,
Merthyr Tydfil, CF47 0NY. Tel: 01685 385745 Mob -
07940913216 Email: philip@3dcadwallis.co.uk



This Drawing is Copyright
Indigo Design and should not
be copied, reproduced or
used on site and not scaled from
this drawing

PURPOSE OF ISSUE

Planning Approval

DRAWING NUMBER

GT-23

PROJECT

Rear Extension

SHEET

Site Plans

Address

17 Graig Terrace, Bedlinog, Trehamis,
Merthyr Tydfil, CF46 6SA.

Checked by

JH

Drawn by

PH

Scale (@ A3)

1 : 100

Rev No	Description	Date
1	Issue	20/07/2024
2	Revised	30/07/2024