


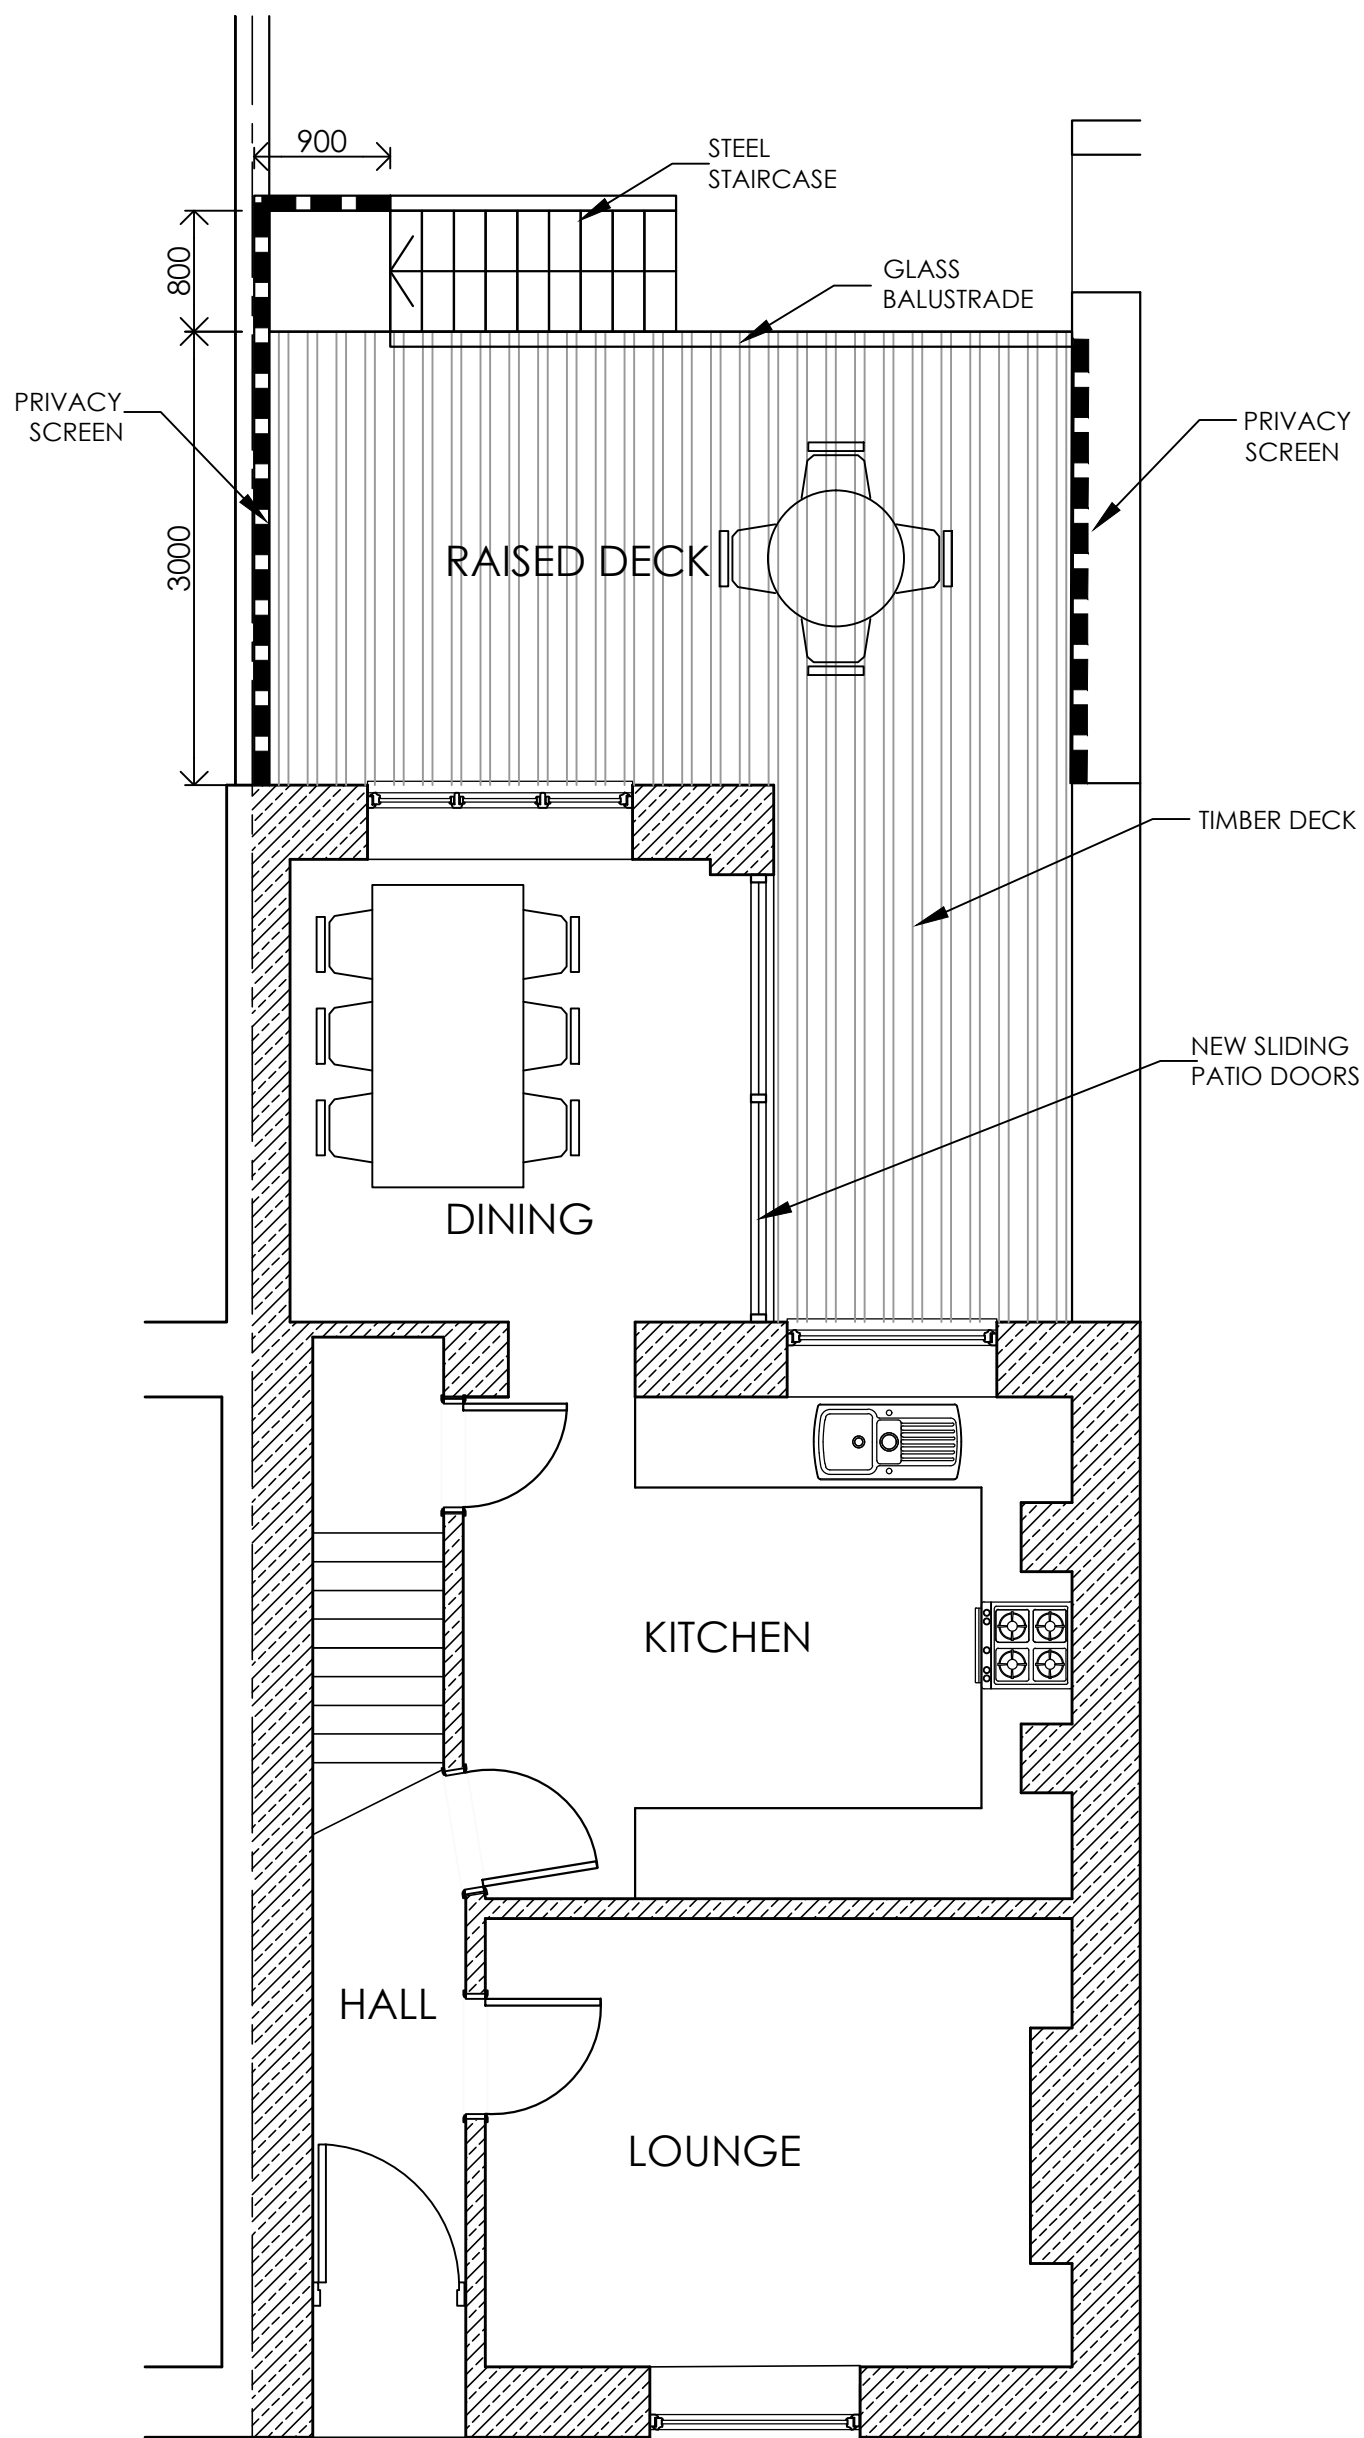

GROUND FLOOR PLAN AS PROPOSED



Creation Design

Creation Design - Wales

Tel: 01495 616277 / 07508890294

www.creationdesign-wales.com

E-mail: info@creationdesign-wales.com

PROPOSED REAR BALCONY

5 EDWARDSVILLE

TREHARRIS

CF46 5NR

PROPOSED GROUND FLOOR PLAN

DATE:

July 2024

DRAWN BY:

P.P.

SCALE(S):

1:50 @ A3

DRAWING NO:

24-083/P/04

REV: