


THIS DESIGN IS SUBJECT TO LOCAL PLANNING AND ALL OTHER NECESSARY CONSENTS. ALL DIMENSIONS, SITE LEVELS AND AREAS WHERE GIVEN ARE APPROXIMATE AND SUBJECT TO SITE SURVEY UNLESS STATED OTHERWISE. ALL DIMENSIONS MUST BE CHECKED ON SITE. DO NOT SCALE OFF THIS DRAWING. THIS DRAWING IS TO BE READ IN CONJUNCTION WITH ALL RELEVANT CONSULTANT'S AND/OR SPECIALIST'S DRAWINGS OR DOCUMENTS. THE ARCHITECTURAL DESIGNER MUST BE NOTIFIED OF ANY VARIATIONS OR DISCREPANCIES BEFORE THE AFFECTED WORK COMMENCES. ALL QUERIES RELATING TO DESIGN OF FOUNDATIONS, FLOOR SLABS AND ANY OTHER STRUCTURAL ELEMENTS ARE TO BE REFERRED TO THE STRUCTURAL ENGINEER FOR CLARIFICATION.

c Crown Copyright and
Database rights 2022 OS
Licence OI1549057

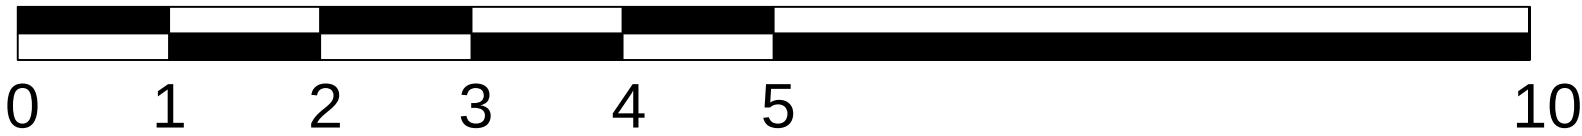

SCALE BAR 1:50



Proposed Front Elevation, with
Bat Box Location

Red8Architectural
Email : RED8ARCHITECTURE@GMAIL.COM

Biodiversity Enhancement
Scheme (as recommended).

Project Client
Mrs Kay Miller

Project Address
8 Fir Tree Drive,
Quakers Yard,
Treharris, Wales
CF46 5AY

Drawing Title
Side Extension
Front Elevation
Proposed

Scale	Drawn by	
1:50	MS	
Date	Job No.	Drawing No.
25/07/2024	24.04.226	PL 13.1
Rev.No.	Checked	Sheet Size
R.1	MS	A3

RED8 ASSOCIATES
UNIT 26, ALBION IND. EST. CILFYNYDD RD,
MID GLAMORGAN CF37 4NX
Tel: 07717 237775
EMAIL: RED8ARCHITECTURE@GMAIL.COM
© Drawing Copyright Red8Associates