

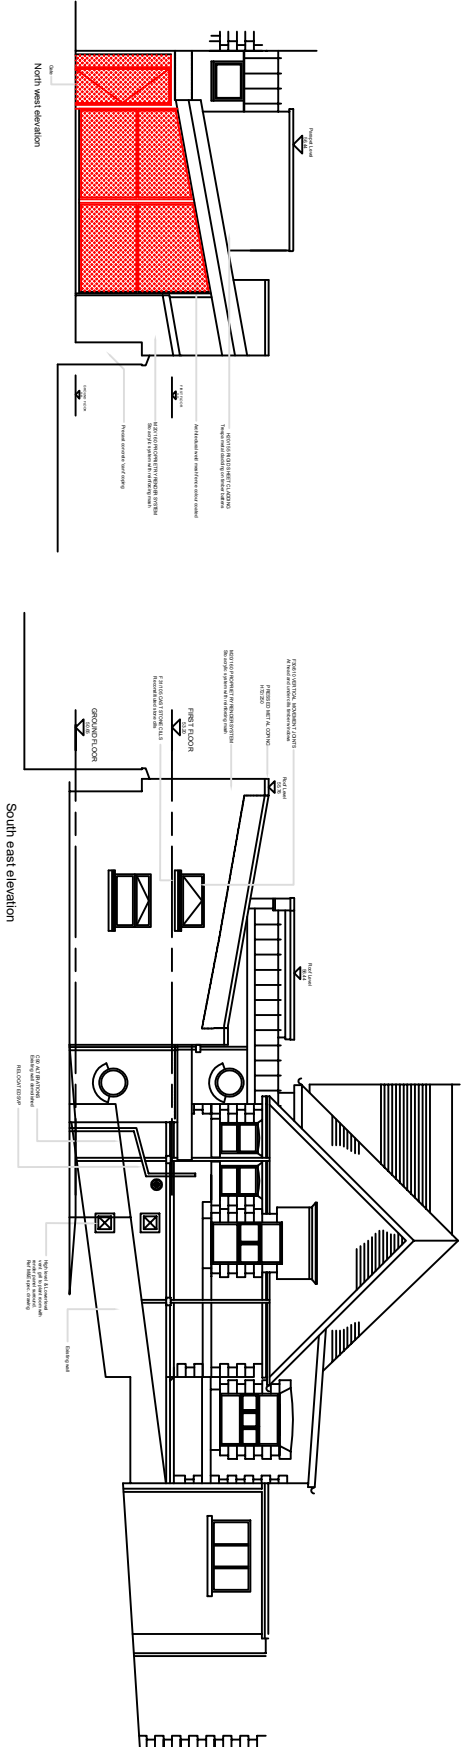


Job Ref.	Dwg No.	Rev.


FIGURED DIMENSIONS MUST BE TAKEN
NOT SCALED MEASUREMENTS.
ANY DISCREPANCIES IN THIS DRAWING
MUST BE REPORTED IMMEDIATELY TO
THE ARCHITECT.
CONTRACTORS MUST CHECK ALL
DIMENSIONS ON SITE.

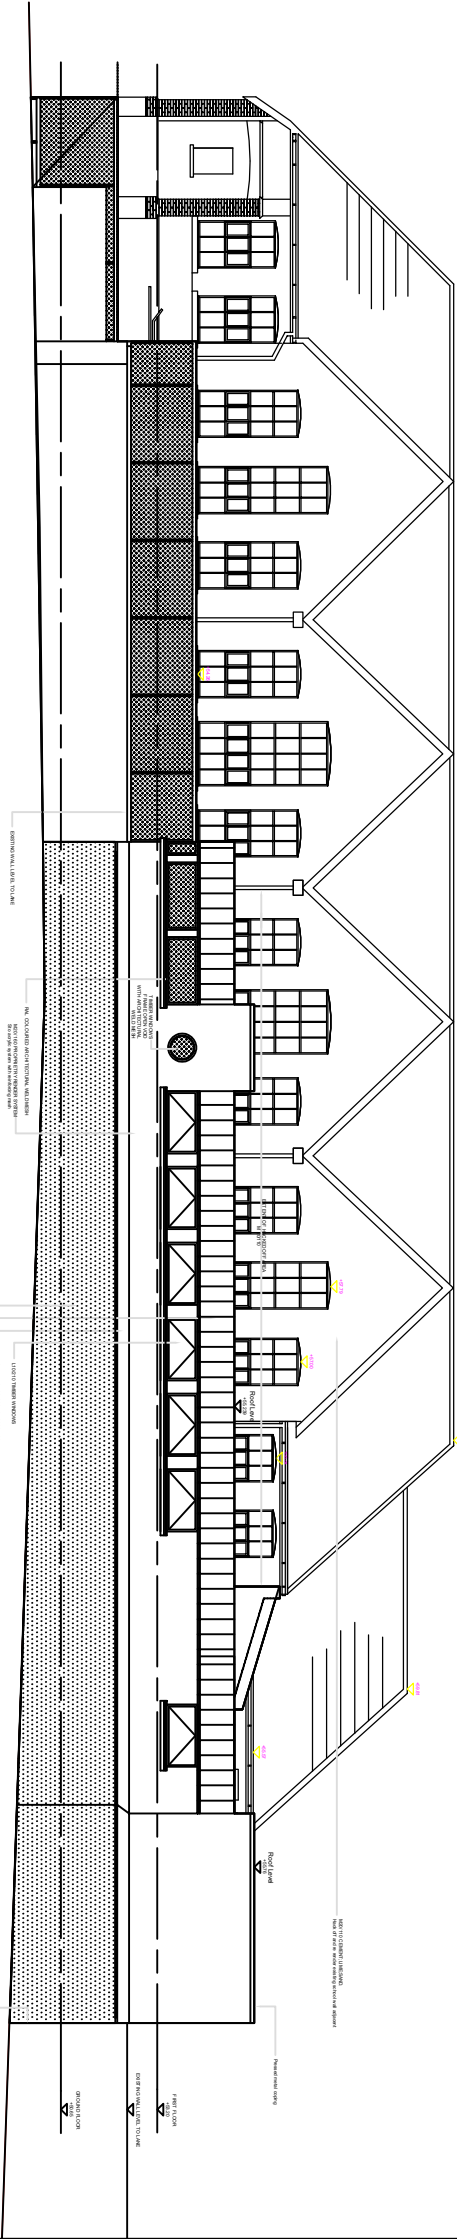

South east elevation

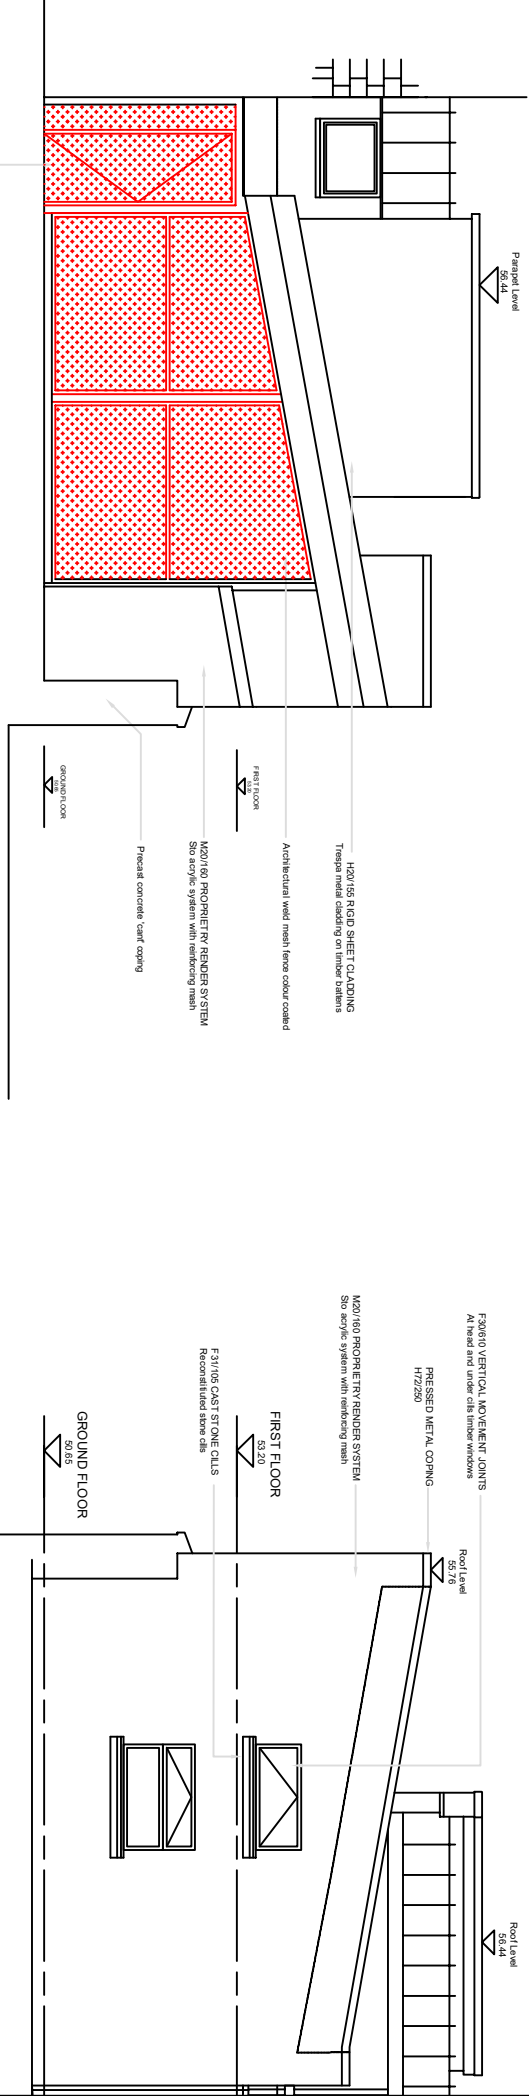

North west elevation

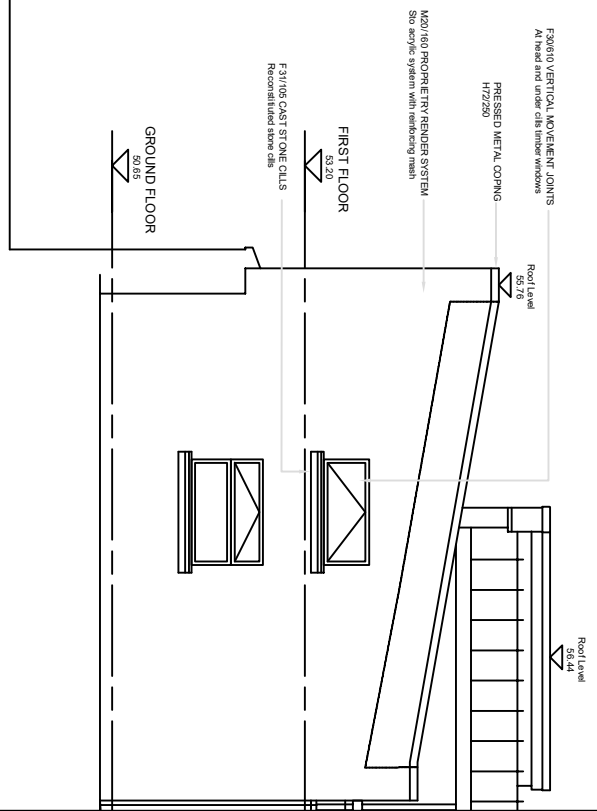

South east elevation

Job	Alteration of existing covered play area to provide a classroom.		
	Cyfarthfa Infants School, Norman Terrace, Merthyr Tydfil, CF47 8SD		
Title	Existing Elevations		
Scale	1/100	1/200	@ A3
Date	March 2021		
Drawn			
Checked			
Job Ref.	Dwg No.	Rev.	
2019-072		03(P)	