
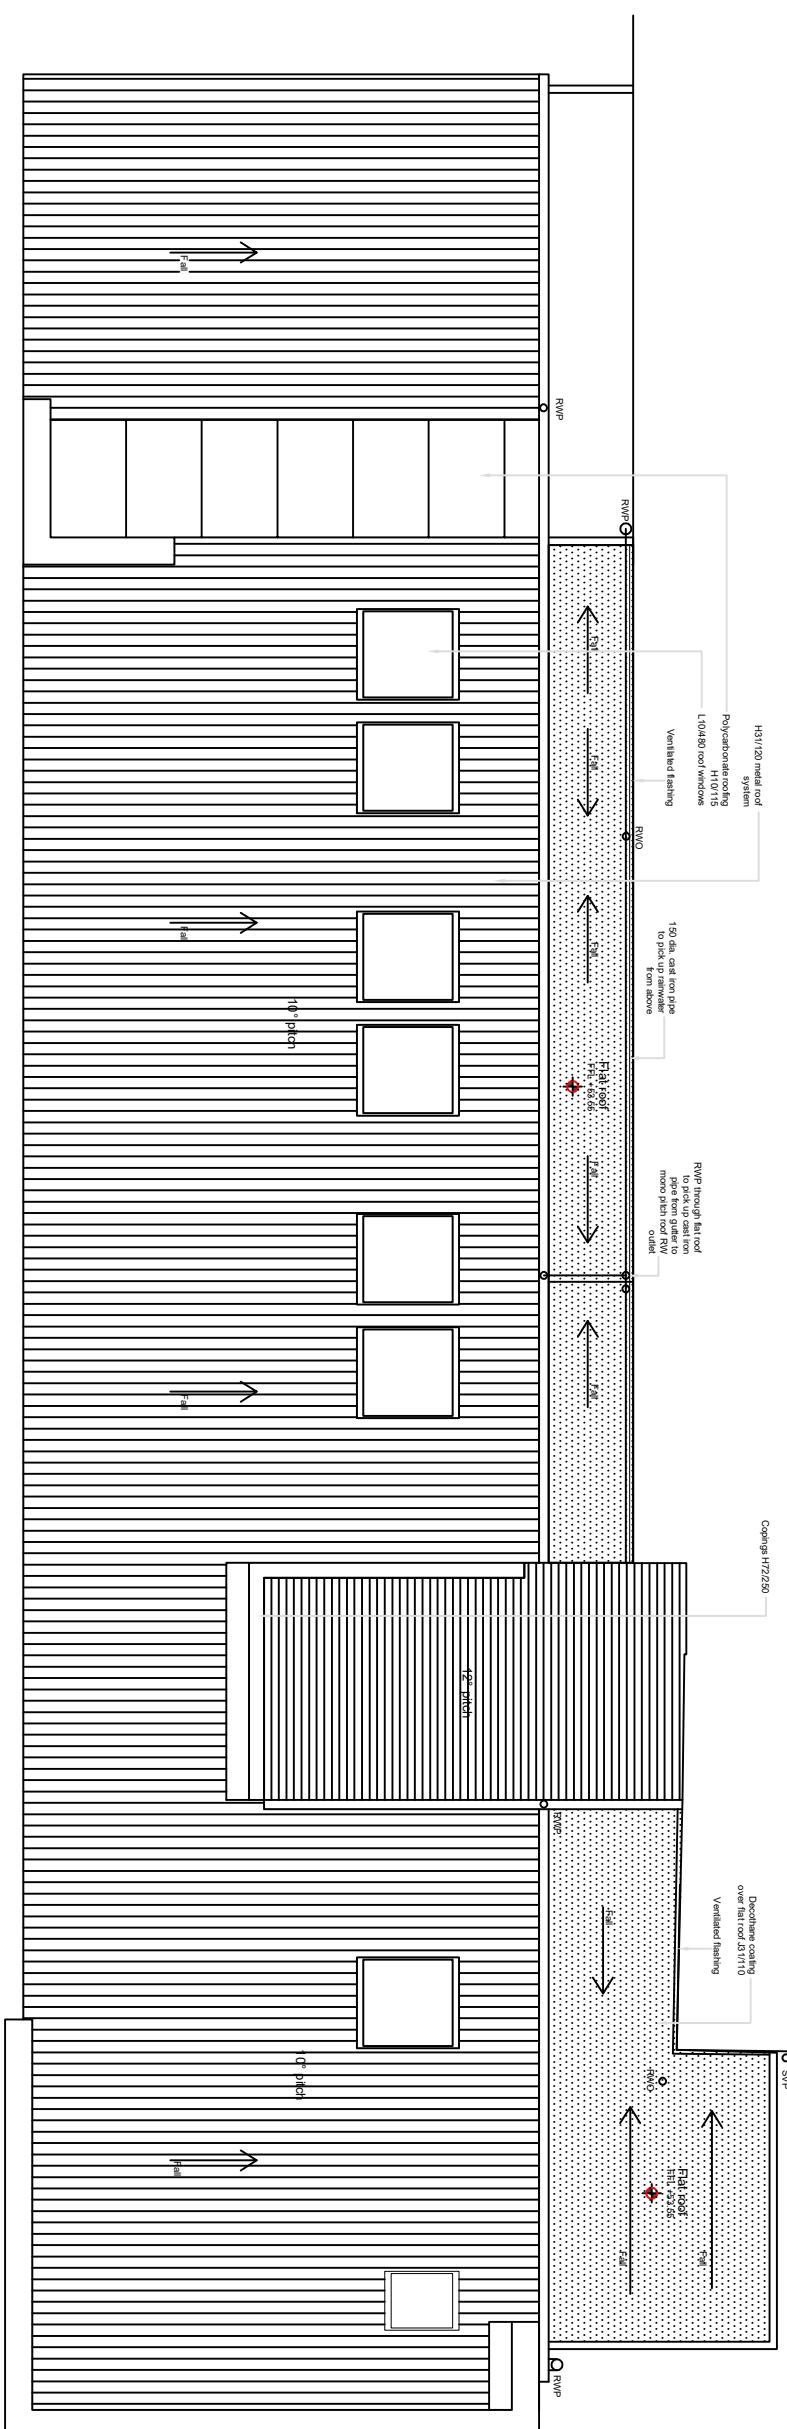


Job. Ref.	Dwg. No.	Rev.
-----------	----------	------

FIGURED DIMENSIONS MUST BE TAKEN NOT SCALED MEASUREMENTS. ANY DISCREPANCIES IN THIS DRAWING MUST BE REPORTED IMMEDIATELY TO THE ARCHITECT. CONTRACTORS MUST CHECK ALL DIMENSIONS ON SITE.

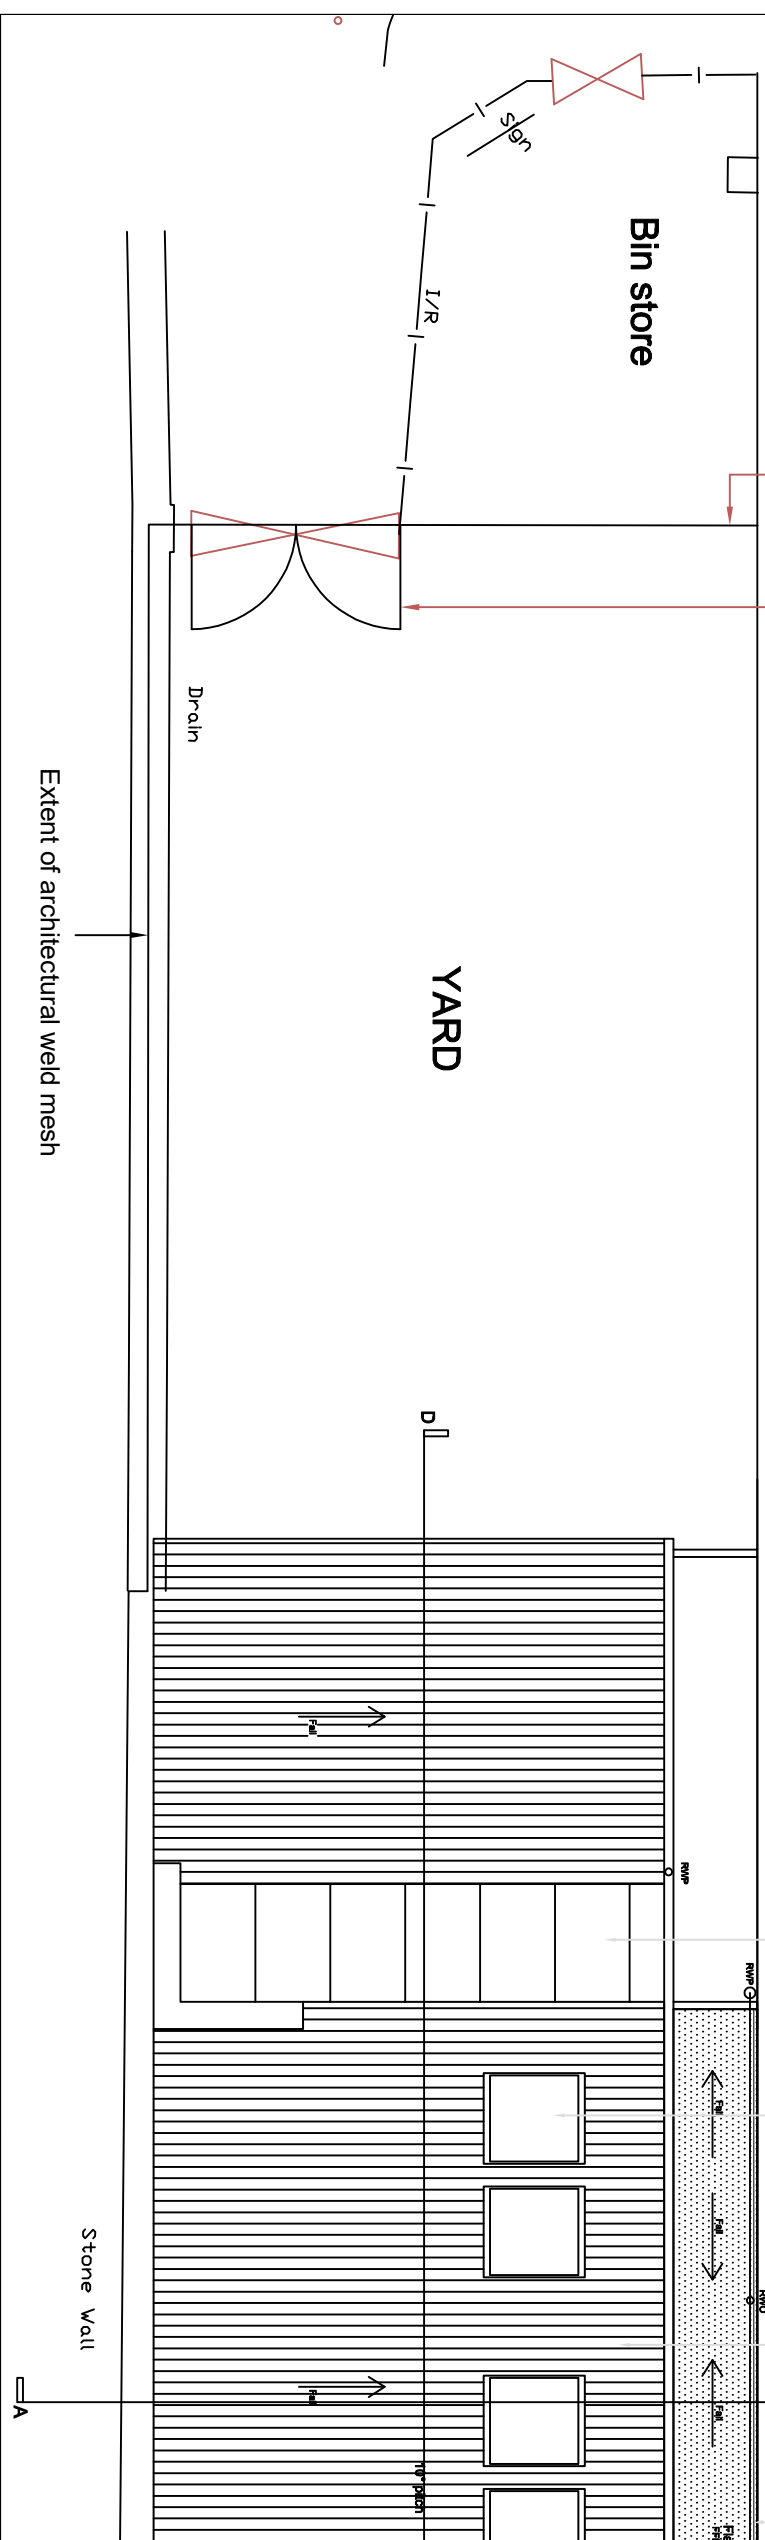

Job	Alteration of existing covered play area to provide a classroom.		
	Cyfarthfa Infants School, Norman Terrace, Methyr Tydfil, CF47 8SD		
Title	Existing Roof Plan		
Scale	1/100	@	A3
Date	March 2021		
Drawn			
Checked			
Job Ref.	Dwg. No.	Rev.	
2019-072	05(P)		