


Job. Ref.	Dwg. No.	Rev.

FIGURED DIMENSIONS MUST BE TAKEN
NOT SCALED MEASUREMENTS.
ANY DISCREPANCIES IN THIS DRAWING
MUST BE REPORTED IMMEDIATELY TO
THE ARCHITECT.
CONTRACTORS MUST CHECK ALL
DIMENSIONS ON SITE.

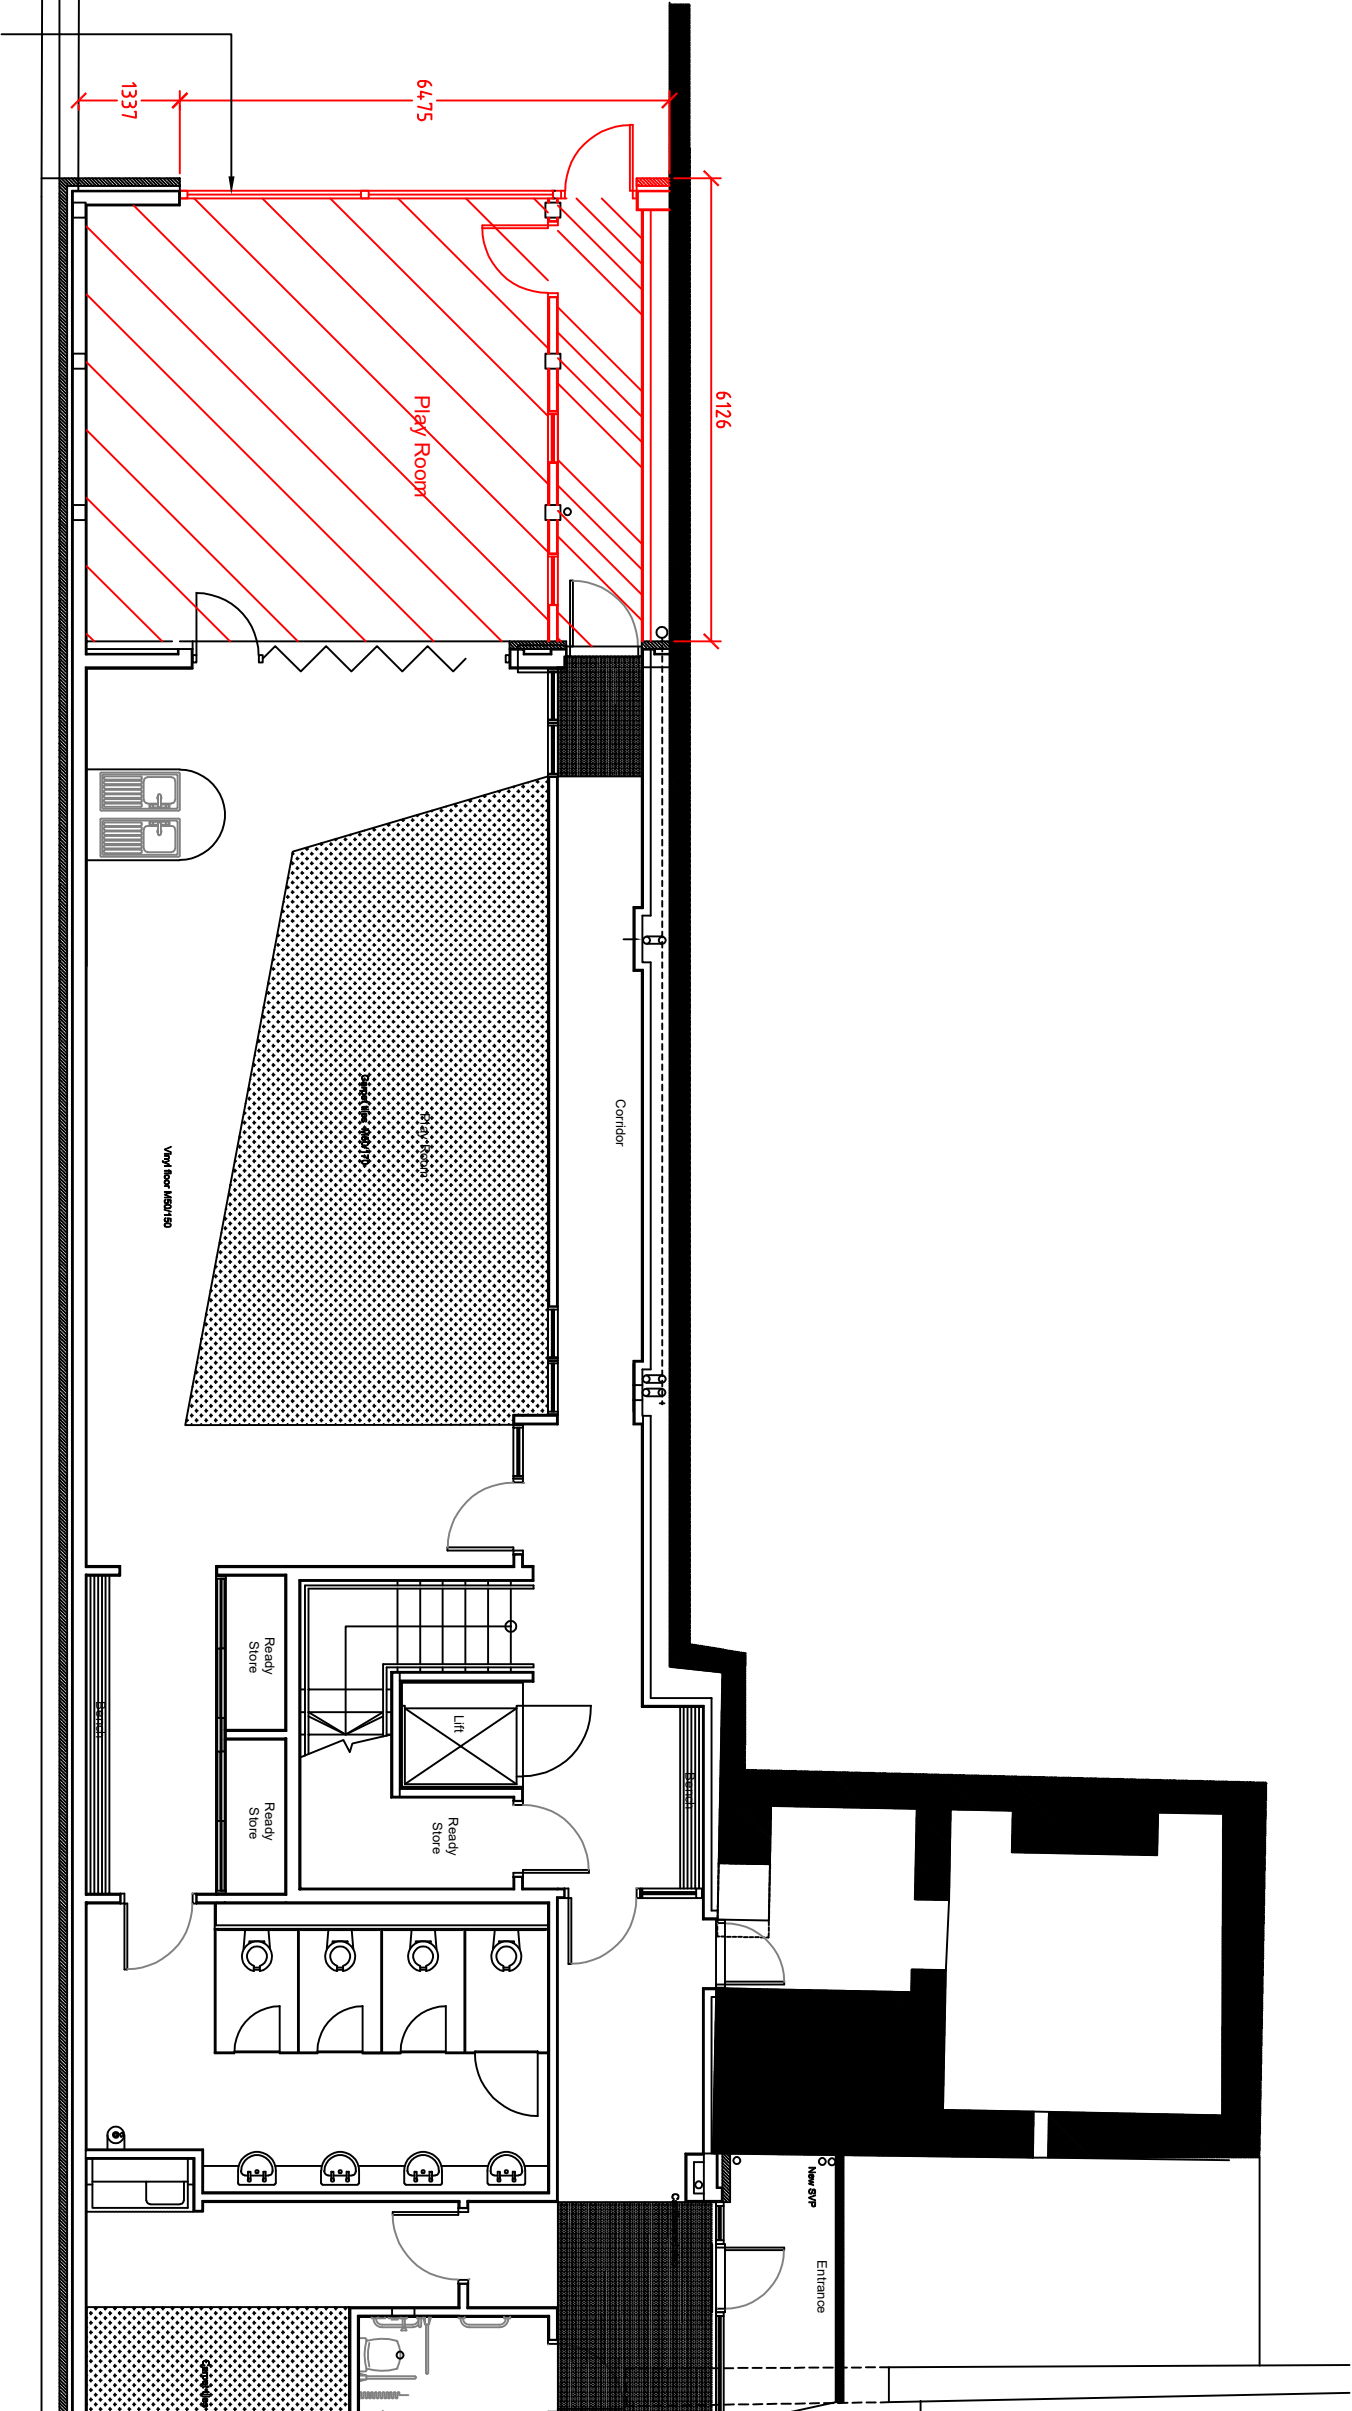

Corporate Property
Unit 5
Triangle Business Park
Pentrebach
Merthyr Tydfil
CF48 4TQ

Alteration of existing covered play area
to provide a classroom.
Cyfarthfa Infants School,
Norman Terrace,
Merthyr Tydfil,
CF47 8SD

Proposed Plan
Lower Ground Floor Plan

Scale	1/100	@	A3
Date	March 2021		
Drawn			
Checked			
Job. Ref.	Dwg. No.	Rev.	
2019-072	02(P)		