




EXISTING REAR ELEVATION      SCALE 1:100

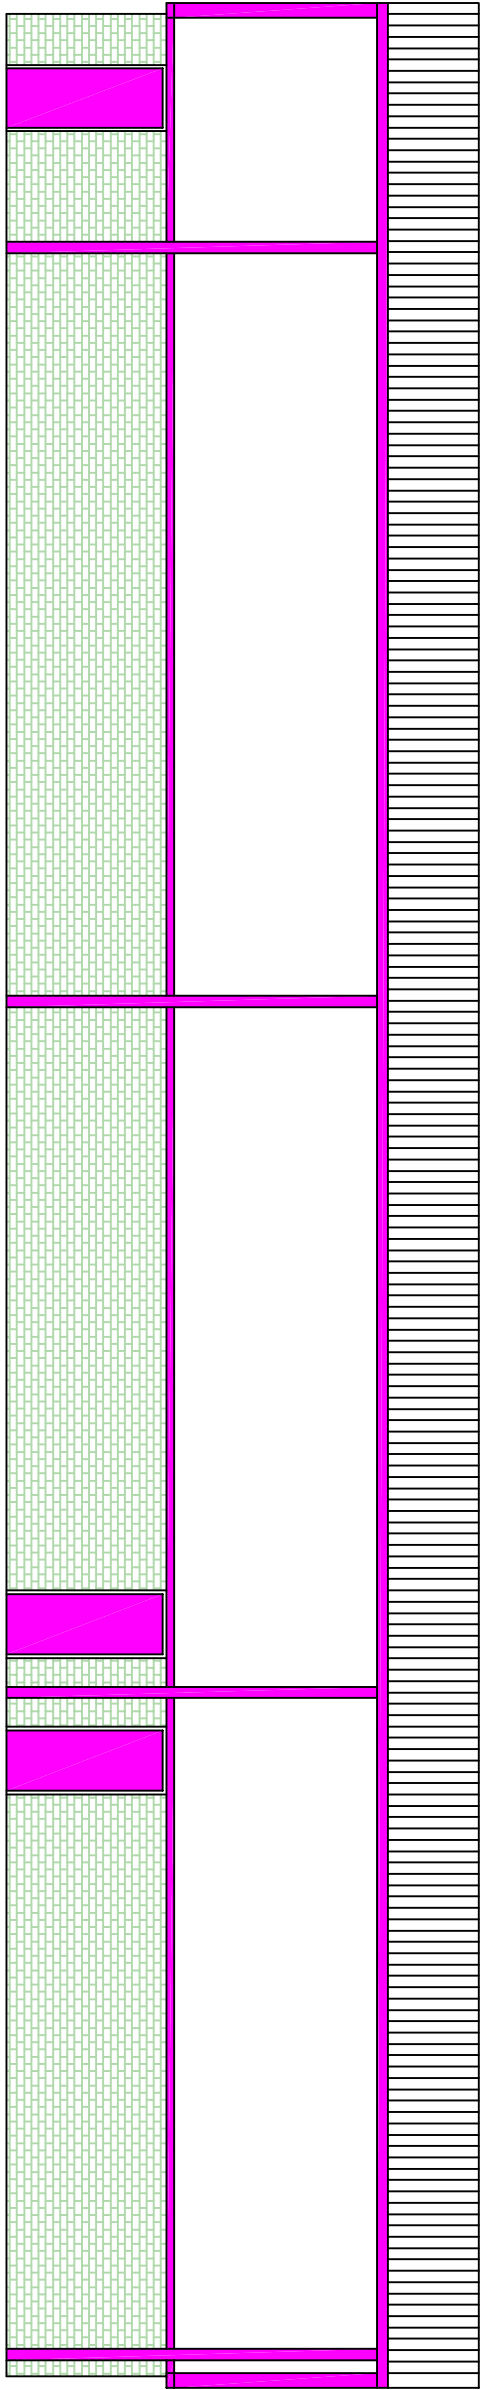


EXISTING SIDE ELEVATION      SCALE 1:100

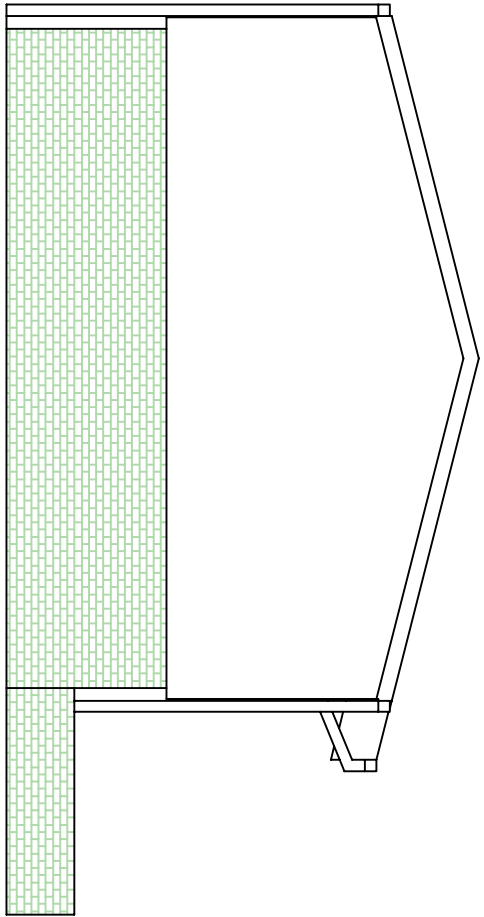

EXISTING FRONT ELEVATION

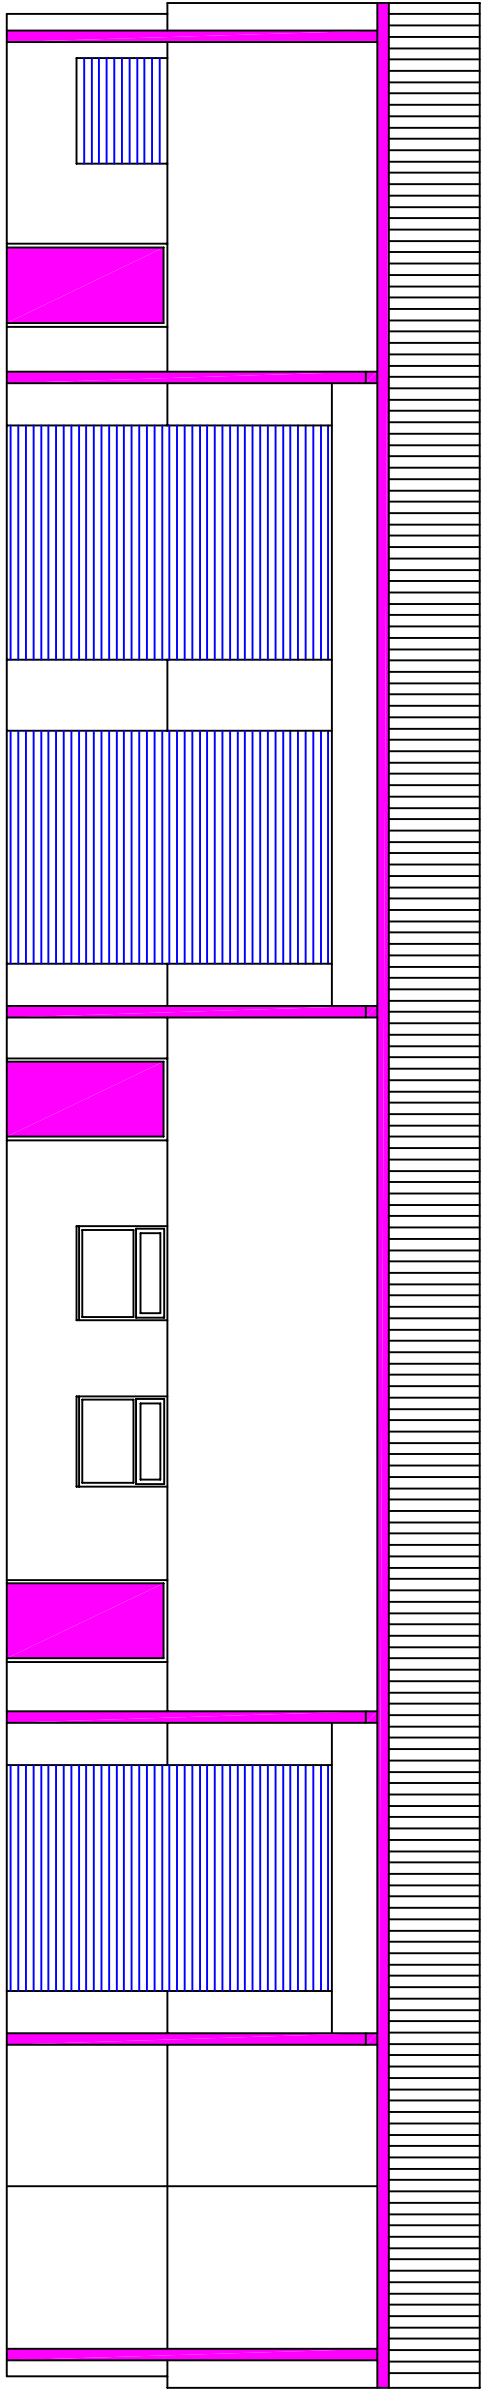

EXISTING SIDE ELEVATION

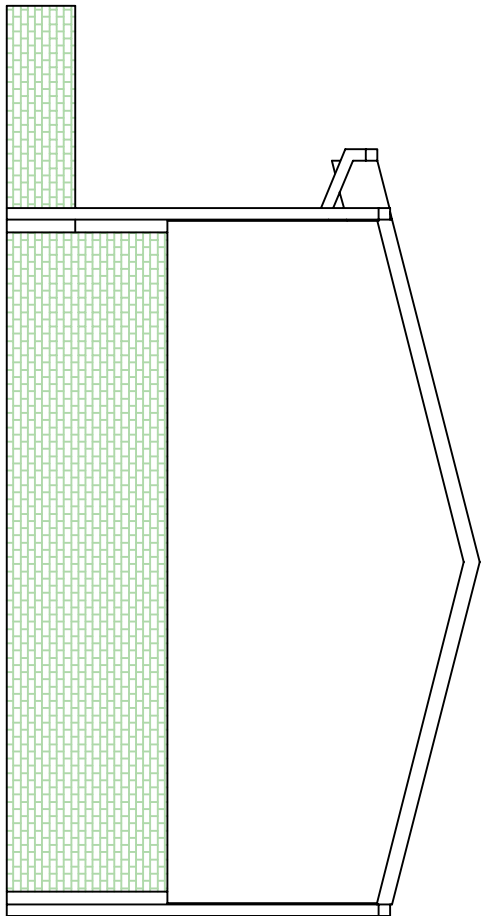

EXISTING GROUND FLOOR PLAN

