



PROPOSED REAR ELEVATION SCALE 1:100



PROPOSED FRONT ELEVATION

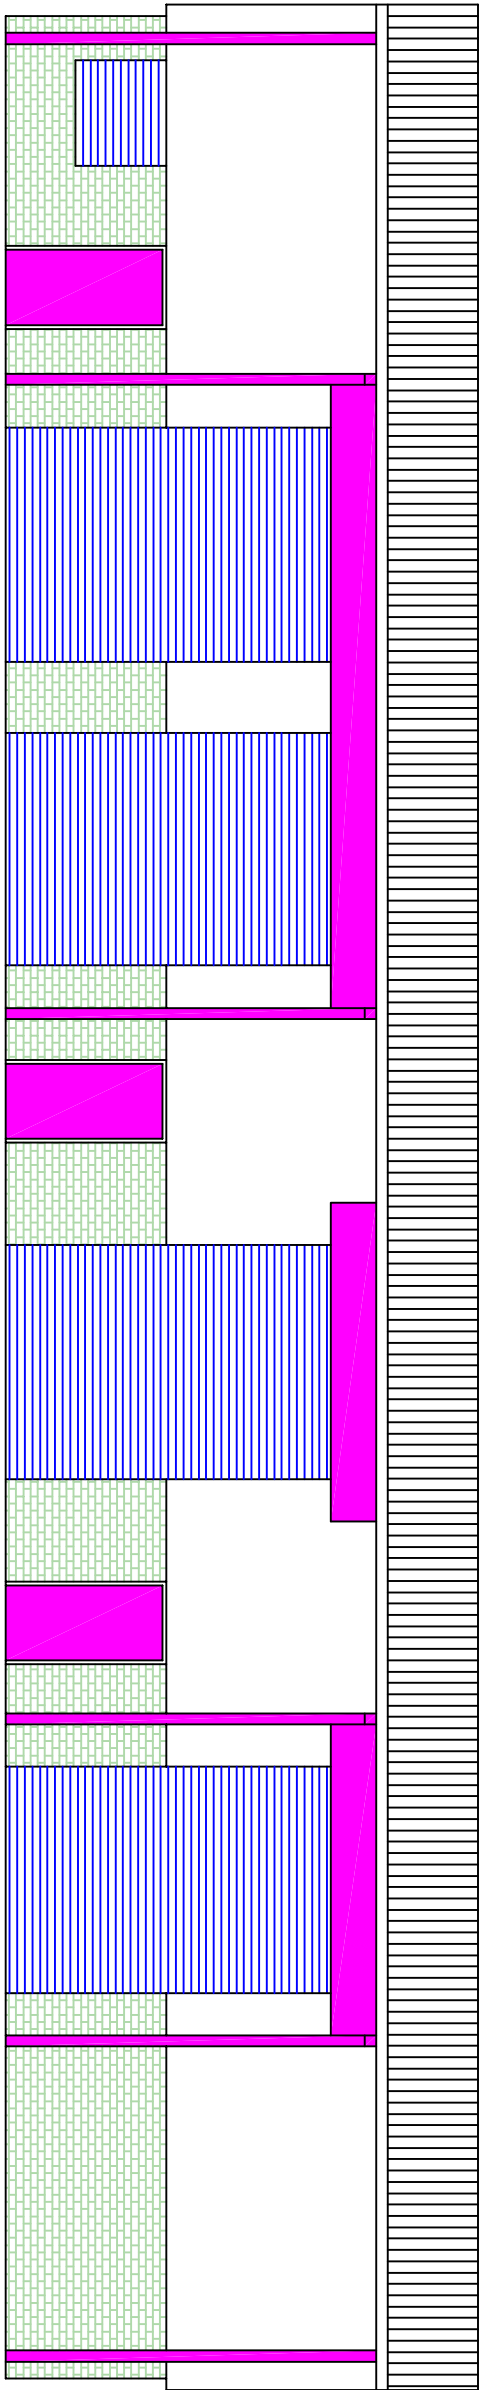


PROPOSED SIDE ELEVATION

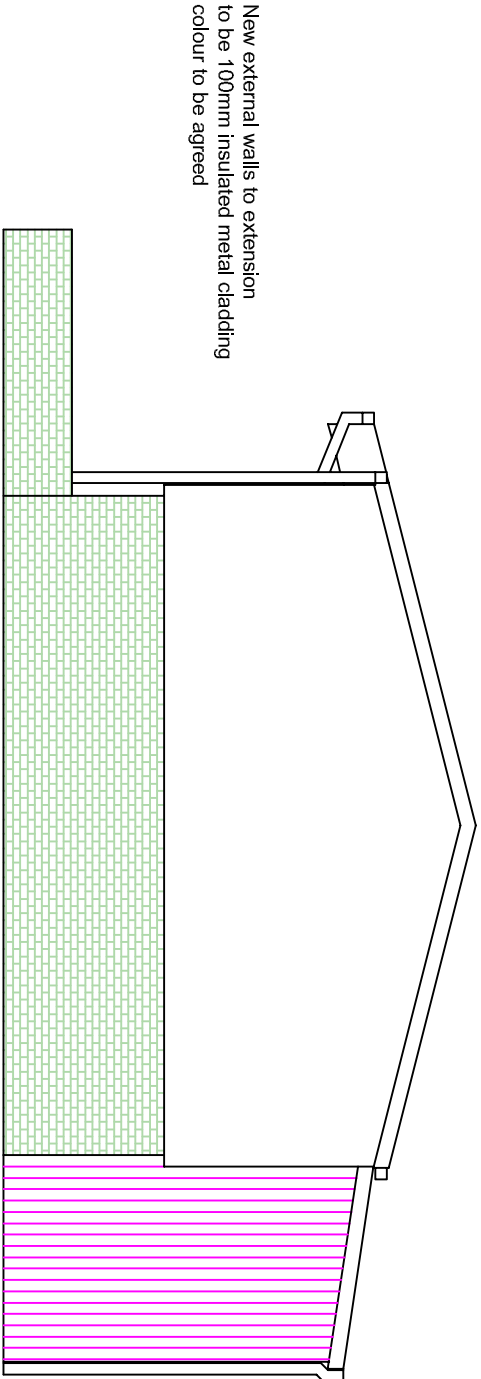


New external walls to extension
to be 100mm insulated metal cladding
colour to be agreed

PROPOSED SIDE ELEVATION

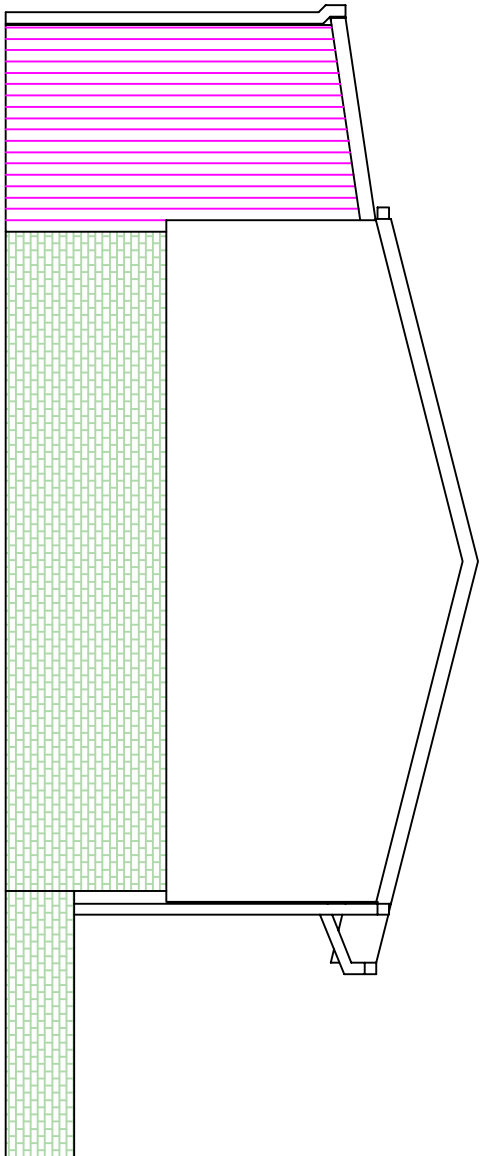

PROPOSED GROUND FLOOR PLAN

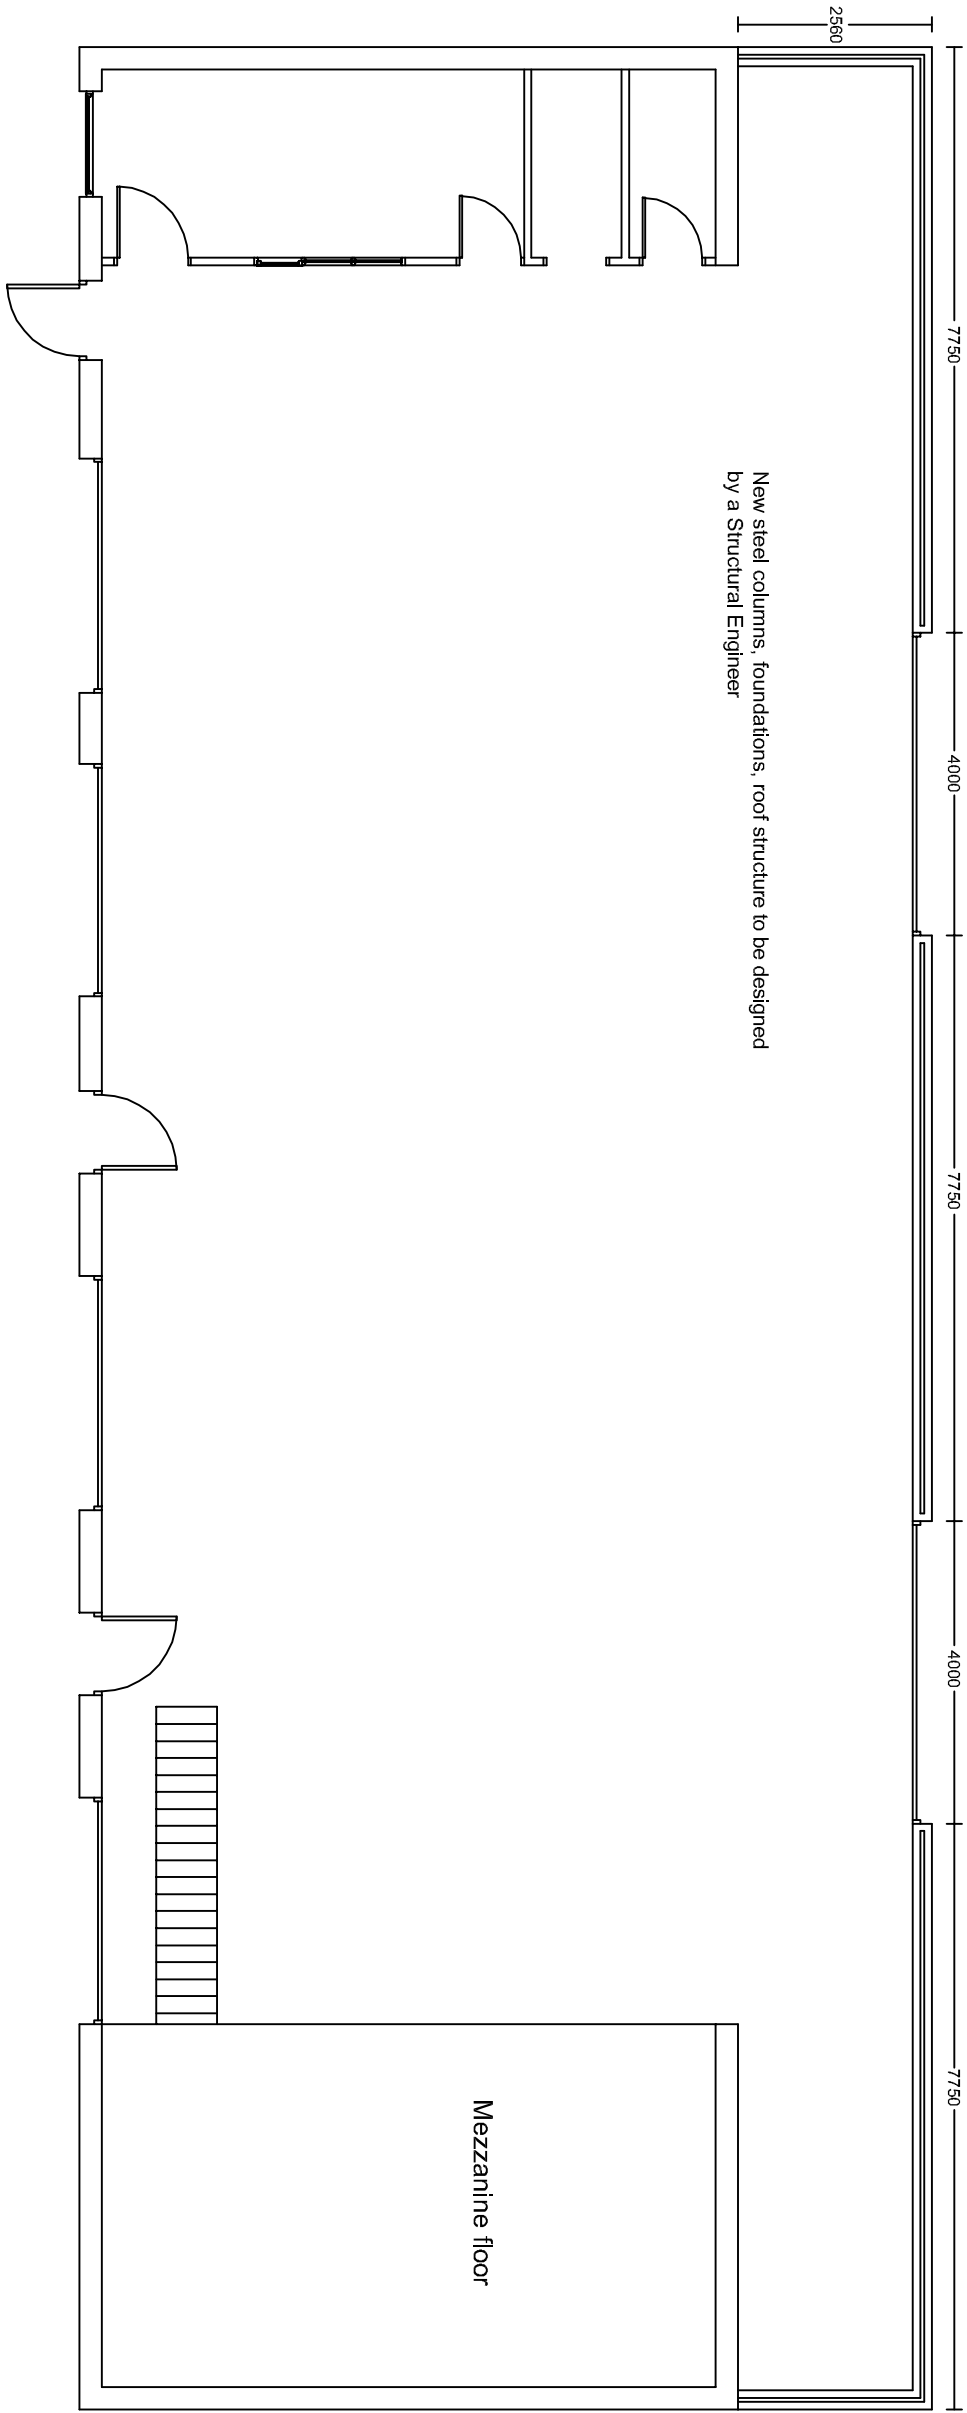

New steel columns, foundations, roof structure to be designed
by a Structural Engineer

Mezzanine floor