



PLAN ON BRIDGE

SCALE 1:200

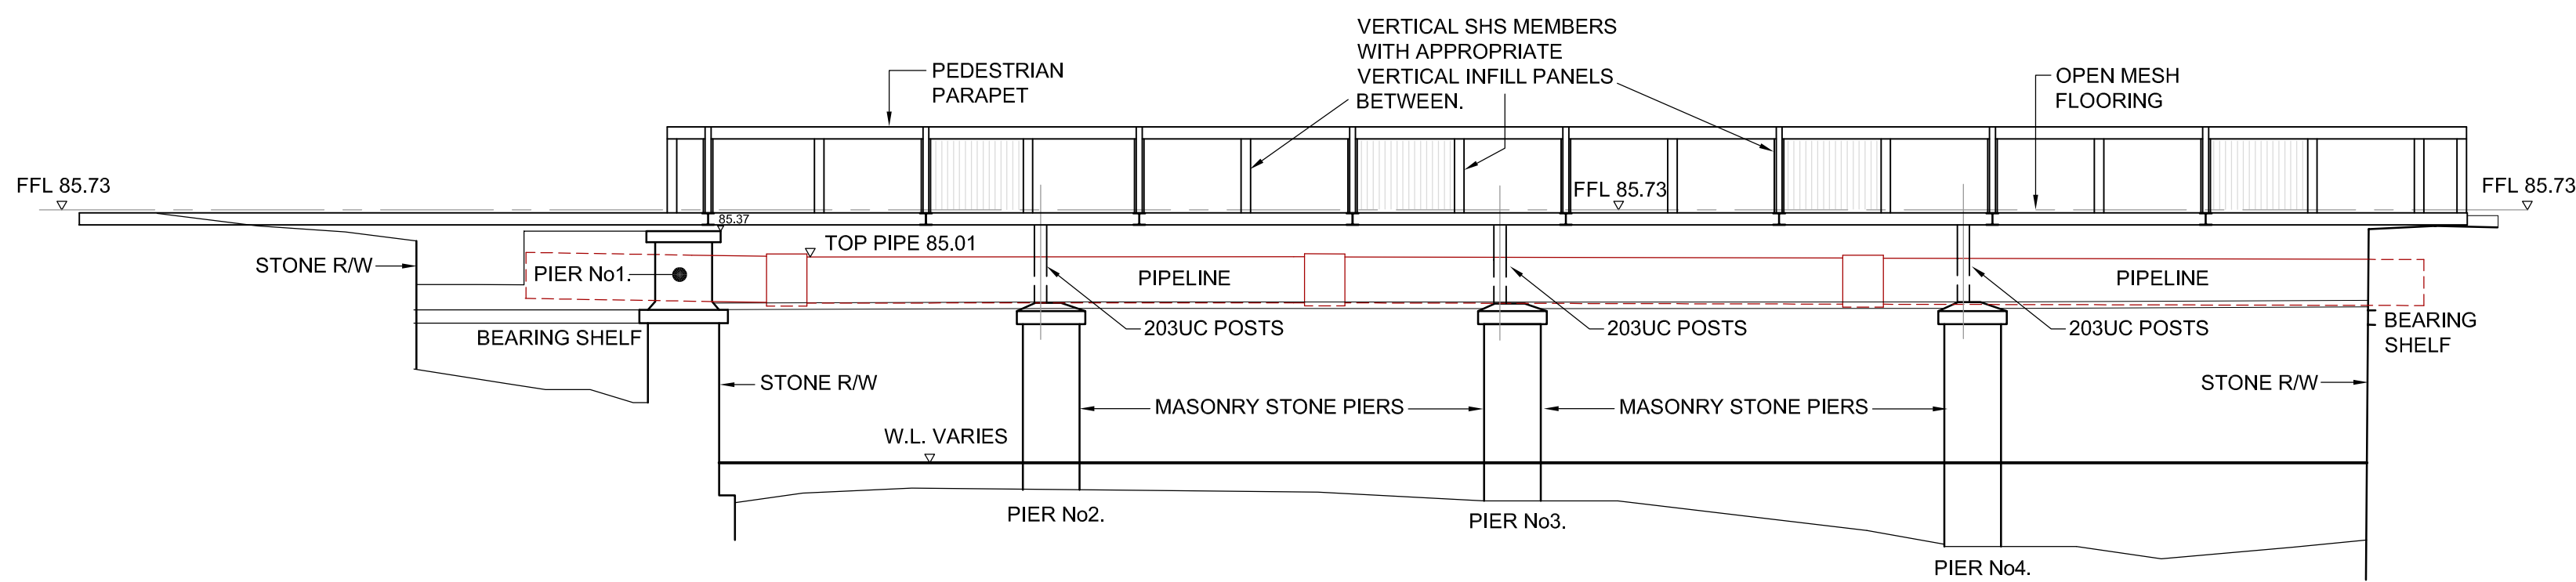

WEST ELEVATION

SCALE 1:100

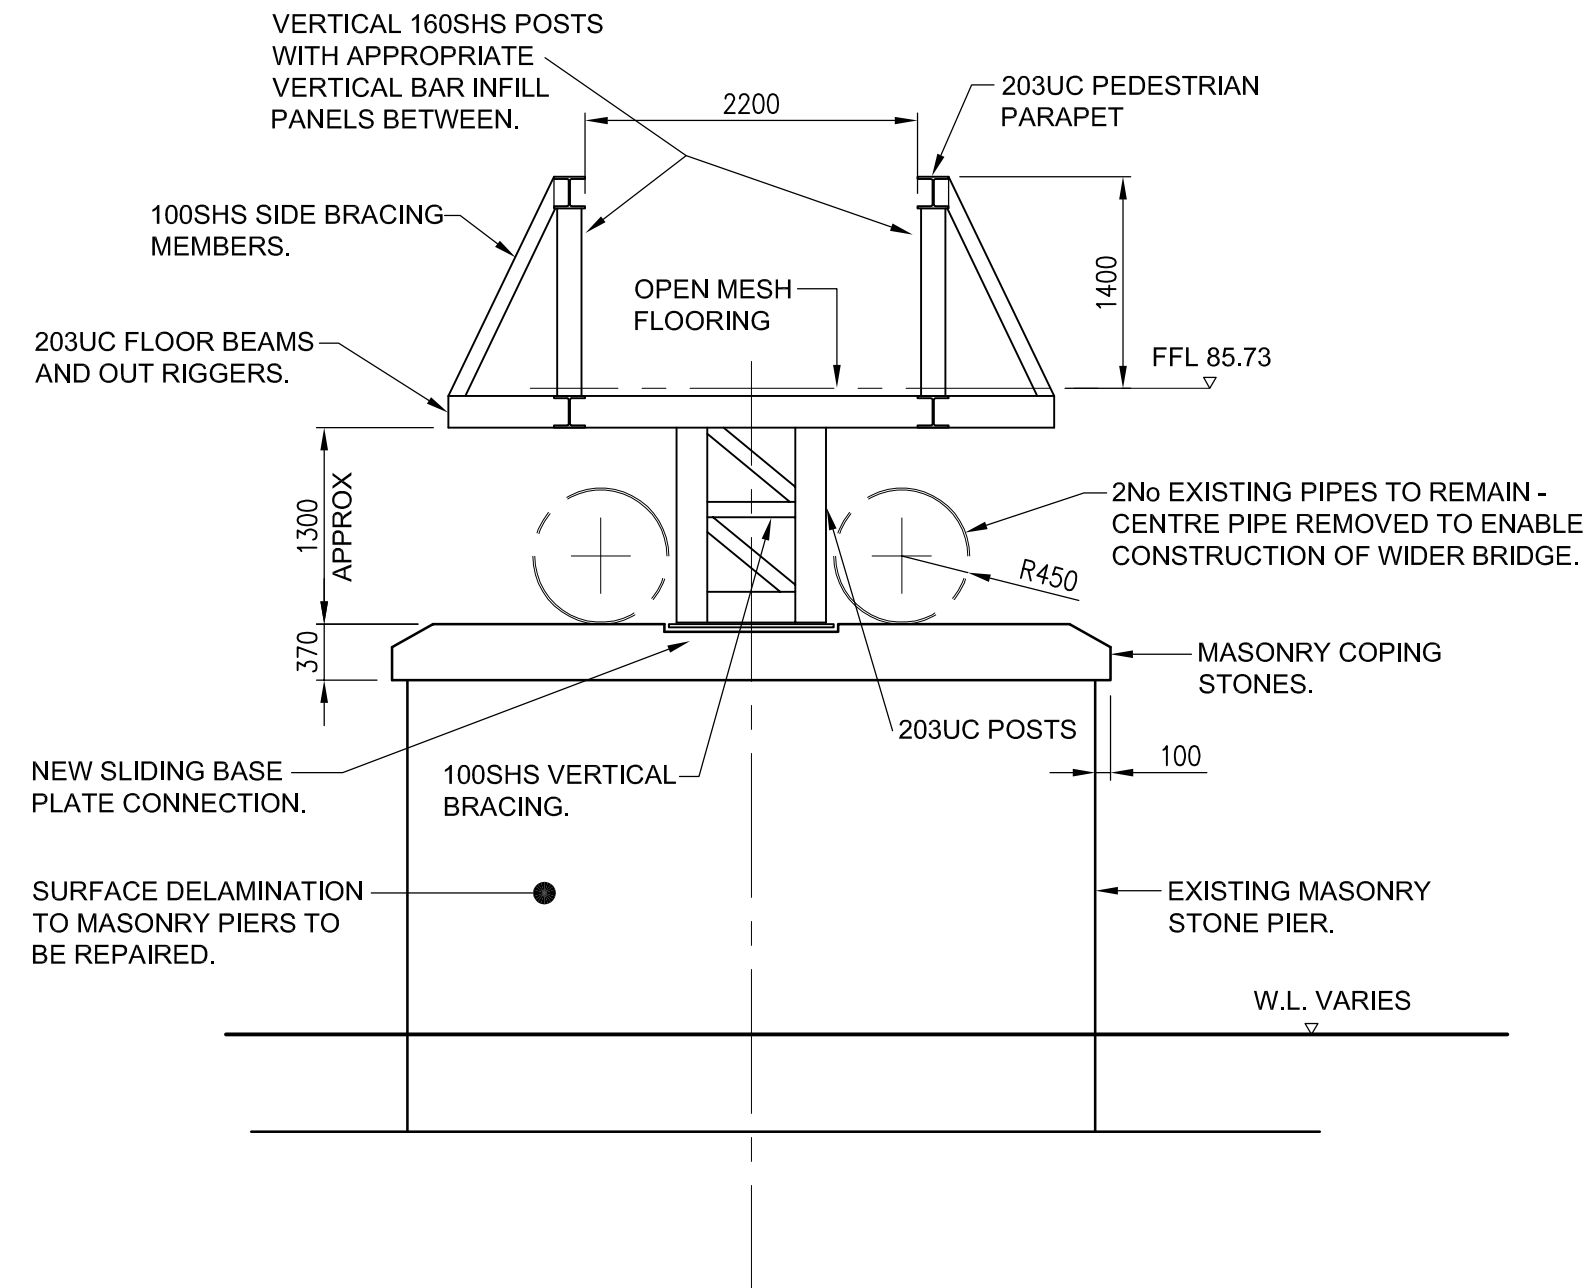

TYPICAL SECTION THROUGH BRIDGE.

SCALE 1:50

0 100
This drawing may have been reduced
original scale : 100mm

Reference Drawings Legend Notes

NOTES:

- ALL DIMENSIONS IN mm UNLESS NOTED OTHERWISE.
- ALL LEVELS IN m UNLESS NOTED OTHERWISE.
- NOTIFY THE PROJECT MANAGER OF ANY VARIATION BETWEEN INFORMATION CONTAINED ON THIS DRAWING AND THE SPECIFICATION. OBTAIN WRITTEN APPROVAL BEFORE PROCEEDING.
- DIMENSIONS SHOULD NOT BE SCALED FROM DRAWINGS.
- SURFACE DELAMINATION TO MASONRY PIERS TO BE REPAIRED.
- MISSING MASONRY TO MASONRY PIERS TO BE REPLACED.
- COPING STONES TO MASONRY PIERS TO BE RESET TO ORIGINAL POSITION.
- SCOUR PROTECTION TO BE INSTALLED AT BANKS TO ABUTMENTS

P02	UPDATED CONCEPT BRIDGE DESIGN				R.E.	25/04/2023	PS	NW
	CONCEPT STAGE ISSUE							
P01					PS	27/01/2023	SP	NW
Revision	Description				Drawn	Date	Checked	Approved
Revisions								

RHONDDA CYNON TAF COUNTY BOROUGH COUNCIL

Project
ABERCYNON FOOTBRIDGE WALES

Title
FEEDER PIPE PROPOSED GA
SECTIONS & ELEVATION.

Scale
(when plotted @ A1)
Date 26/01/2023
Date 27/01/2023
Date 27/01/2023

CAD Ref S:\Warwick\projects\30003237 - Abercynon Feeder Bridge\10_CAD\03_BH\02_Civil\Drawing & Model

BakerHicks.

BakerHicks
One Warwick Technology Park
Gallows Hill
Warwick
CV34 6YL
T: +44 (0)1926 567800
www.bakerhicks.com

© Copyright

Drawing number
30003237-BHK-00-XX-DR-C-1001

Revision
P02