




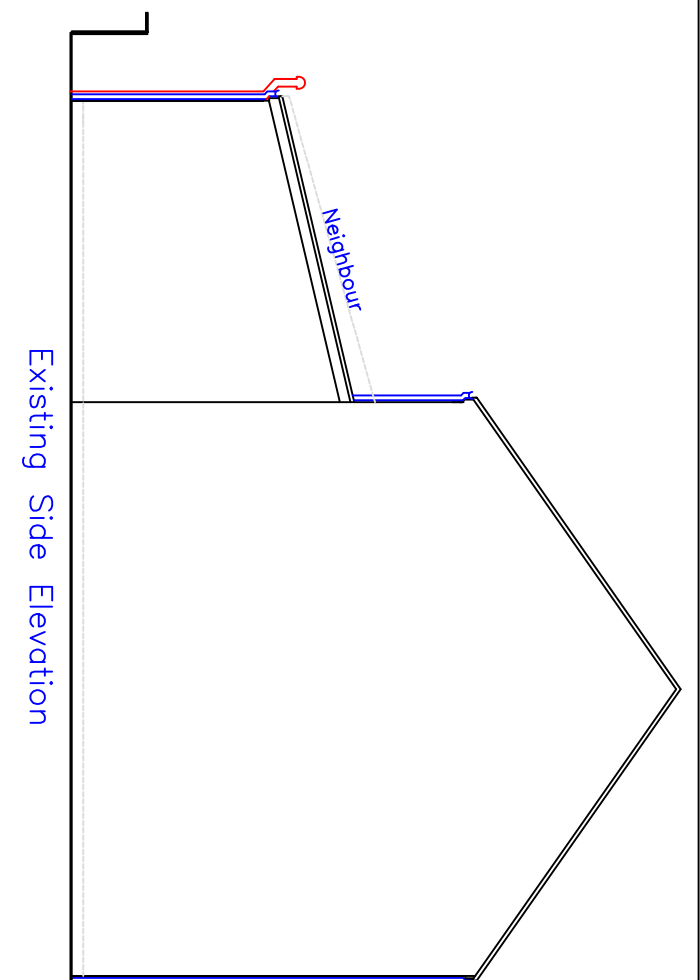


Existing Side Elevation

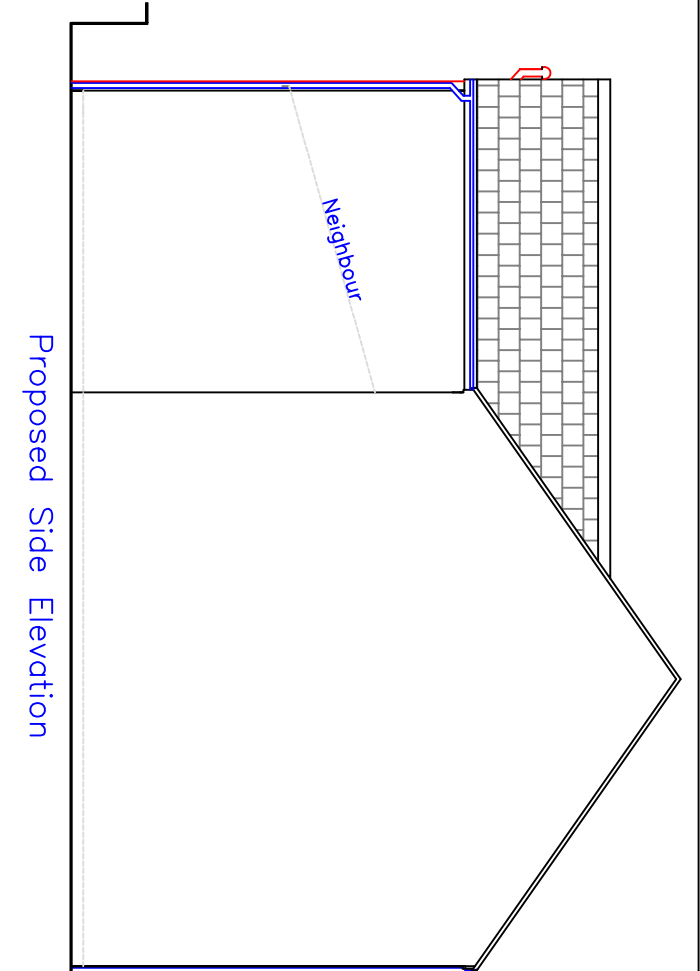


Proposed Side Elevation

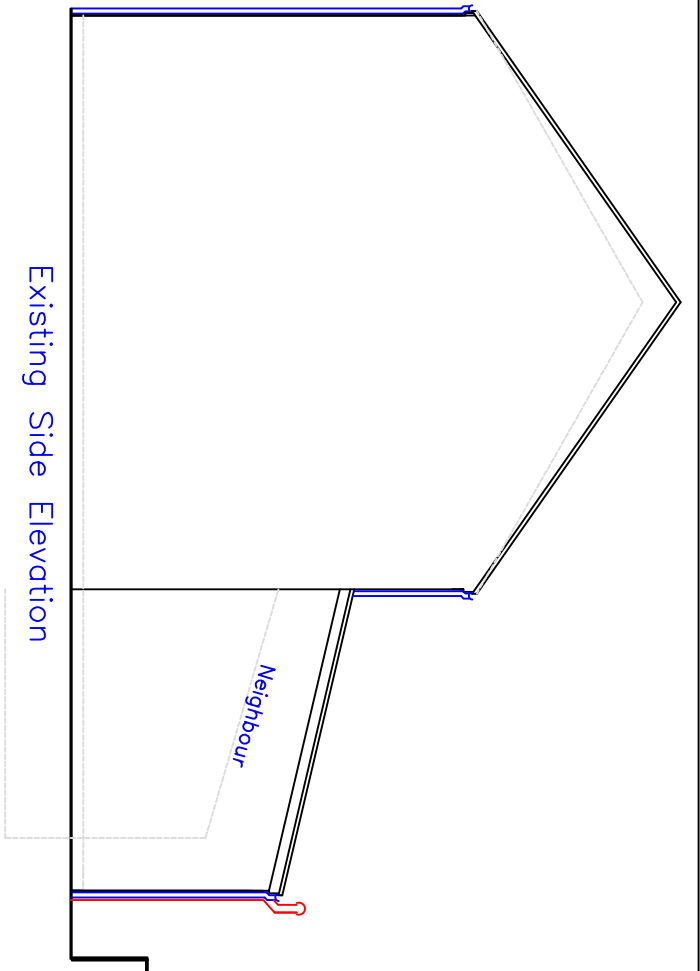


Existing Side Elevation

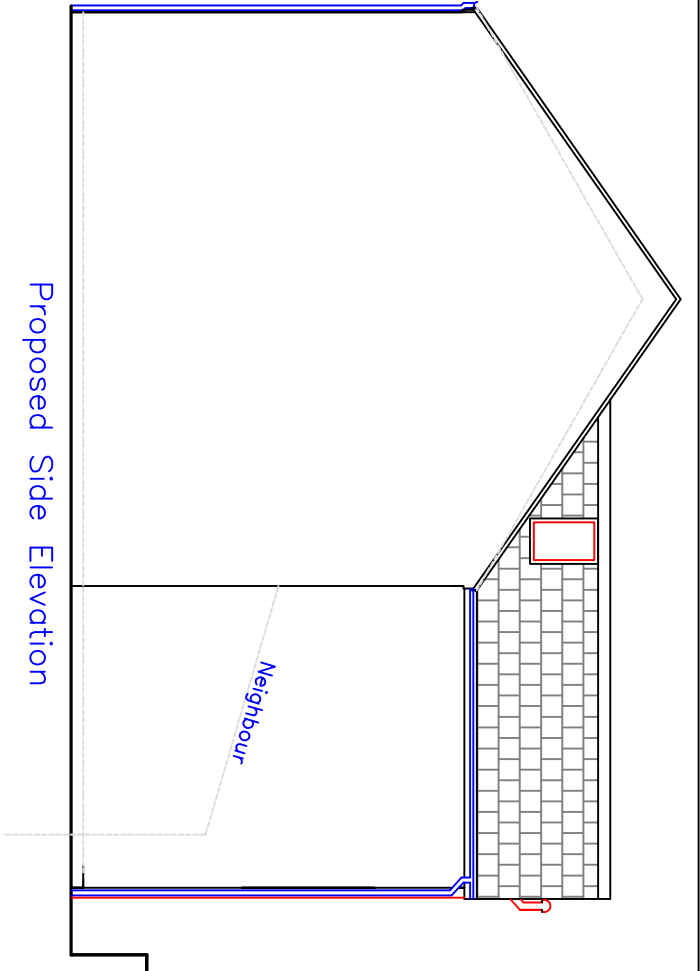


Proposed Side Elevation

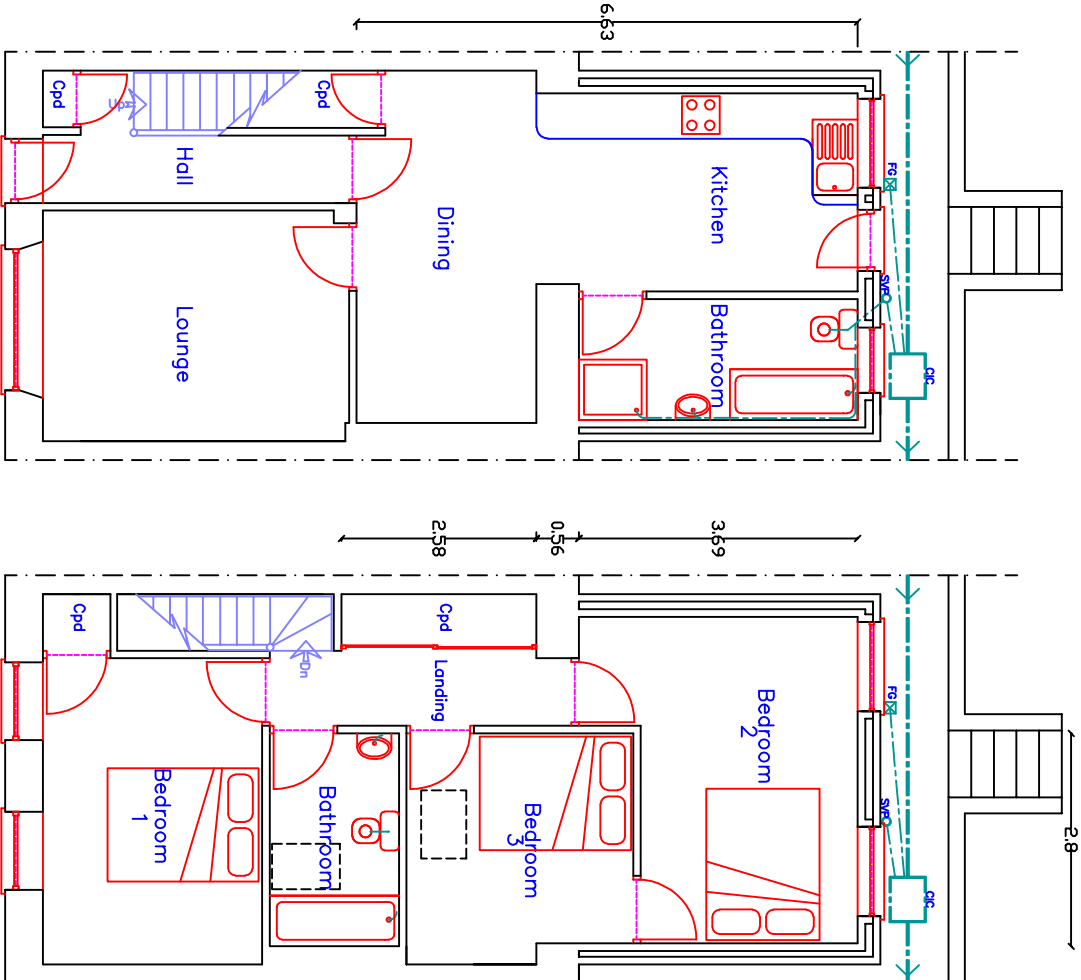


Proposed First Floor Plan

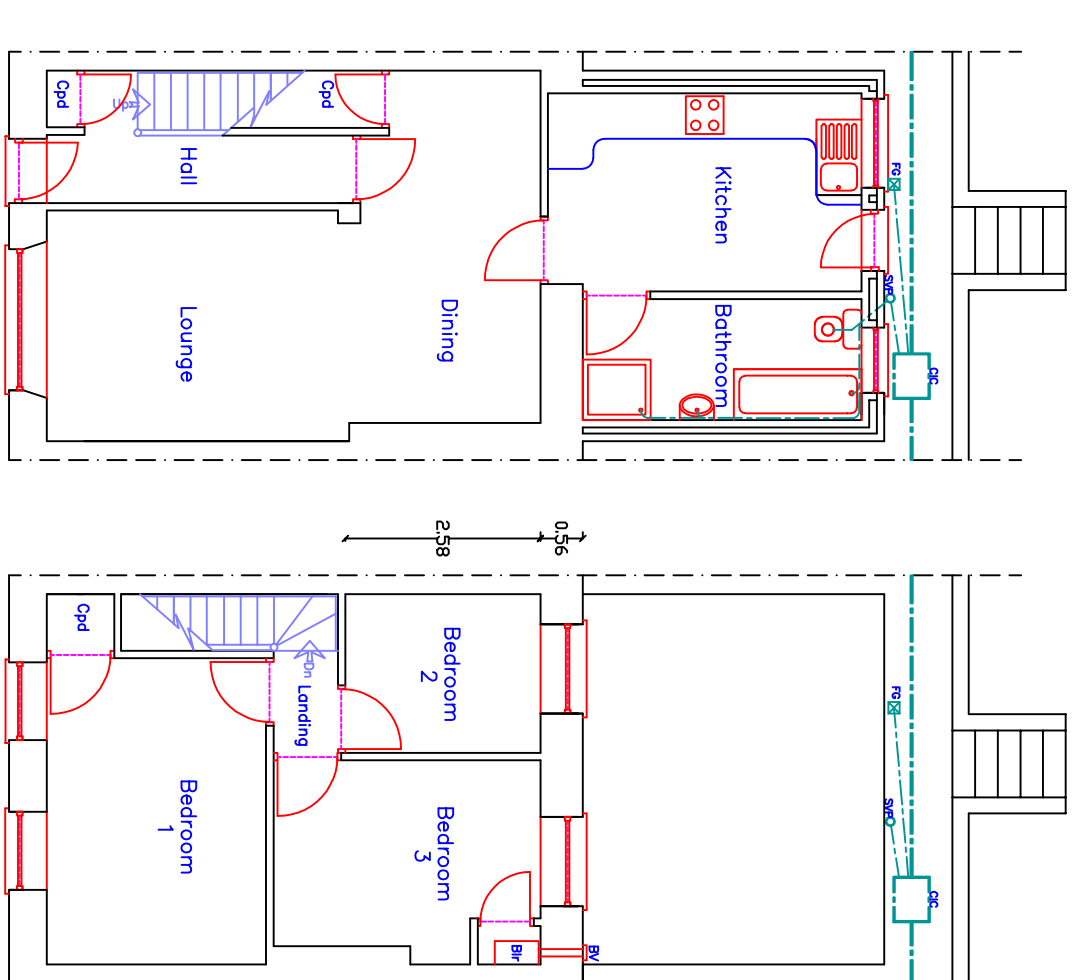


Existing First Floor Plan

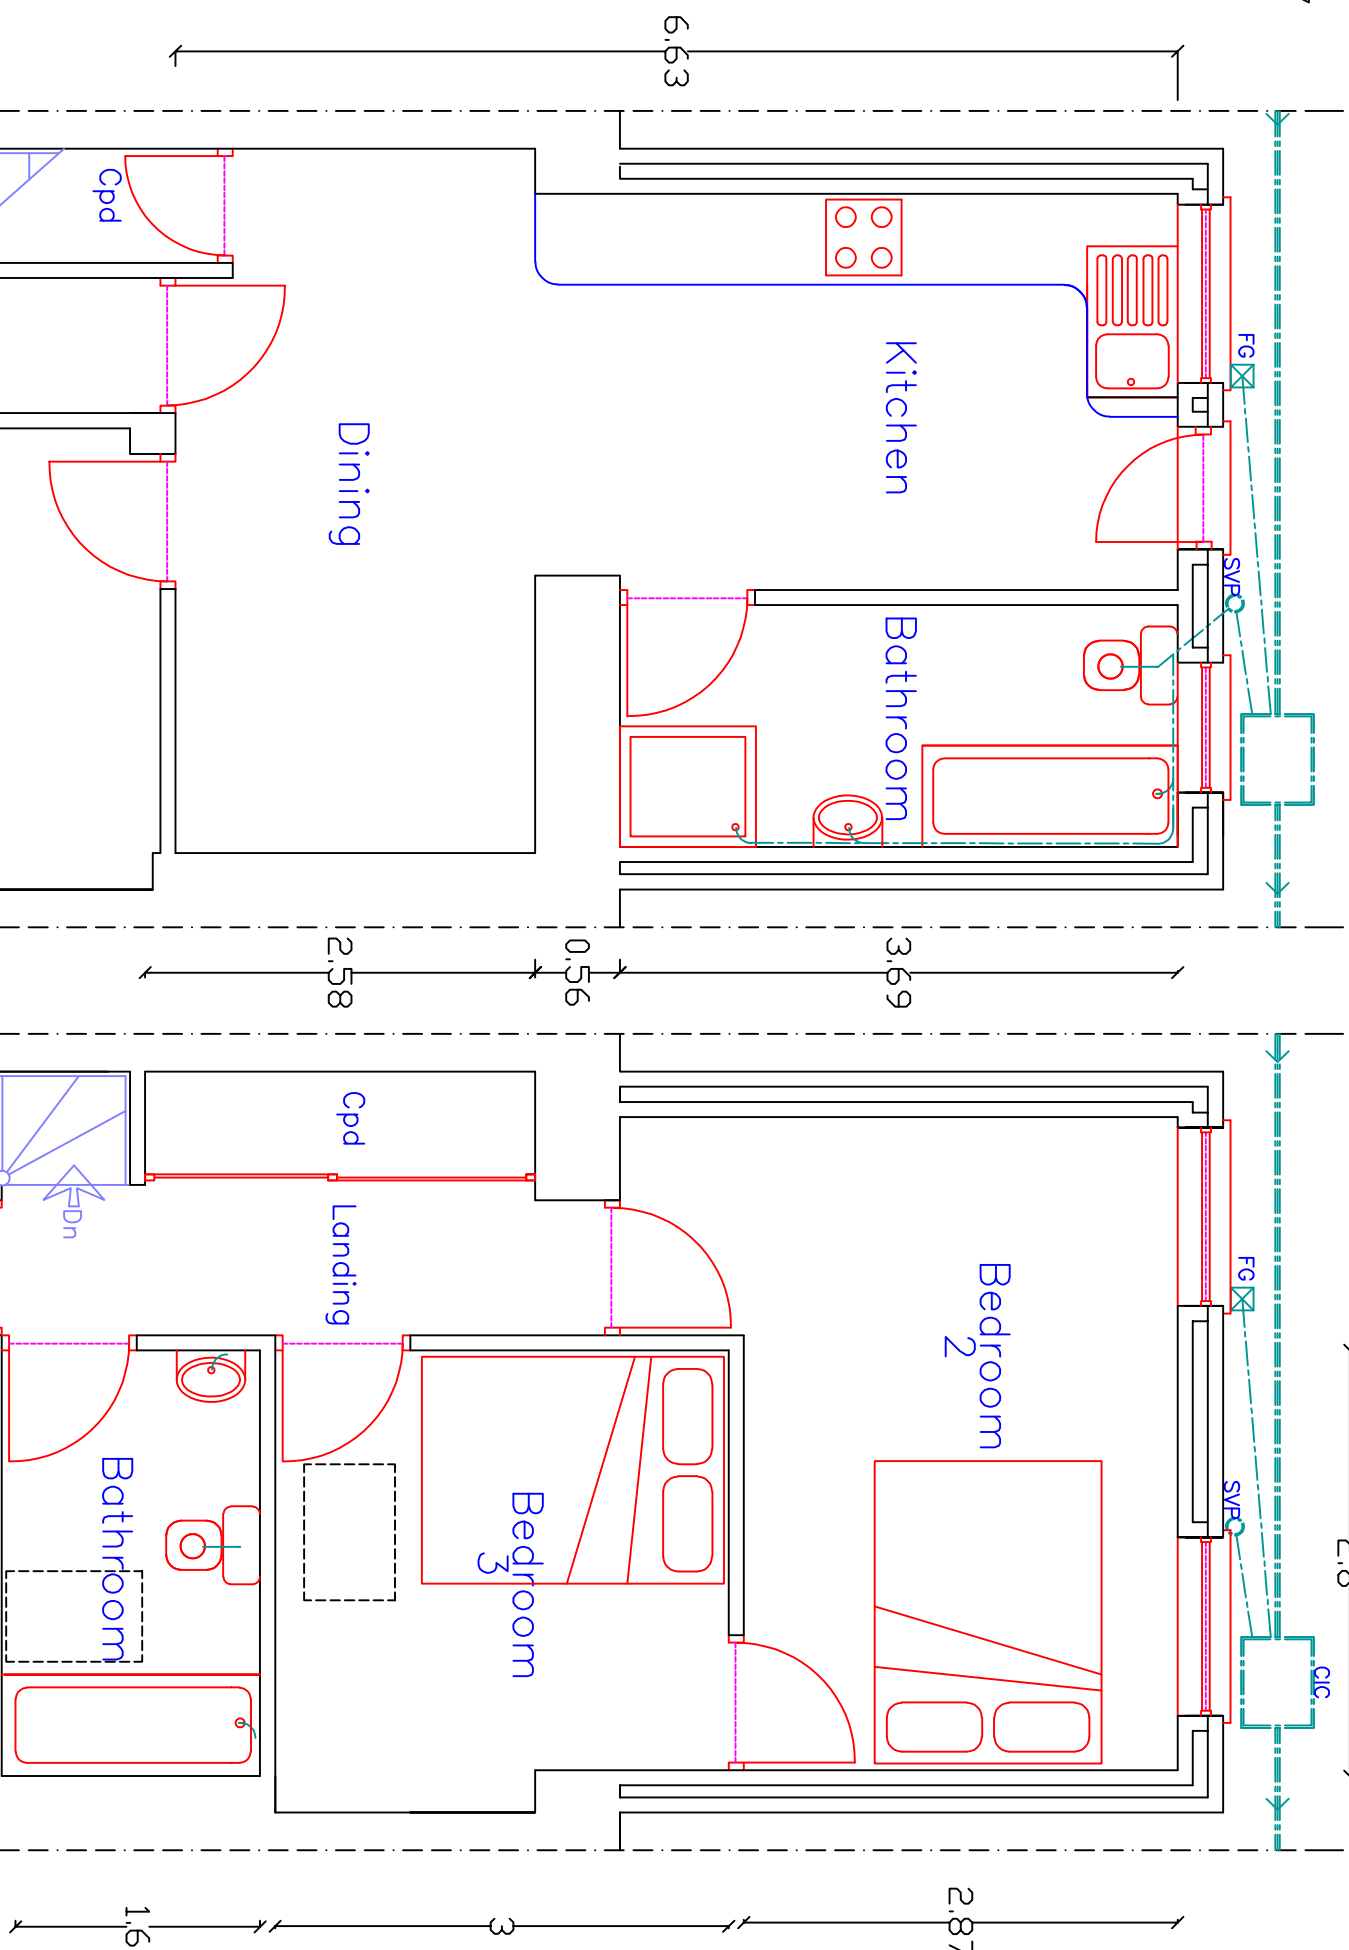

Proposed Ground Floor Plan
1:50

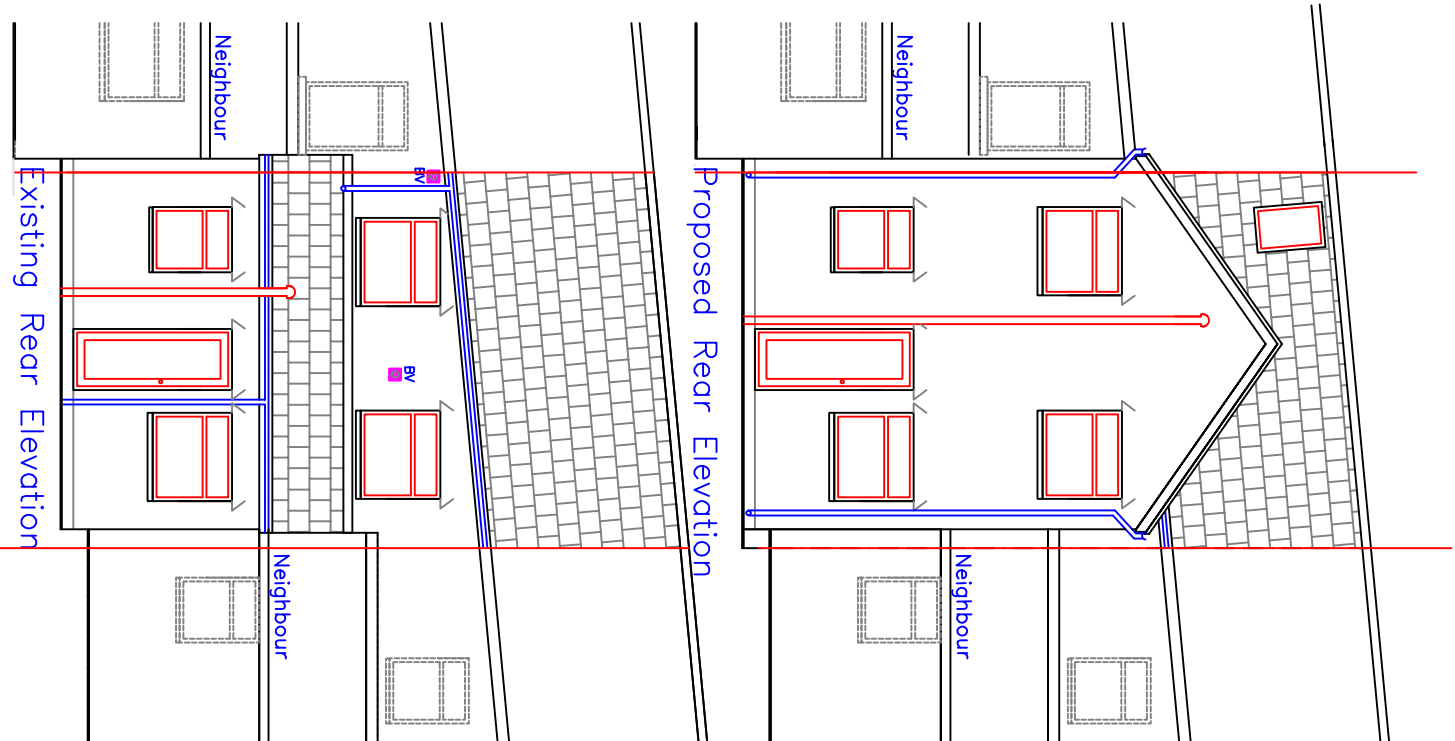

Proposed Rear Elevation

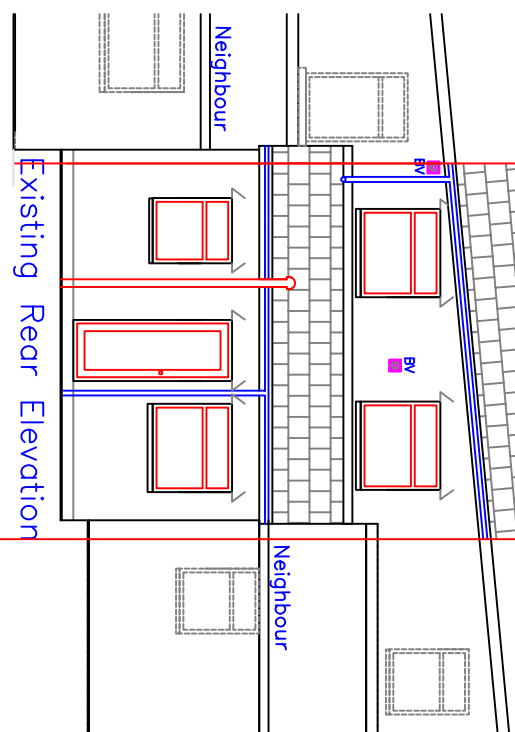

Existing Rear Elevation

Utopia Design

Architectural Services

Building Planning Application Support

Paul Thomas: BSc (Hons)

Tel: 01683 556230, Mob: 07908 725065

Issued Only for Purpose Indicated

Drawing Status: FOR PLANNING/BUILD CONTROL PURPOSES ONLY

Client

11, Tyllwyd Street

Penydarren

Merthyr Tydfil

CF47 9LE

Project

Proposed First Floor Rear Extension with Alterations

Drawn By

PT

20.04.2020

Scale

1:50, 1:100

Proposed Plans, Elevations and Section Details

TYLLWD 11 01A

Utopia Design

Architectural Services

Building Planning Application Support

Paul Thomas: BSc (Hons)

Tel: 01683 556230, Mob: 07908 725065

Issued Only for Purpose Indicated

Drawing Status: FOR PLANNING/BUILD CONTROL PURPOSES ONLY

Client

11, Tyllwyd Street

Penydarren

Merthyr Tydfil

CF47 9LE

Project

Proposed First Floor Rear Extension with Alterations

Drawn By

PT

20.04.2020

Scale

1:50, 1:100

Proposed Plans, Elevations and Section Details

TYLLWD 11 01A