


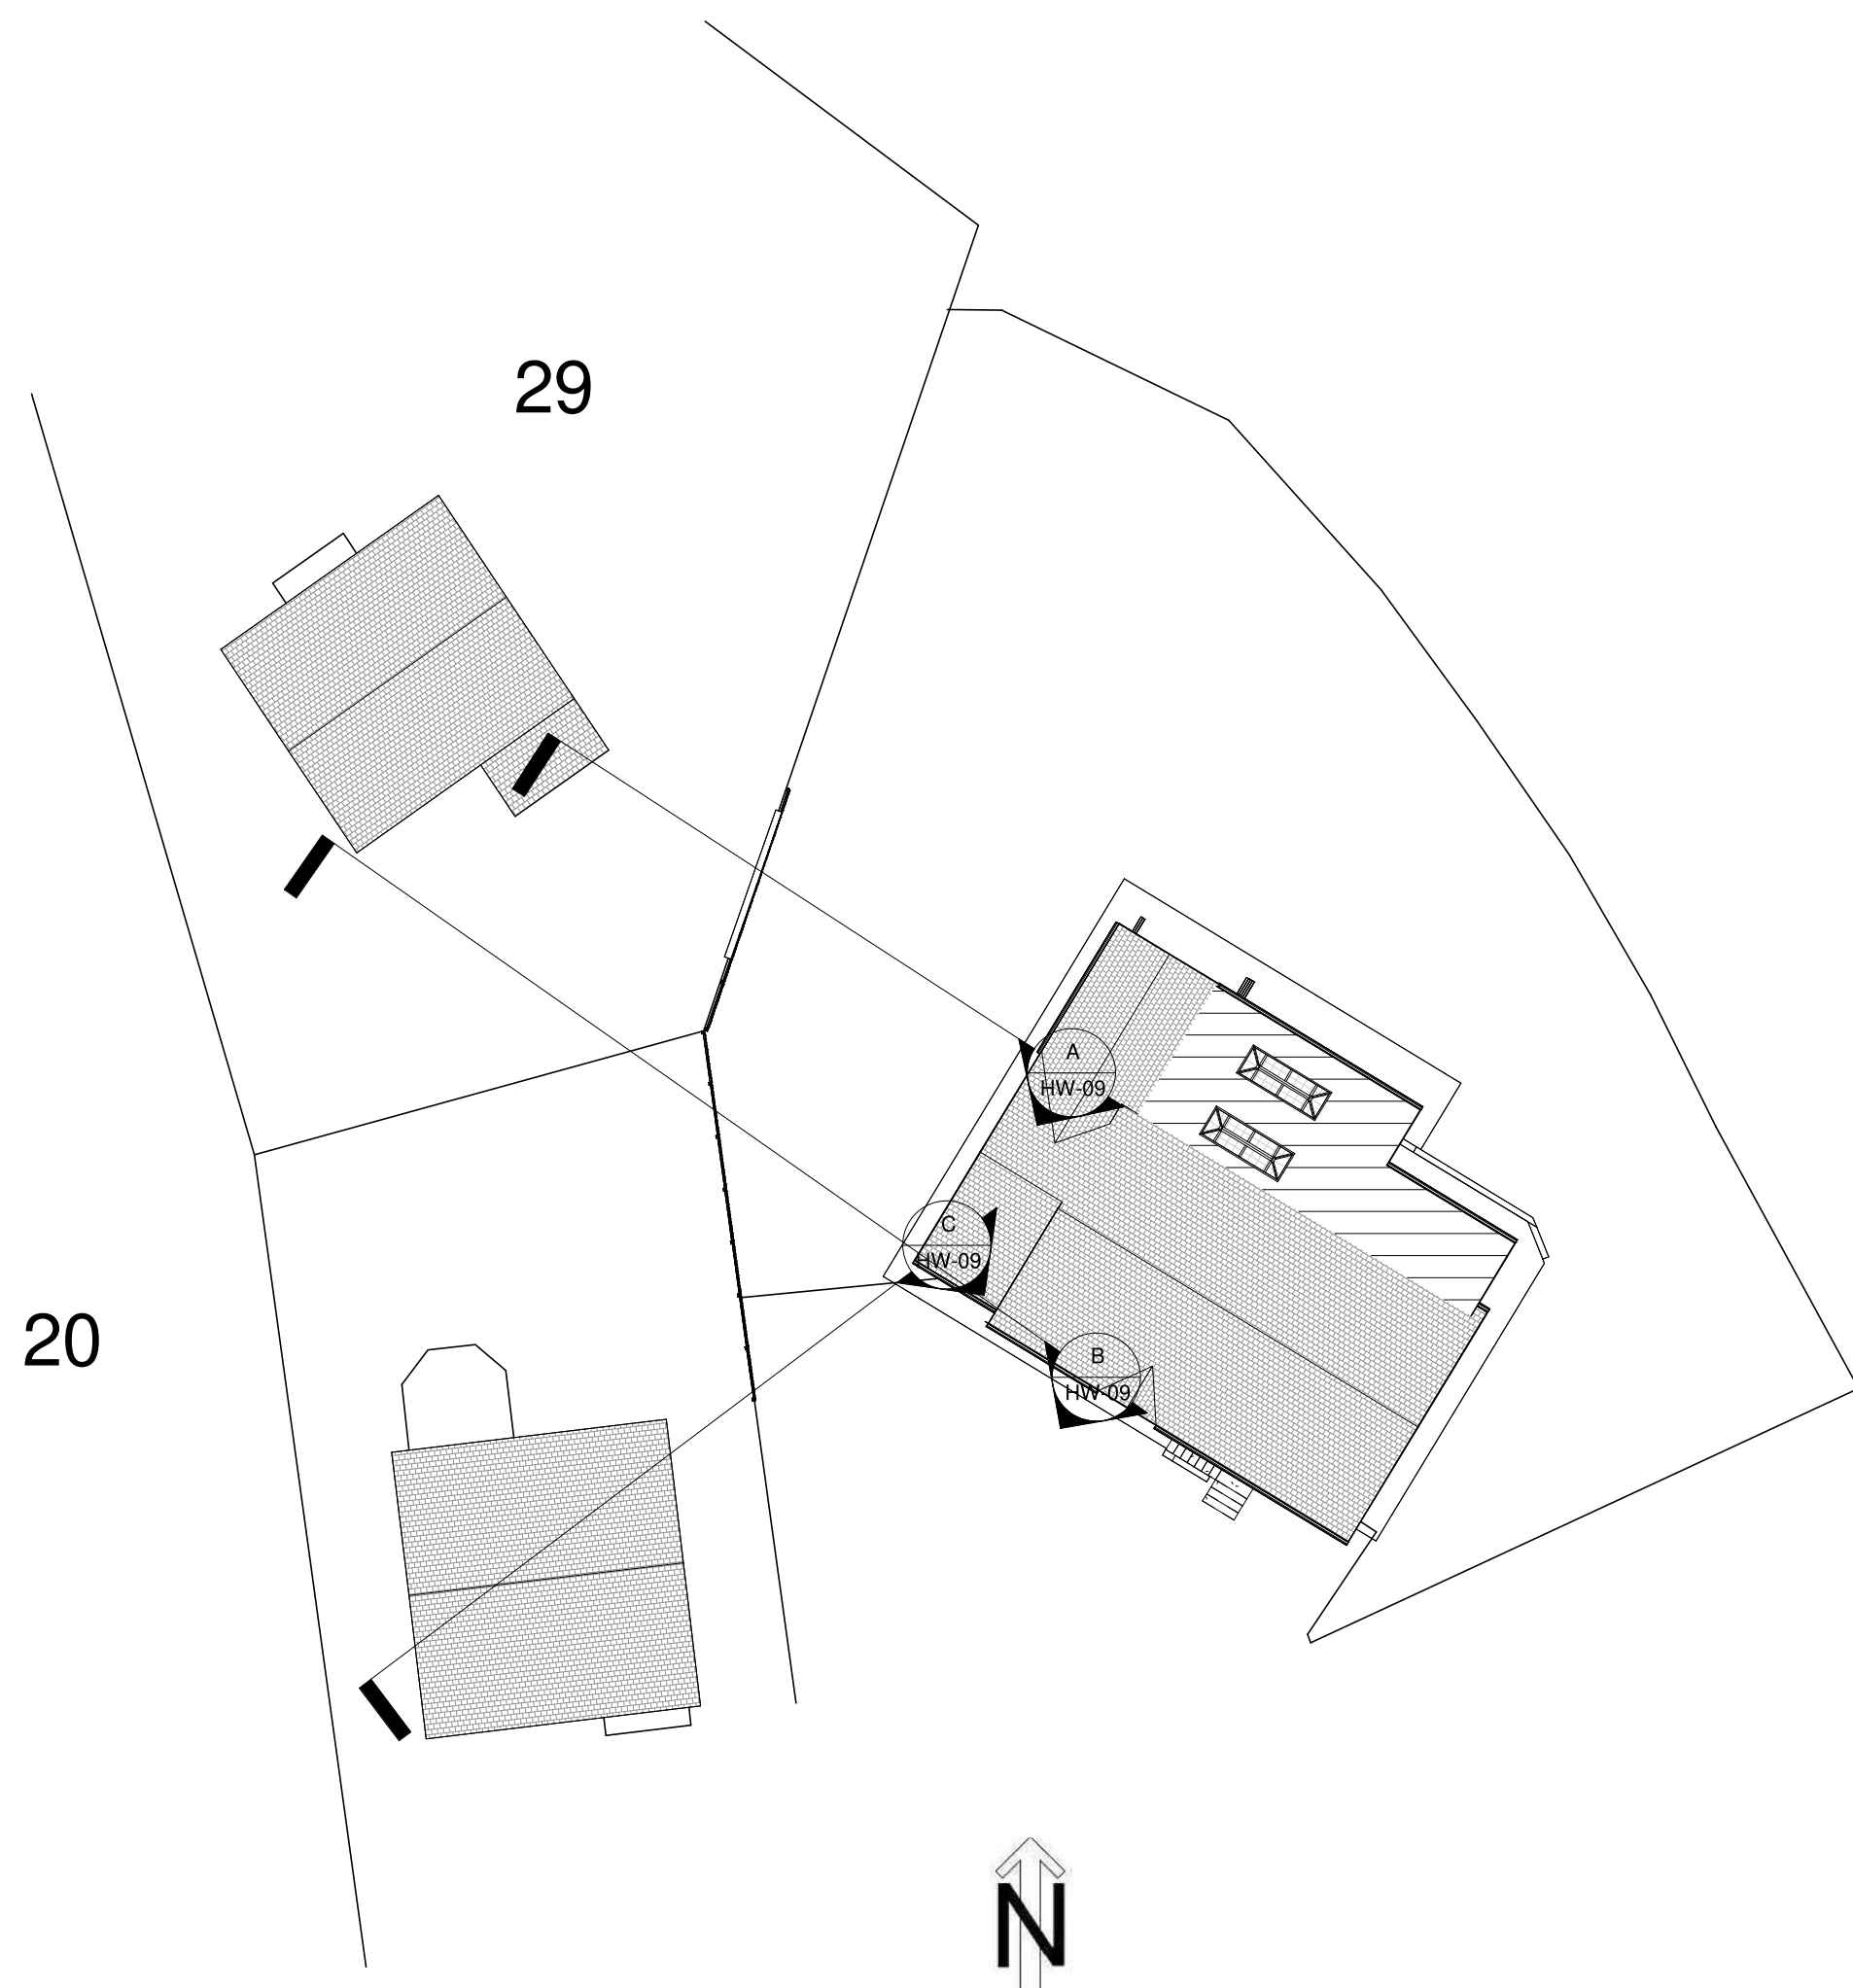

1 Proposed Site
1 : 250

INDIGO DESIGN (Part of 3dcadwales Ltd) 5 Ashlea Drive,
Merthyr Tydfil, CF47 0NY Tele 01685 385746 Mob -
07940913216 Email: philip@3dcadwales.co.uk

This Drawing is Copyright,
Dimensions to be checked
on site and not scaled from
this drawing



PURPOSE OF ISSUE	DRWAING NUMBER
Planning Approval	HW-06

PROJECT	Single storey extension to rear & side, front and rear dormers dormer
---------	--

SHEET	Proposed Site Plan
-------	--------------------

Address	Ffostyll, 18 The Hawthorns, Pant, Merthyr Tydfil, CF48 2EJ
---------	---

Checked by	Drawn by	Scale (@ A3)
JH	PH	1 : 250

Rev No	Description	Date
A	Issue	6/06/2026
B	Sections added	05/08/2026