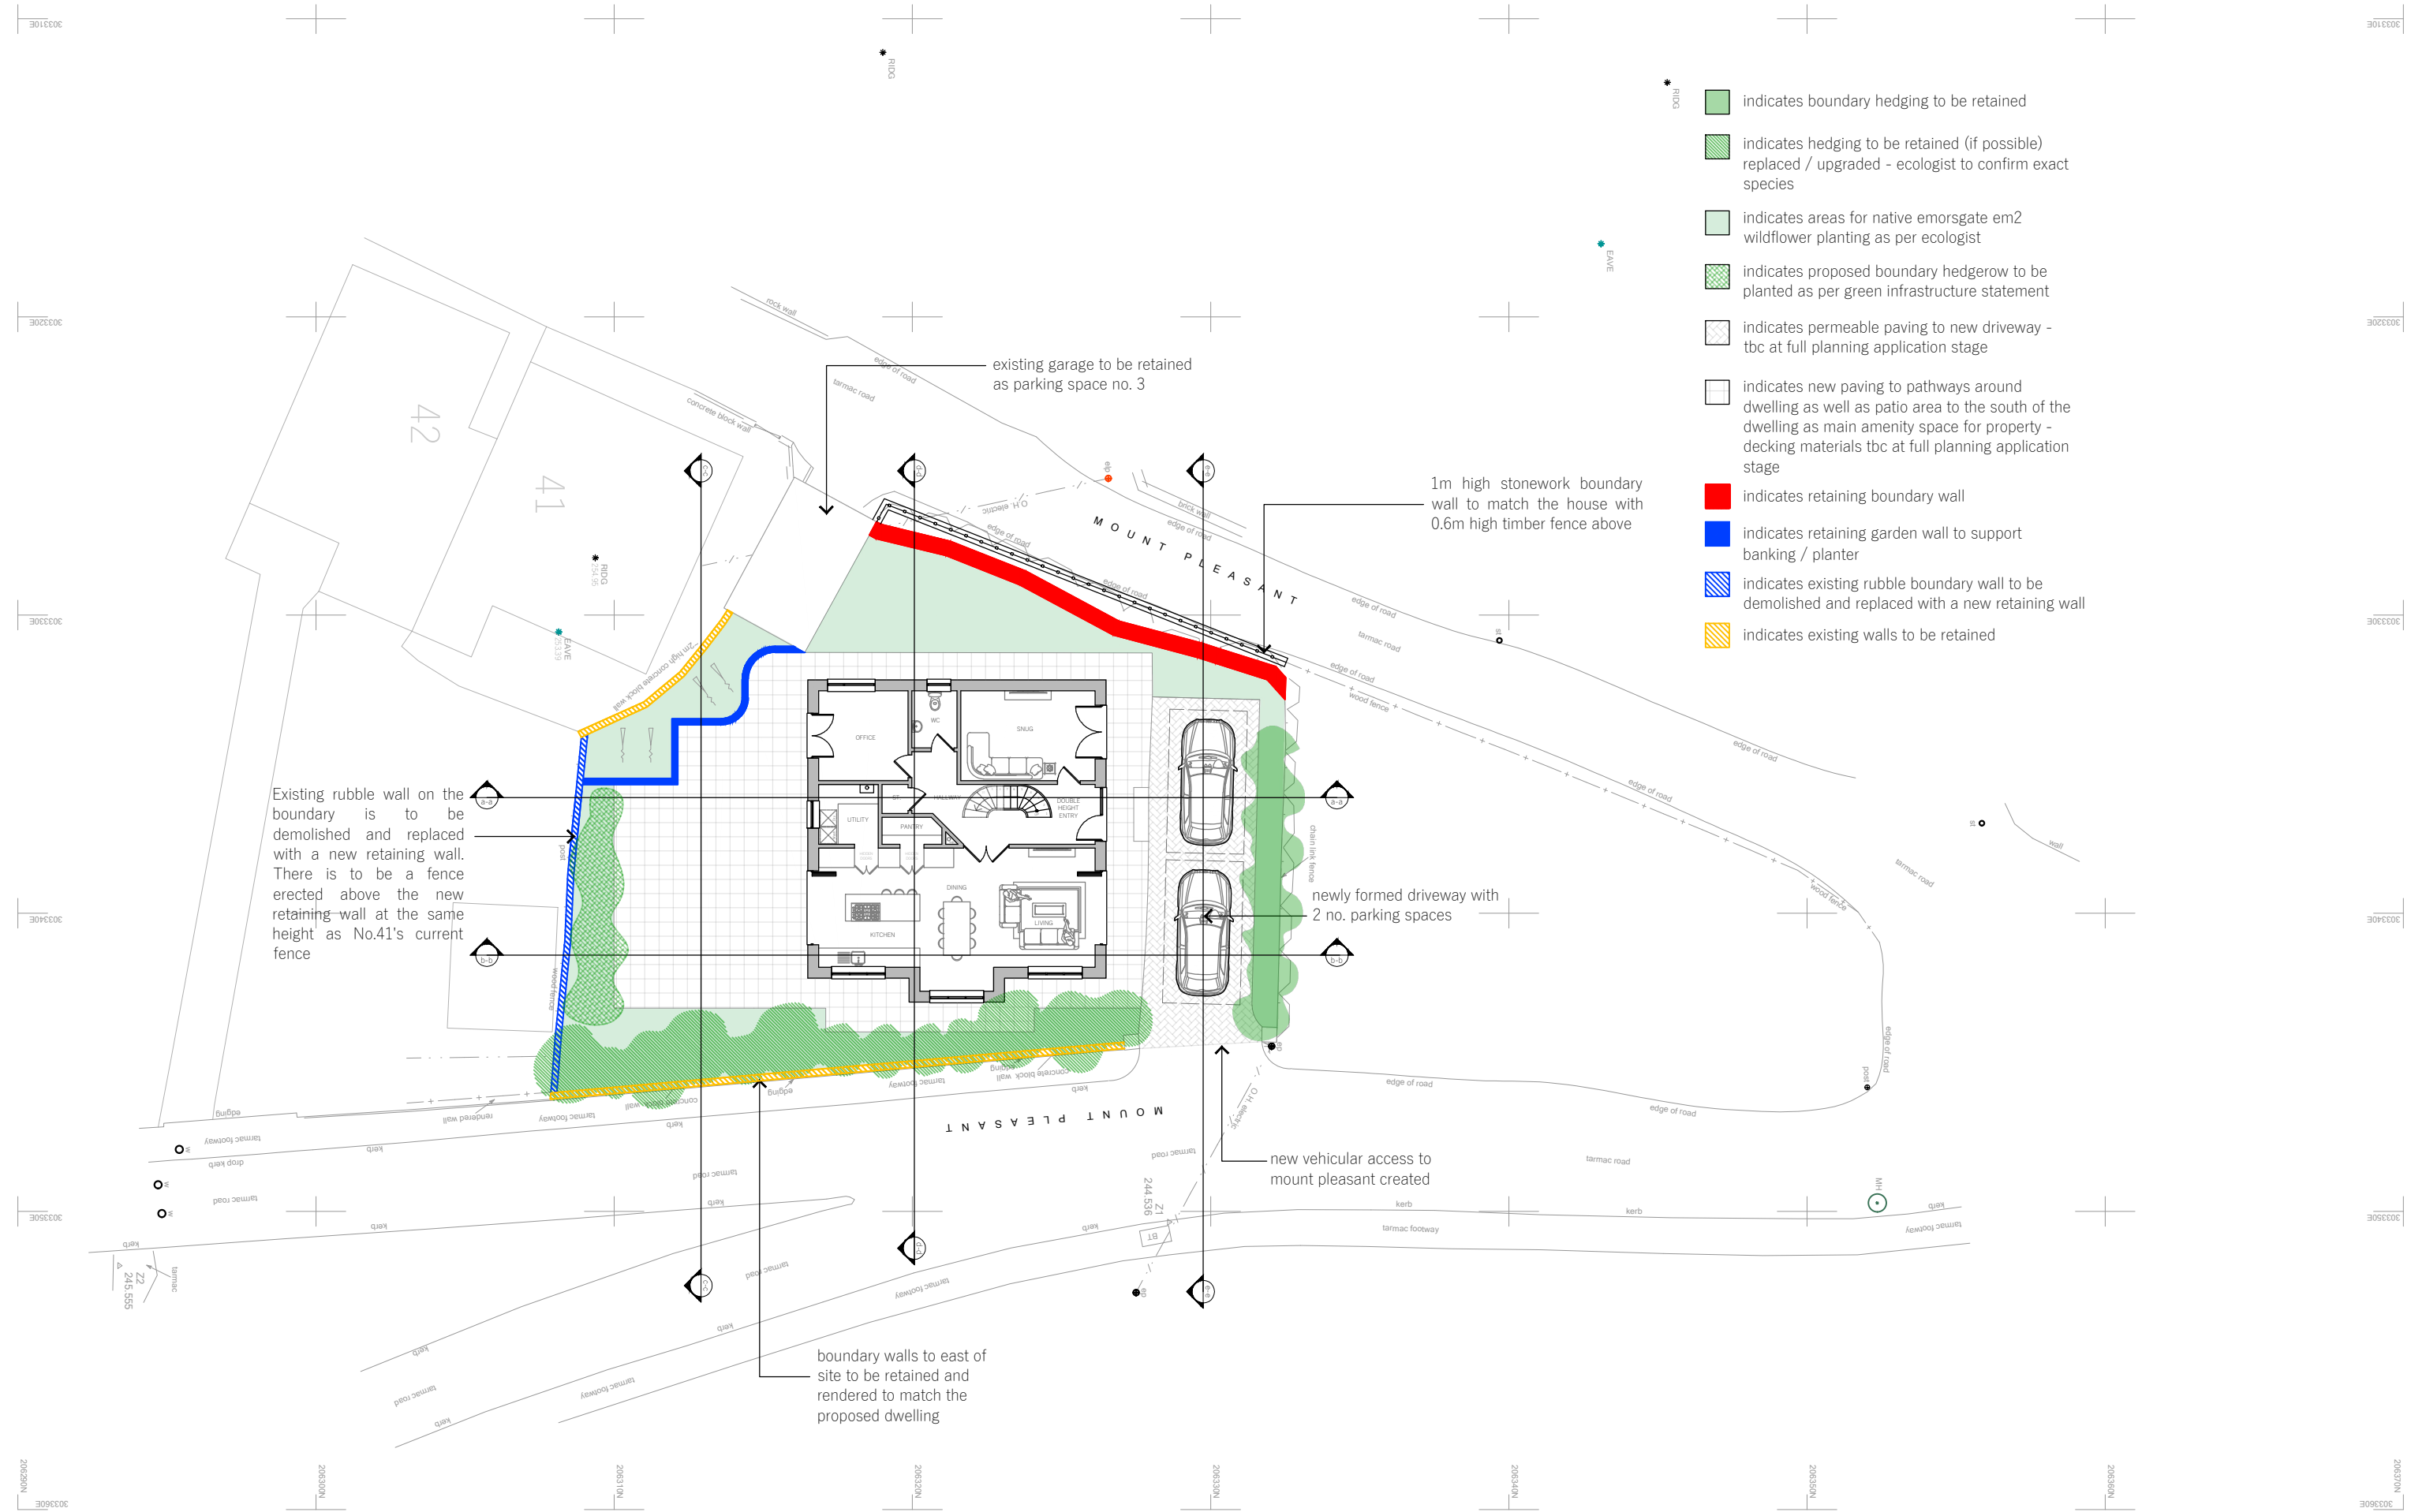


Revisions:		
D	timber fence to western boundary added	25.06.26
E	1m high wall and timber fence to western boundary added, hedgerow to southern boundary added	06.08.26

Project Number	24152
Project	Heolgerrig
Client	Jimmy Slocombe
Date	October 2024
Status	Planning Application

Drawing Title		
Proposed Site Plan		
Scale	1:100 @ A3	Revision
		E

Drawing Number
P04