


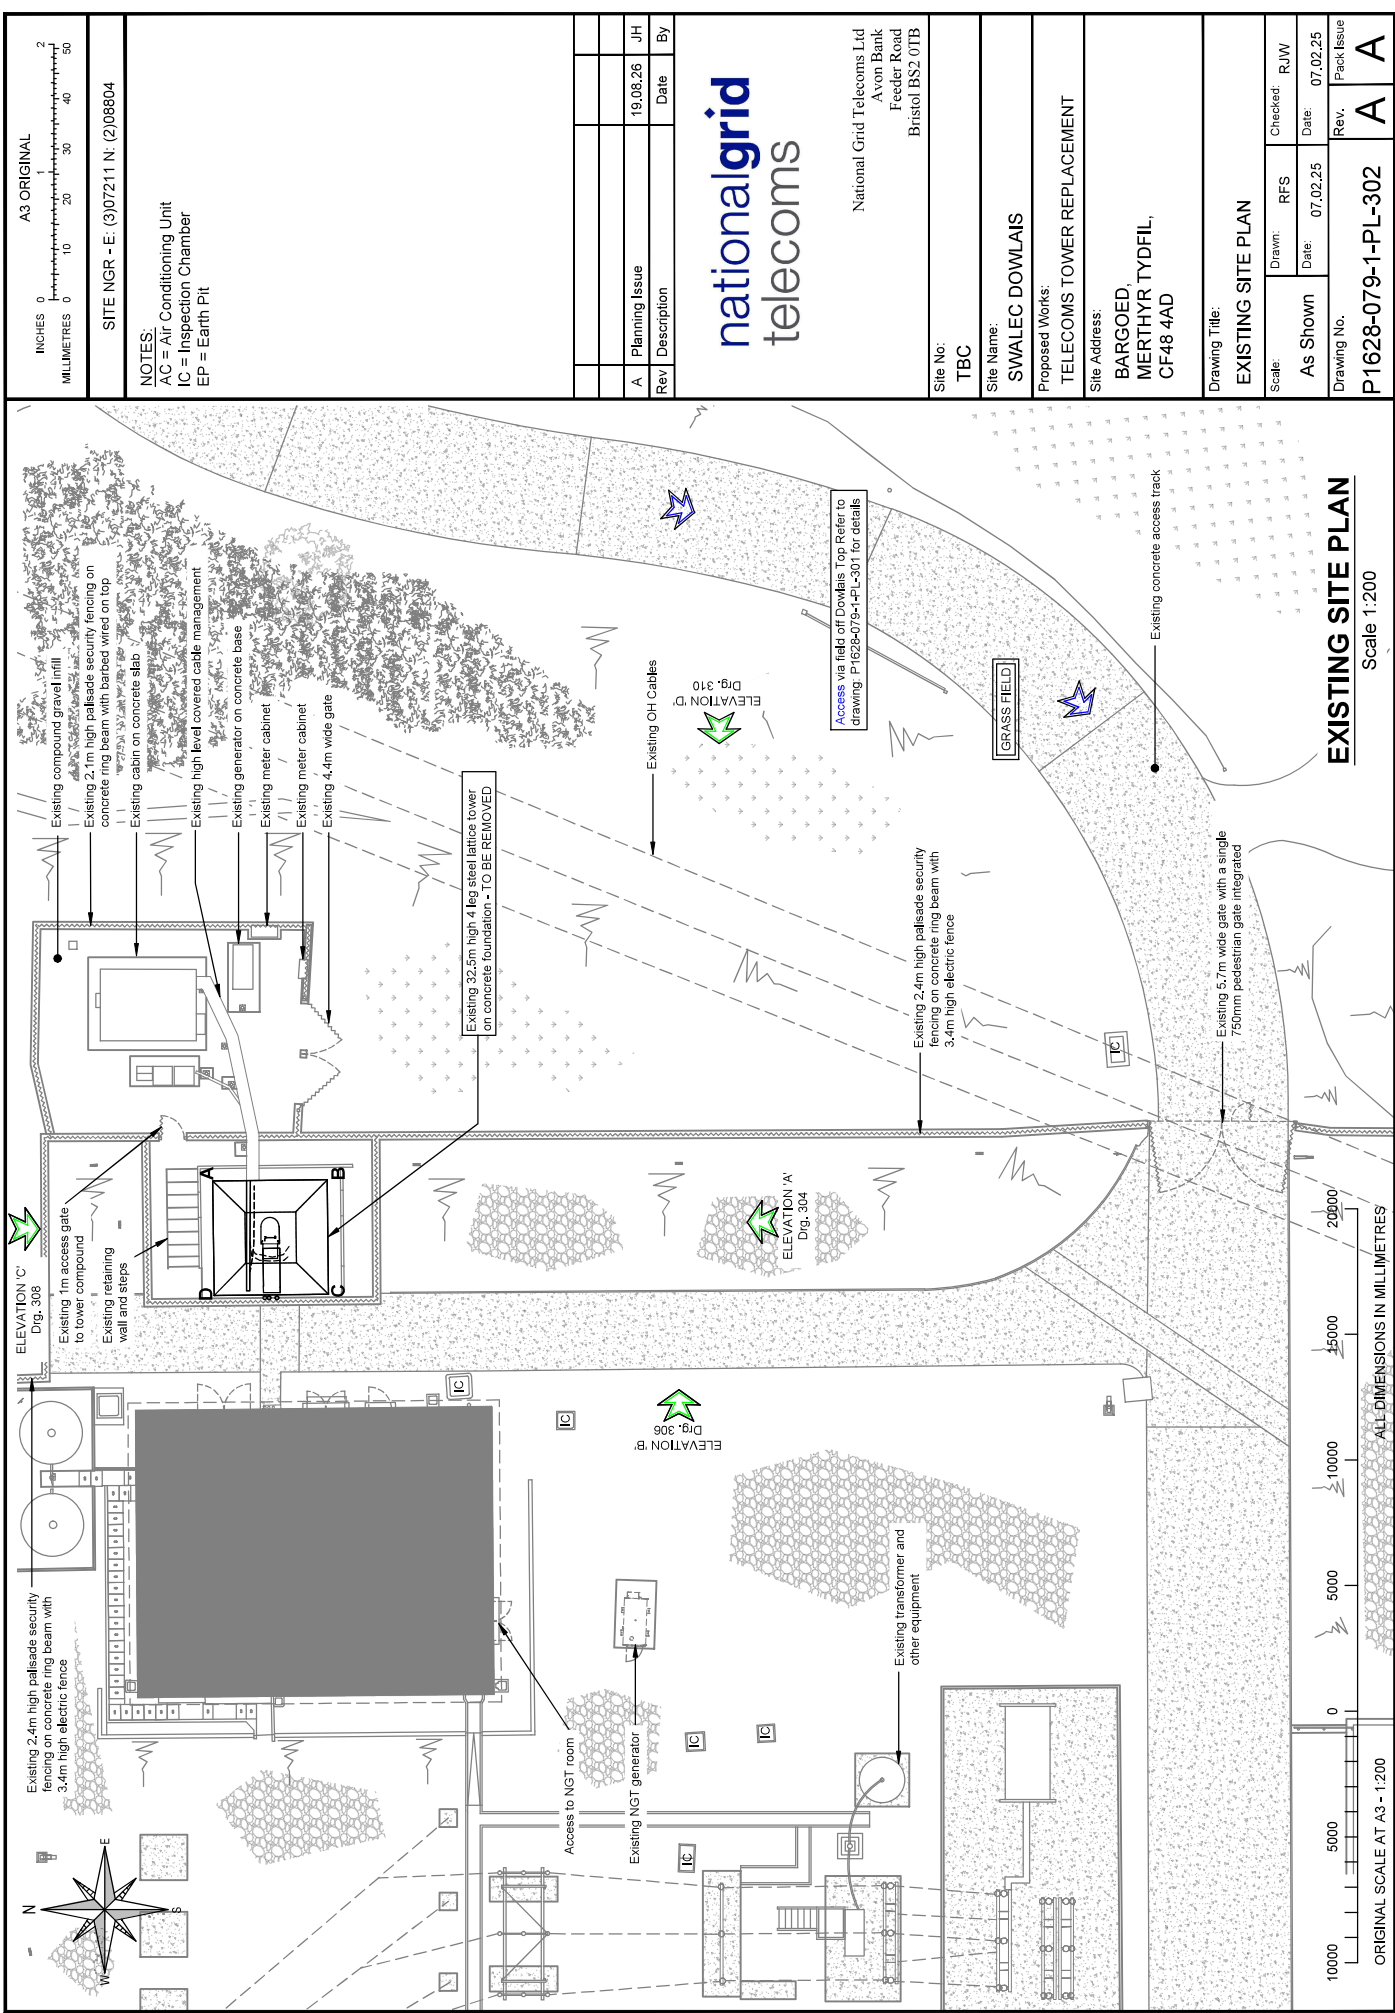

INCHES 0 1 2 MILLIMETRES 0 10 20 30 40 50		A3 ORIGINAL	
SITE NGR - E: (307211 N: (2)08804			
NOTES: AC = Air Conditioning Unit IC = Inspection Chamber EP = Earth Pit			
A Planning Issue		19.08.26	JH
Rev/Description		Date	By
nationalgrid telecoms		National Grid Telecoms Ltd Avon Bank Feeder Road Bristol BS2 0TB	
Site No: TBC		Site Name: SWALEC DOWLAIS	
Proposed Works: TELECOMS TOWER REPLACEMENT		Site Address: BARGOED MERTHYR TYDFIL, CF48 4AD	
Drawing Title: EXISTING SITE PLAN			
Scale: As Shown	Drawn: RFS	Checked: RJW	
Date: 07.02.25		Date: 07.02.25	
Drawing No. P 1628-079-1-PL-302		Rev. A	Pack Issue A