



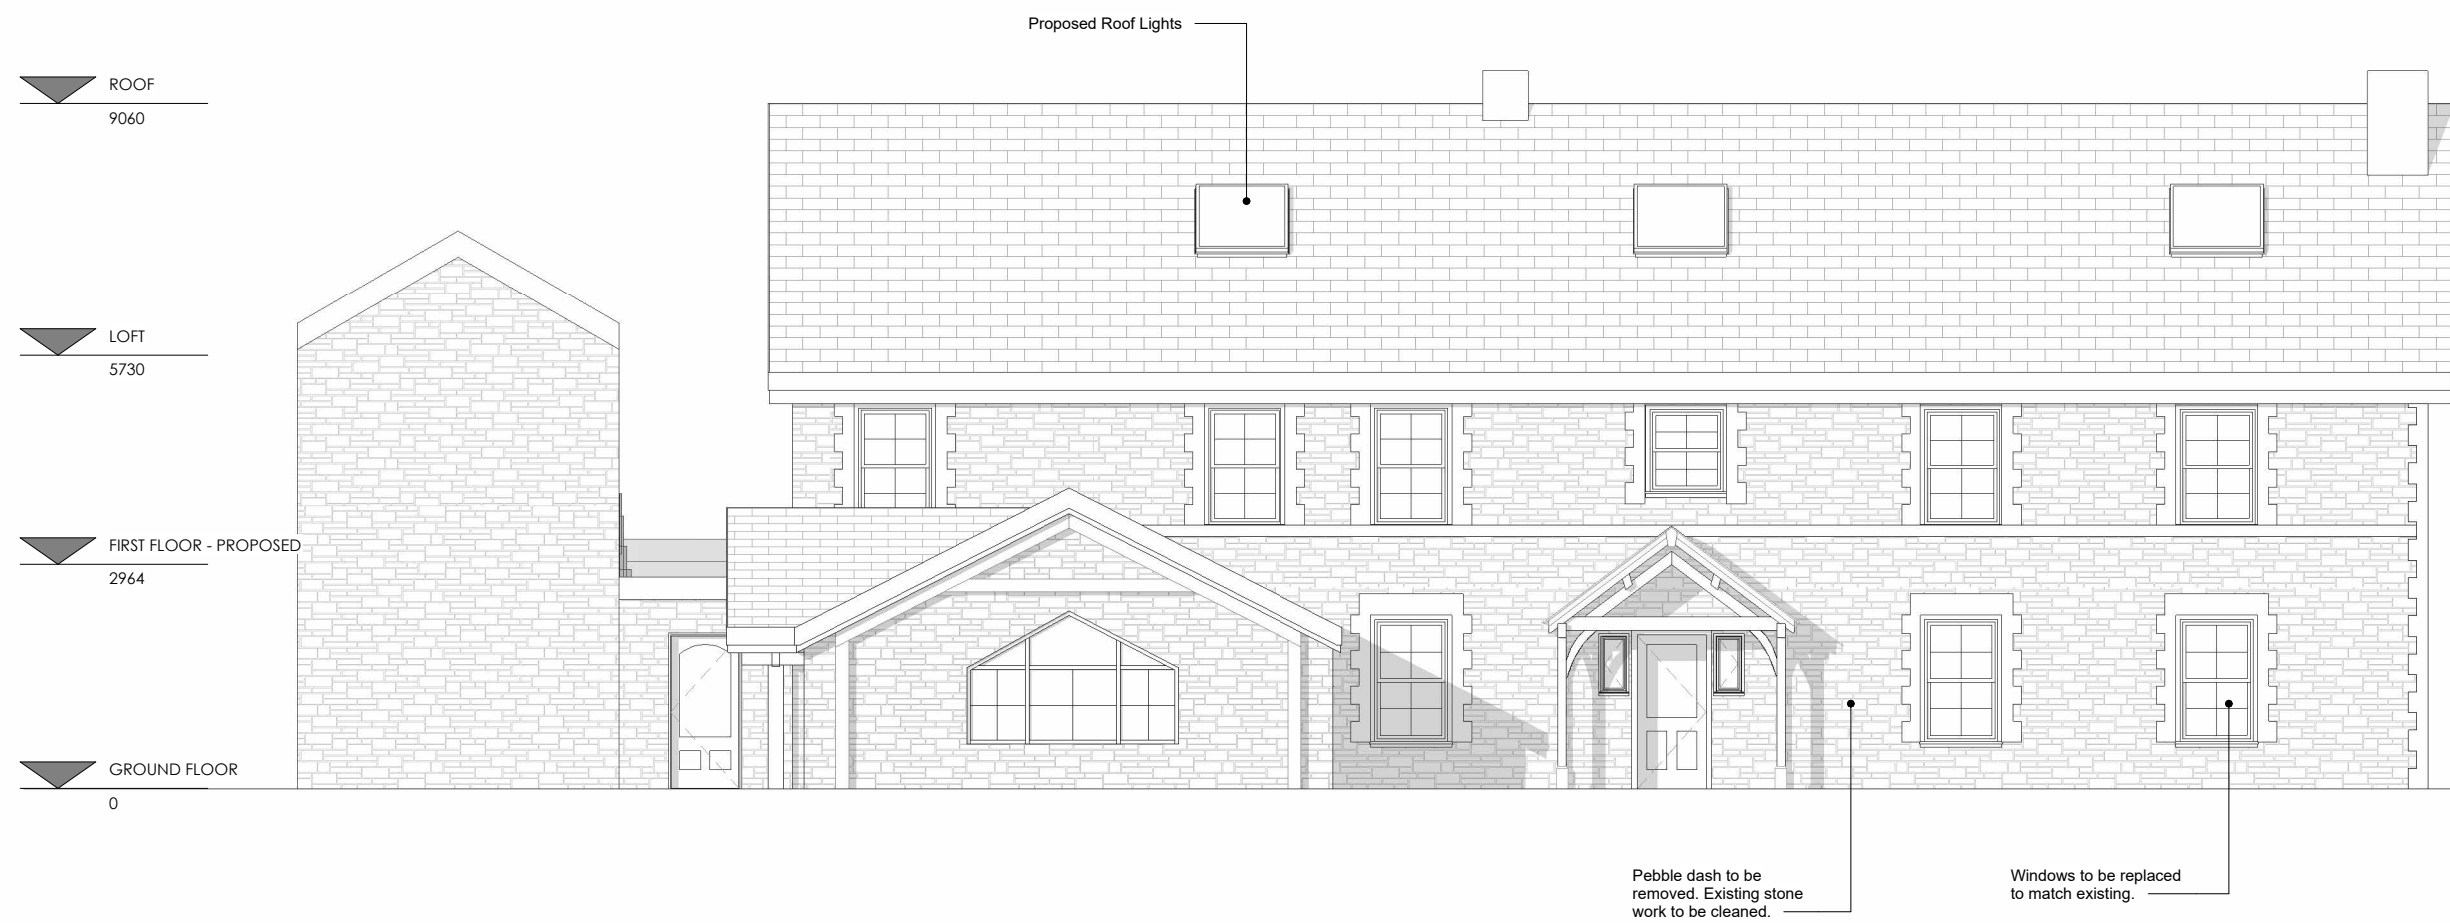


PROPOSED FRONT ELEVATION
1 : 100
ALL DIMENSIONS TO BE CHECKED ON SITE

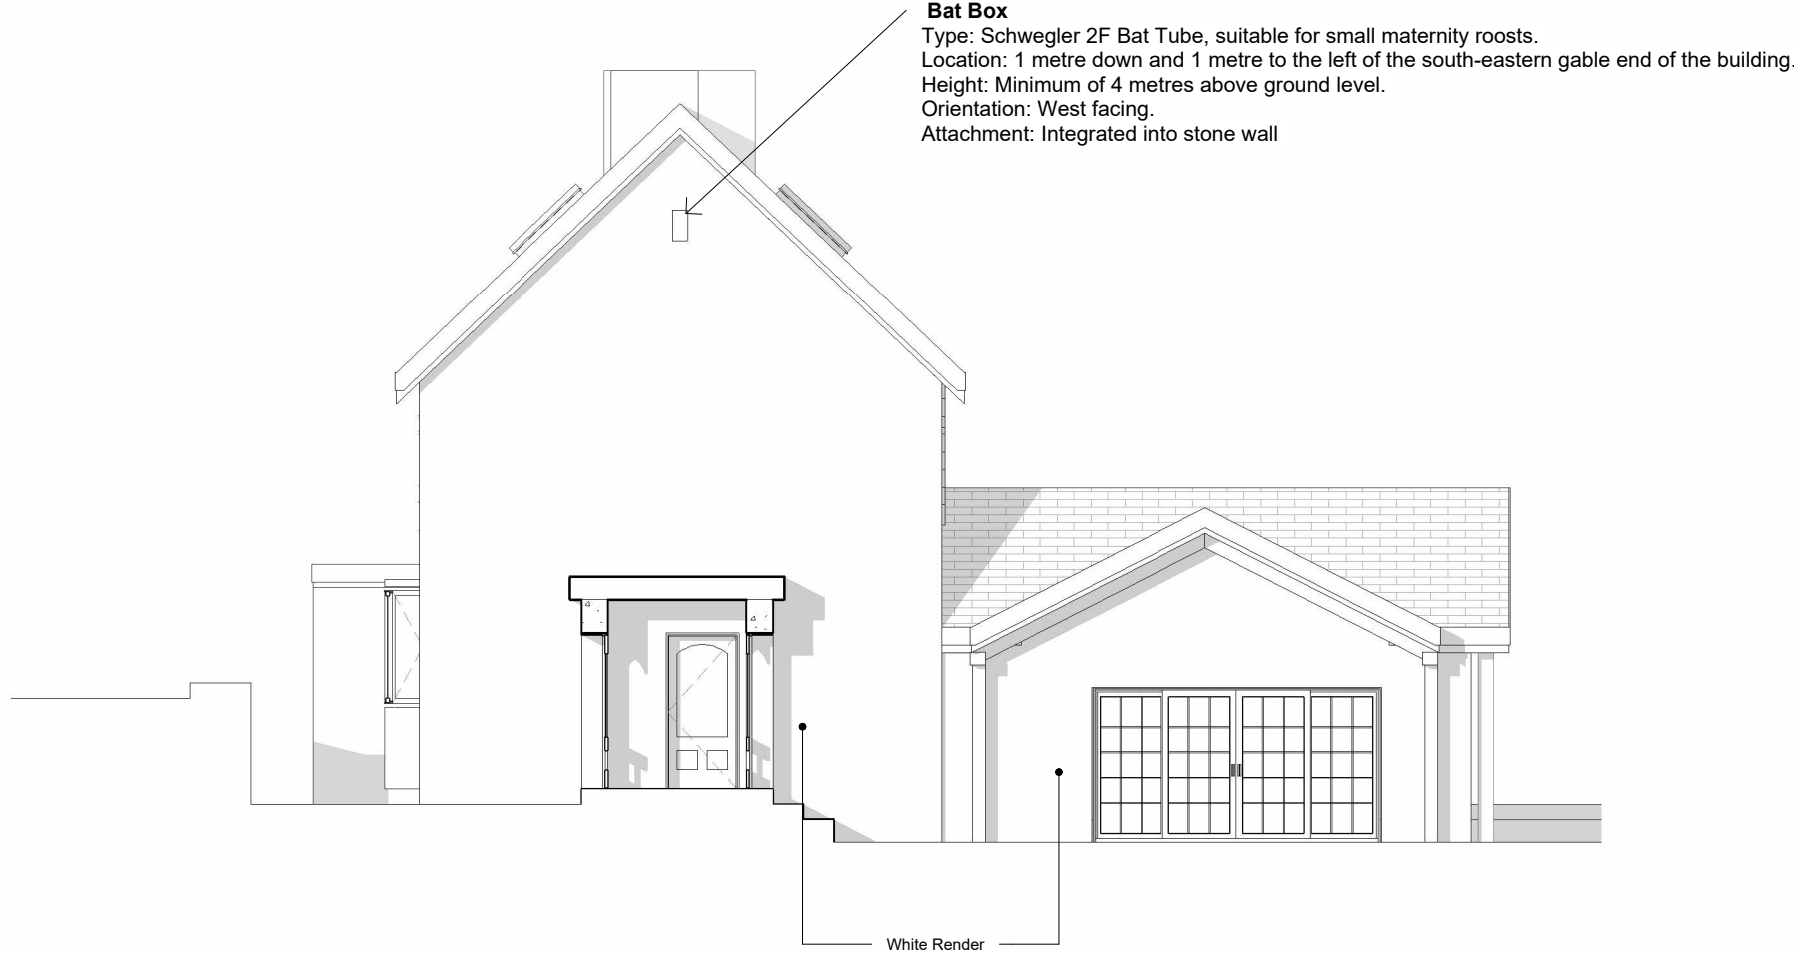

PROPOSED LEFT ELEVATION
1 : 100
ALL DIMENSIONS TO BE CHECKED ON SITE



PROPOSED REAR ELEVATION
1 : 100
ALL DIMENSIONS TO BE CHECKED ON SITE

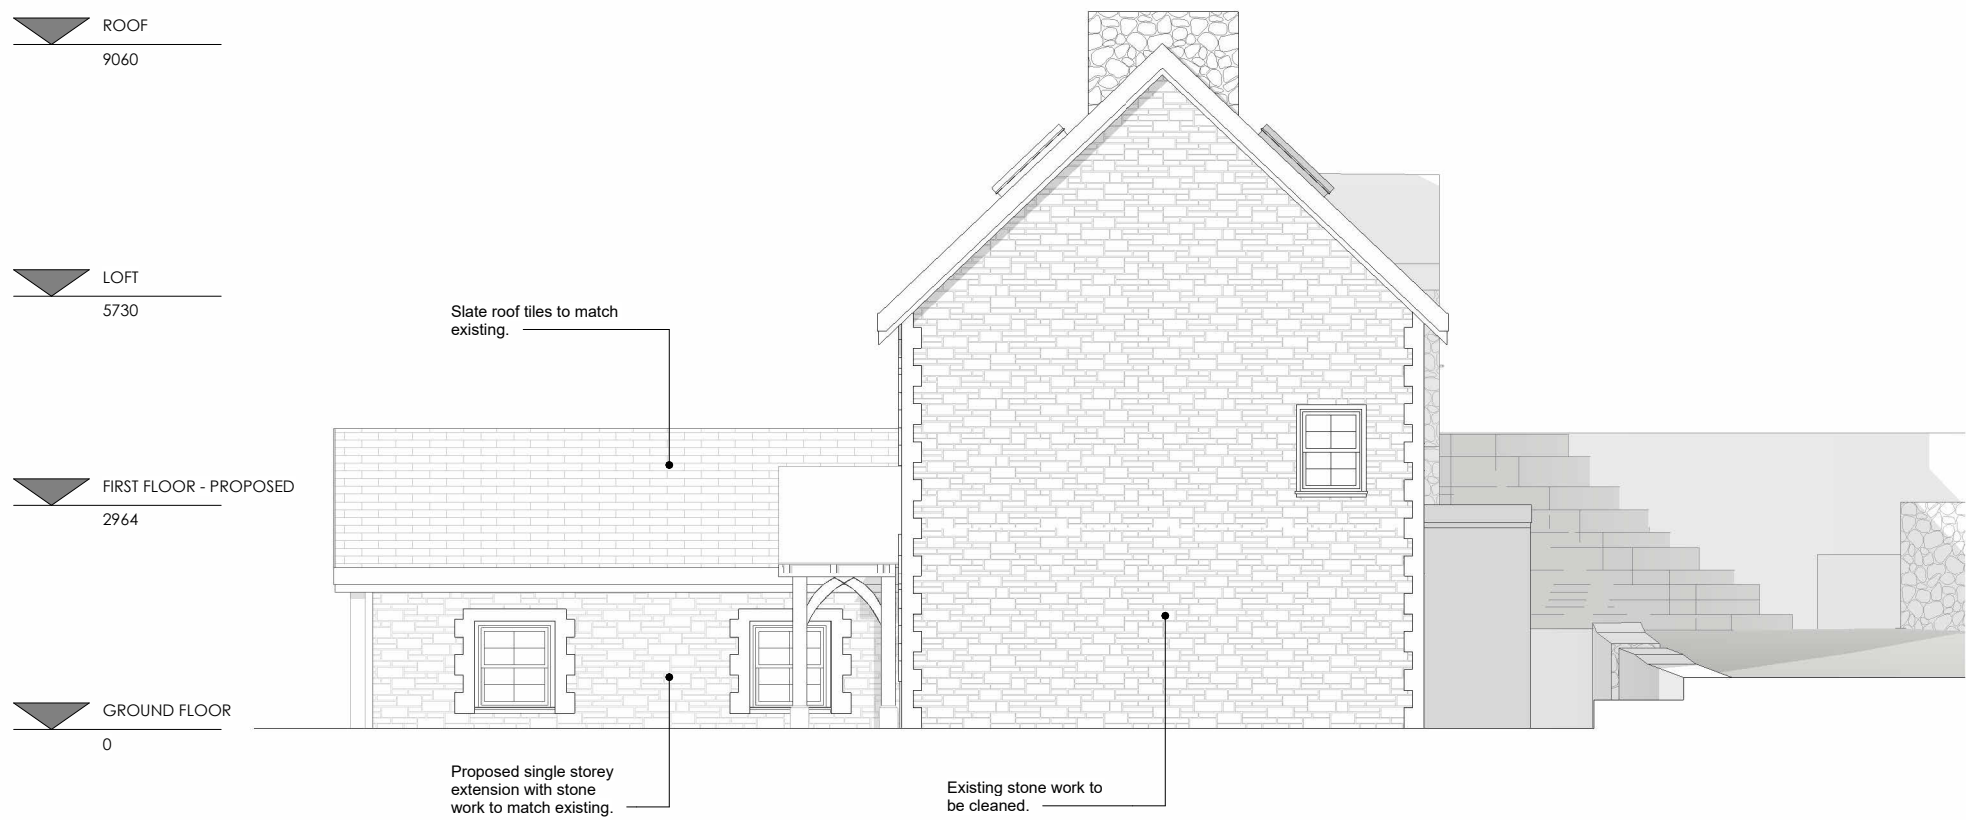

PROPOSED RIGHT ELEVATION
1 : 100
ALL DIMENSIONS TO BE CHECKED ON SITE

NOTE: All dimensions to be checked on site. Do not scale this drawing. All discrepancies should be reported to Blackbrick Studio. Copyright: 2025 Blackbrick Studio. This drawing and this design are copyright of Blackbrick Studio. This drawing is not to be used or copied without written consent.

REVISIONS		
REVISION	DESCRIPTION	DATE
01	Biodiversity Enhancements Added	30/09/2025
02	Biodiversity Enhancements Ammended	16/10/2025

STATUS: FOR PLANNING

BLACK
BRICK

Blackbrick Studio, Platform, Bute St.
Consett CF15 8LE
Enquiries@blackbrick-studio.com
02922525485

CLIENT:	Nicholas & Nicola		
ADDRESS:	Garth Farm, Garth Lane, Pant, Merthyr Tydfil, CF48 2YA		
TITLE:	Proposed Elevations		
DRAWN:	CHECKED:	APPROVED:	REVISION:
WP	AW	RH	02
SHEET:	SCALE:		DATE:
PL005	1 : 100@A1		07/04/2025

