

PROPOSED ELEVATIONS

1:100




SOUTH EAST ELEVATION

OPENING TIMES  
WINDOW CLING

SOLAR FILM  
TO WINDOWS




NORTH WEST ELEVATION

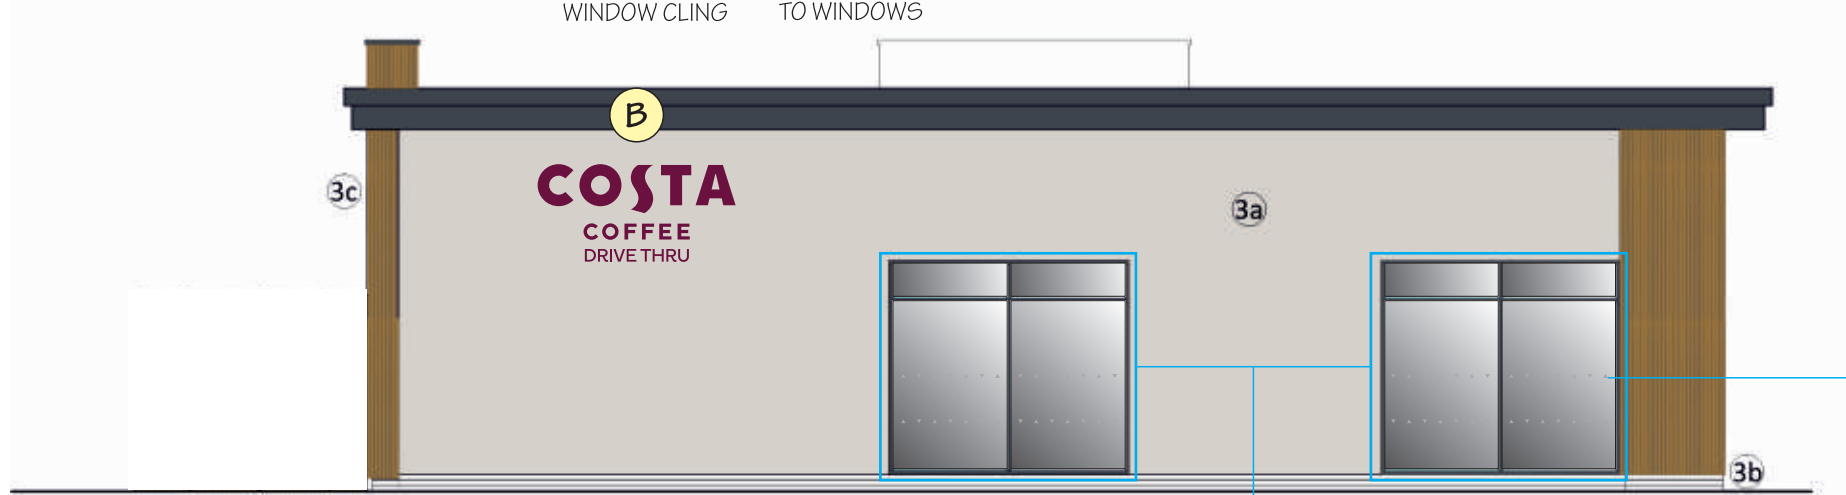

SOUTH WEST ELEVATION

SOLAR FILM  
TO WINDOWS

VI-WM MANIFESTATIONS  
@ 900 & 1500mm  
FROM GROUND

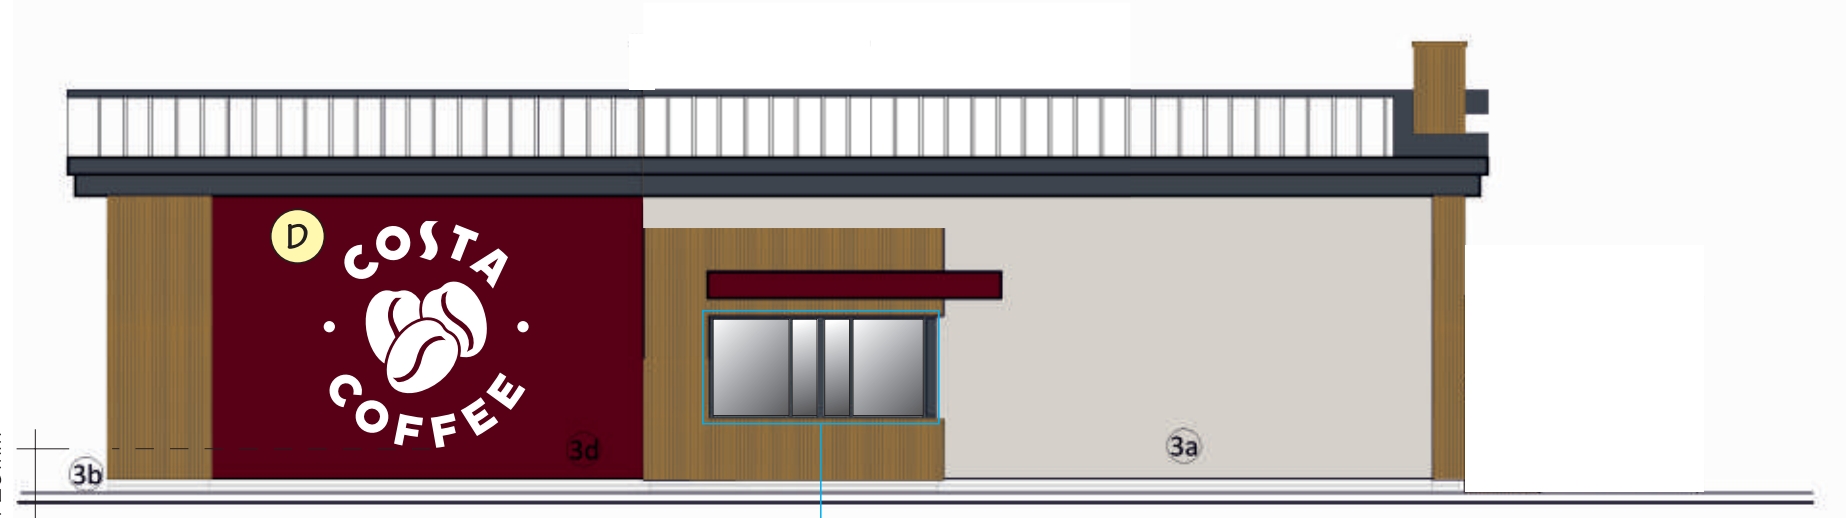

NORTH EAST ELEVATION

SOLAR FILM  
TO WINDOWS



APPROX  
725mm



ANY COLOURS SHOWN ARE INDICATIVE ONLY AND ARE NOT TRUE REPRESENTATIONS OF THE FINISHED PRODUCT.

THIS DRAWING IS THE PROPERTY OF BENSON SIGNS LIMITED. COPYRIGHT IS RESERVED BY THEM AND IS ISSUED ON THE CONDITION THAT IT IS NOT COPIED OR DISCLOSED BY OR TO ANY UNAUTHORISED PERSONS WITHOUT PRIOR CONSENT IN WRITING OF BENSON SIGNS LIMITED.

|        |                                                              |       |               |       |          |         |                 |
|--------|--------------------------------------------------------------|-------|---------------|-------|----------|---------|-----------------|
| CLIENT | COSTA COFFEE DRIVE THRU, MERTHYR TYDFIL, CYFARTHFA, CF48 1TN |       |               | JOB   | NEW SITE |         |                 |
| DATE   | 18.07.2024                                                   | SCALE | AS SHOWN @ A3 | DRAWN | D.S.     | CHECKED | S.M.            |
|        |                                                              |       |               |       |          | REV     | 01 - 12.08.2026 |
|        |                                                              |       |               |       |          | DWG NO  | 27788           |