



REAR ELEVATION



REAR ELEVATION




PROPOSED PRIMULA



PROPOSED HEATHERS

The proposed planting of the identified species will take place in the autumn after the first operational use of the mechanical ventilation.

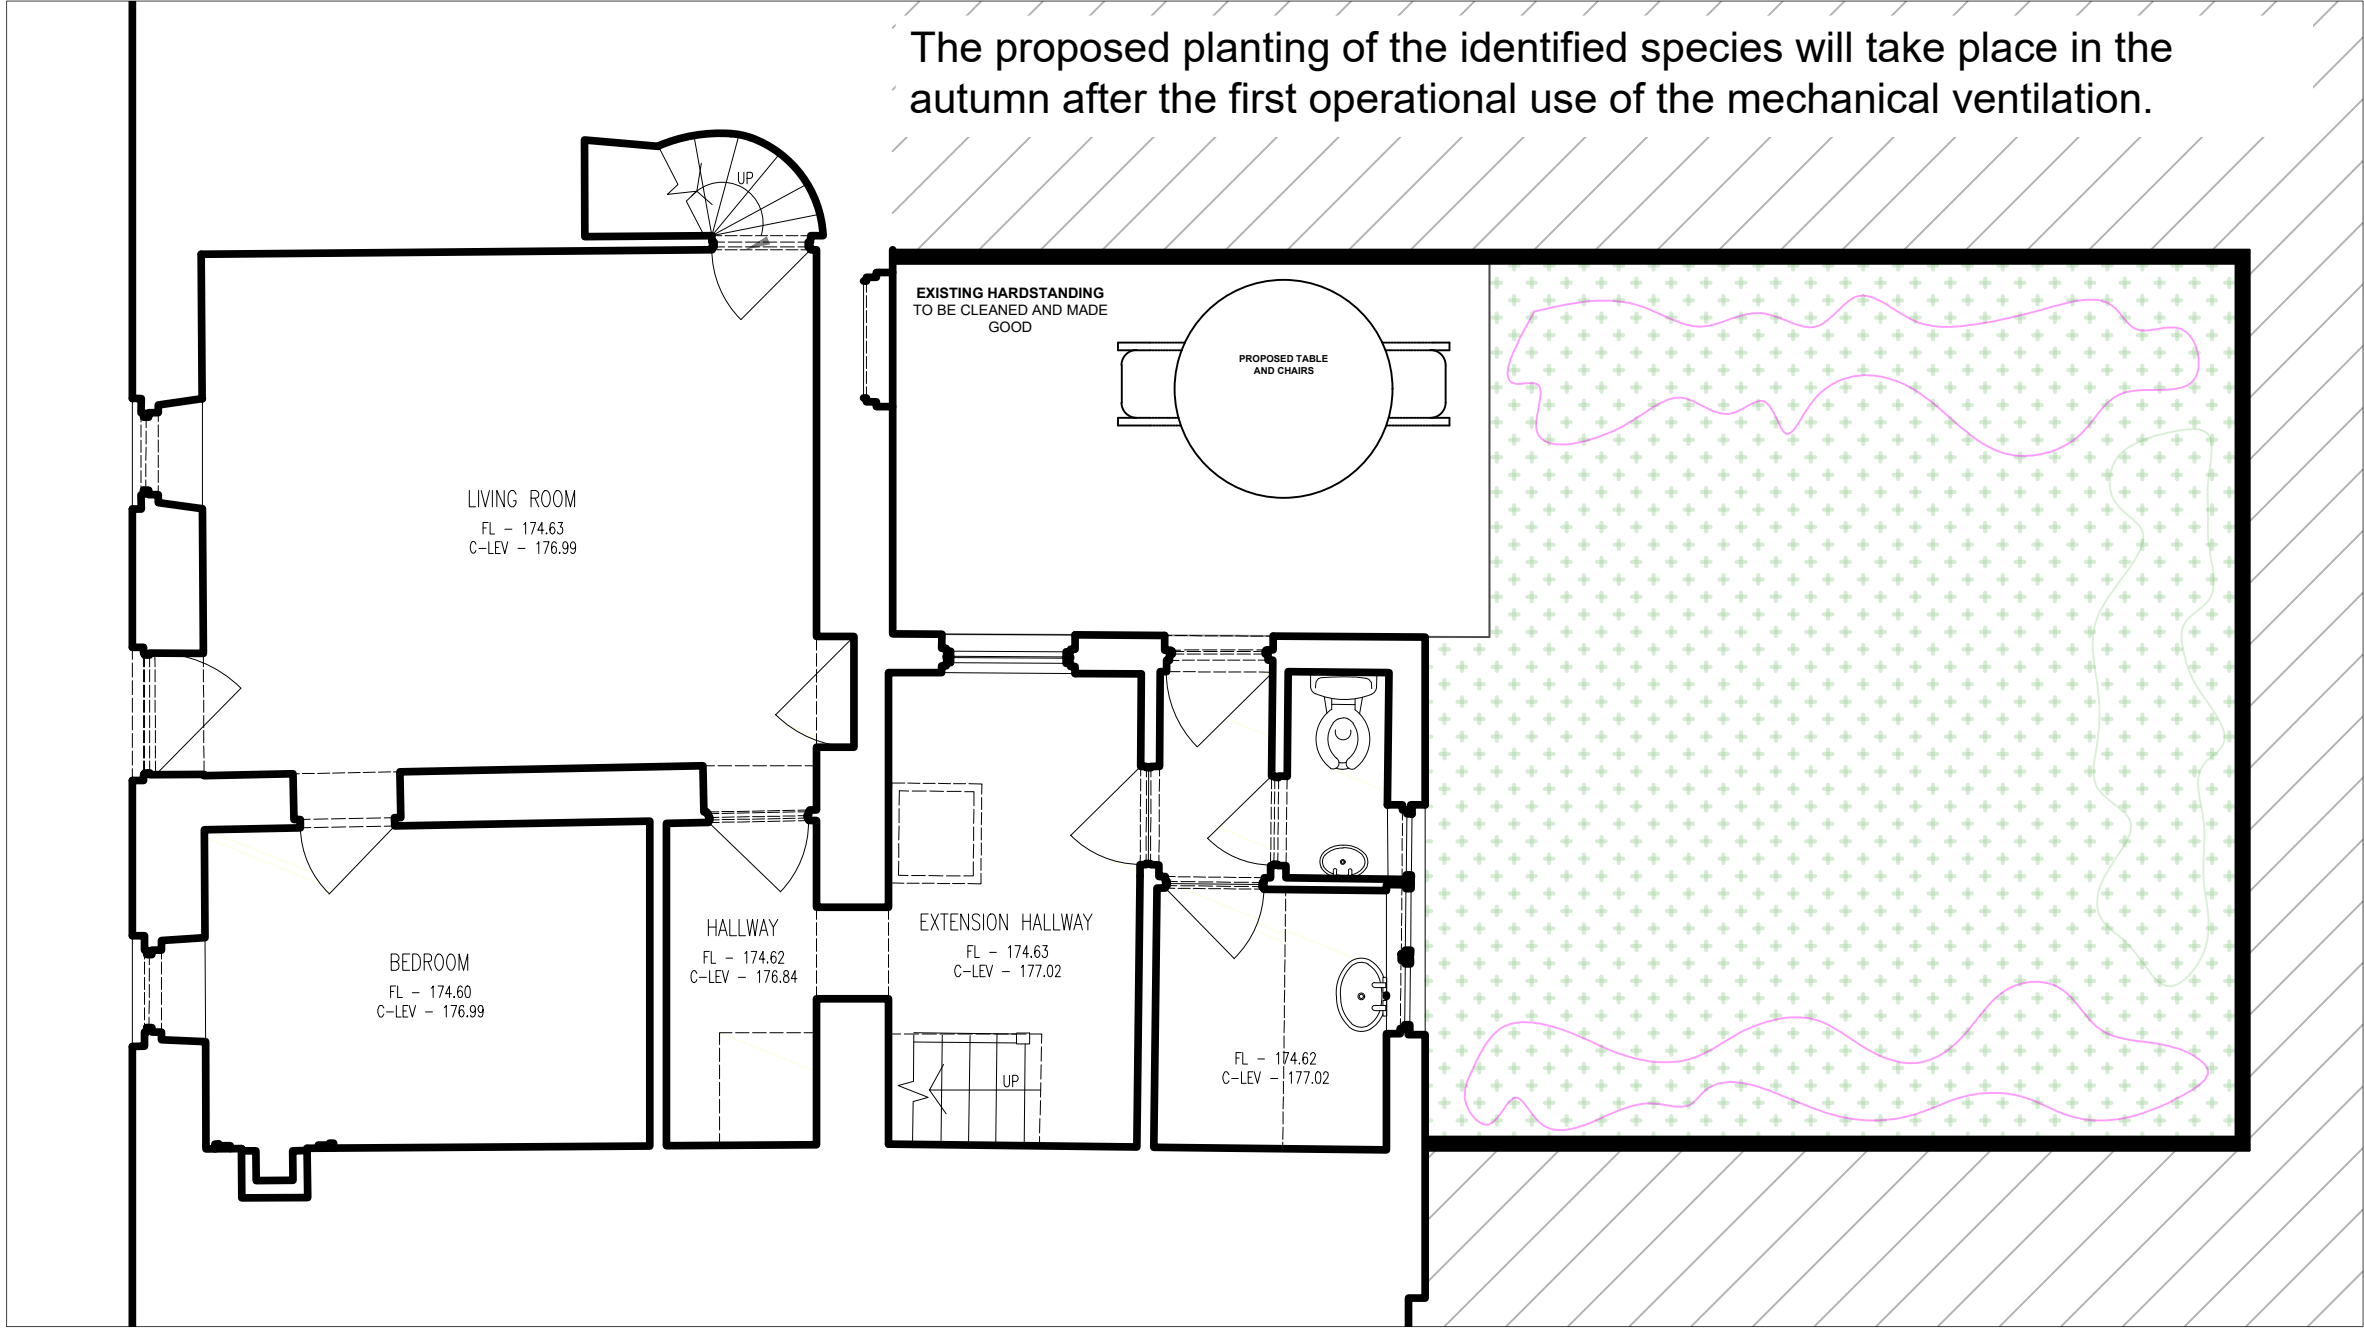

Unit 5
Triangle Business Park
Pentrebach
Merthyr Tydfil
CF48 4TQ

TITLE
JOSEPH PARRY COTTAGE
BIODIVERSITY ENHANCEMENT
PLAN

Stage CONSTRUCTION

Design CE Date AUG26

Drawn CE Ch -

Scale NTS

DRAWING NO.
2024-083