


Revisions		
A	27.02.26	Amendments following client review
B	05.03.26	Minor amendments
C	10.03.26	minor amendments
D	15.04.26	Side elevations added to drawing, balcony removed
E	11.06.26	Biodiversity enhancement indicated

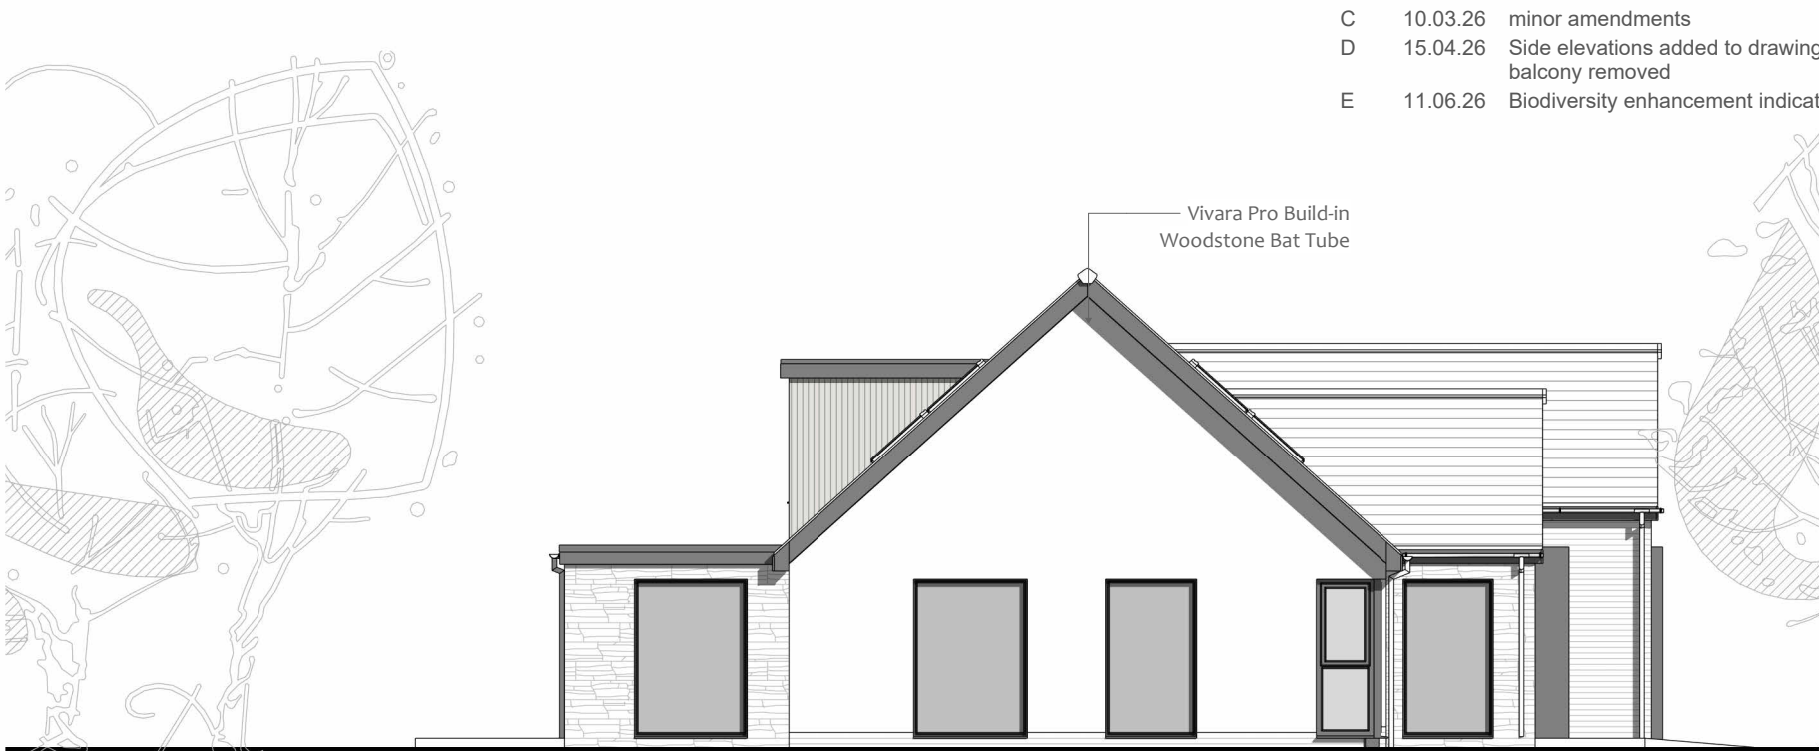

01 **Proposed Front Elevation**
1 : 100



02 **Proposed Side Elevation**
1 : 100



03 **Proposed Rear Elevation**
1 : 100



04 **Proposed Side Elevation**
1 : 100



05 **Proposed Front Context Elevation**
1 : 100

**CHAMBERLAIN
MOSS
KING**
architecture

97a Glebe Street | Penarth
Vale of Glamorgan | CF64 1EE

T. 02920 306400
www.chamberlainmossking.co.uk

Project	Lon Maes Du, Cefn Coed, Merthyr Tydfil,
Project number	-
Client	Mr & Mrs Hamer
Notes	Do not scale from this drawing. Use figured dimensions only, which are displayed in millimetres unless stated otherwise. The contractor is requested to check all dimensions before work is put in hand. Any discrepancies within the drawing should be reported prior to commencement of works. Copyright of this drawing belongs solely to CMKA Ltd. This drawing must only be used for the purpose for which it is supplied and its contents must not be reproduced for any purpose without written permission.

Title	Proposed Elevations
Drawing number	A0.6
Scale	1 : 100 at A2
Revision	E
Status	PLANNING
Drawn	
Date	12.03.26