




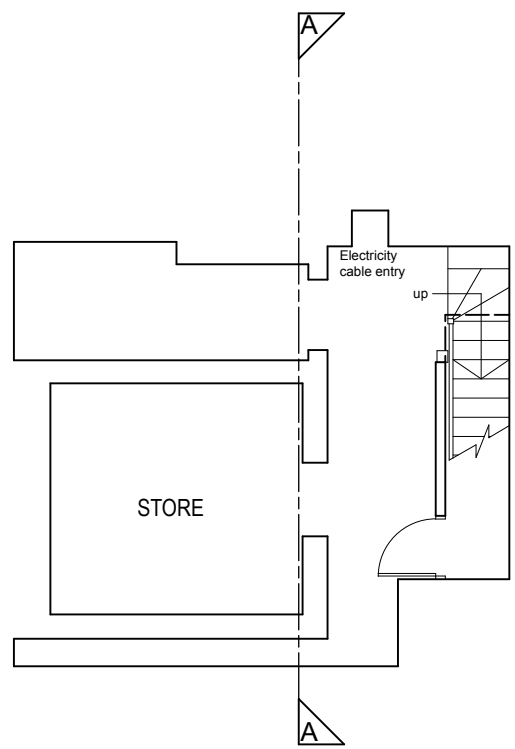


BASEMENT
1:100

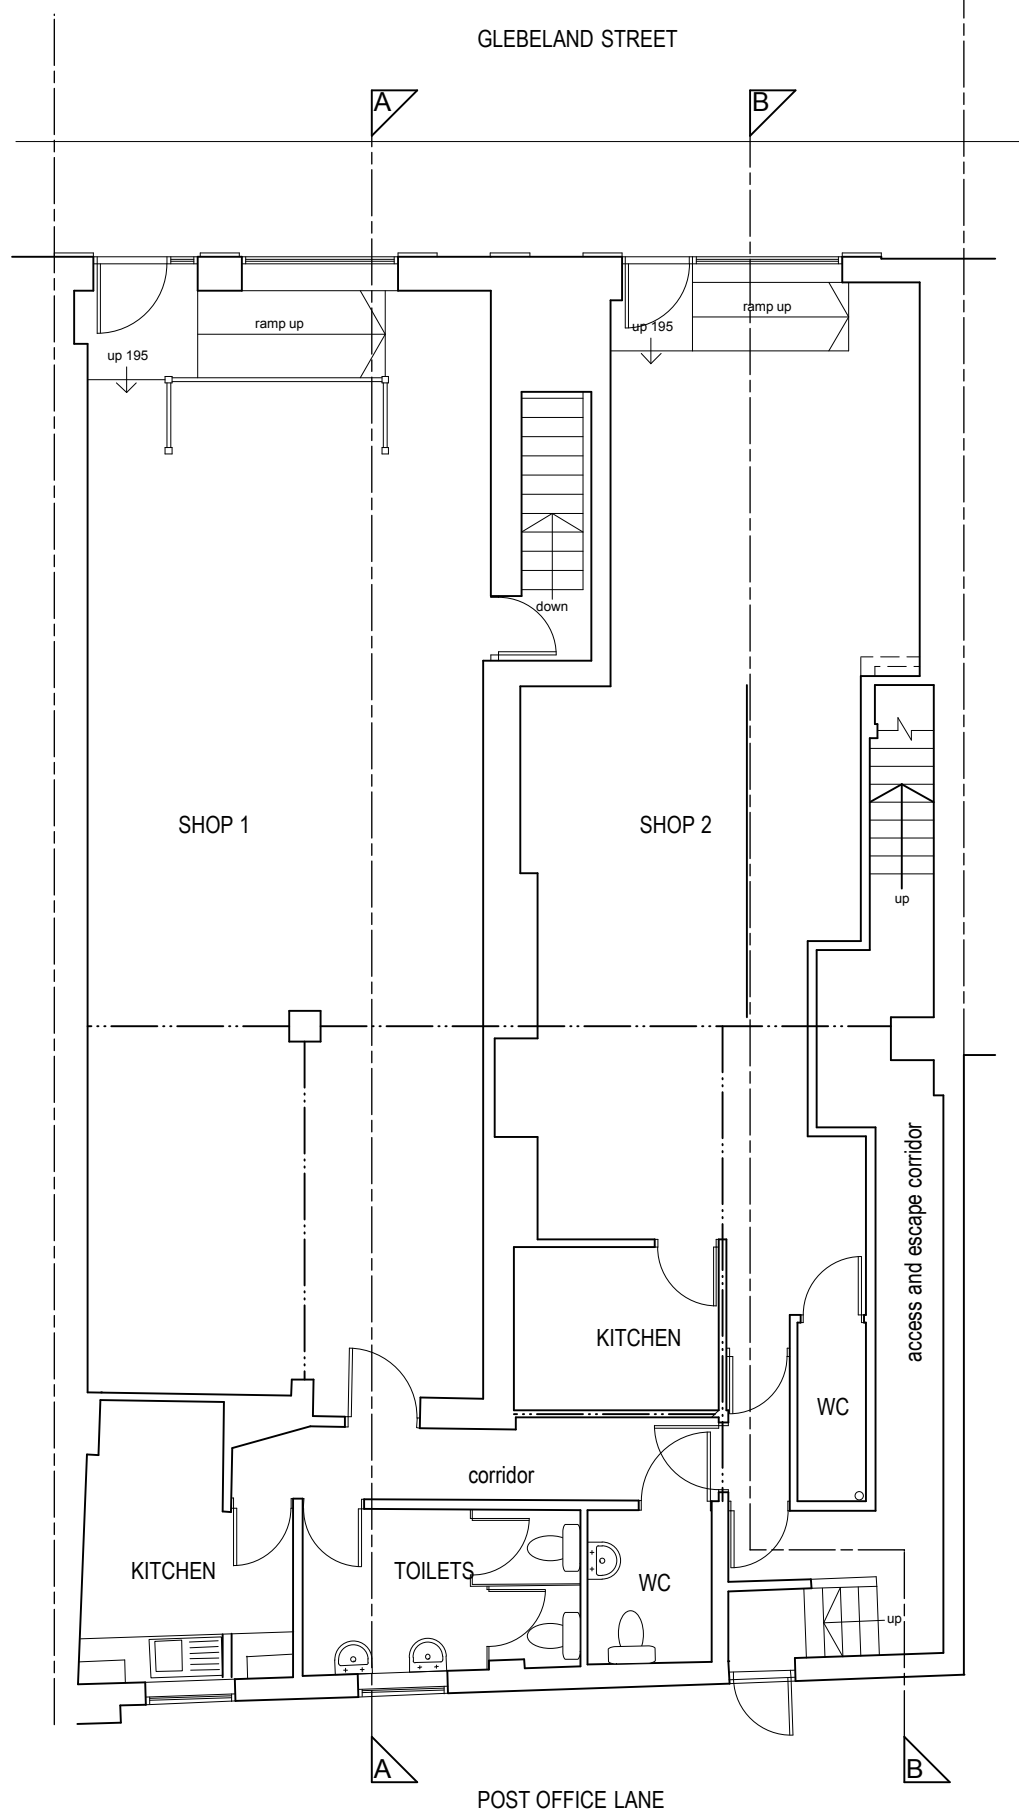


GROUND FLOOR
1:100

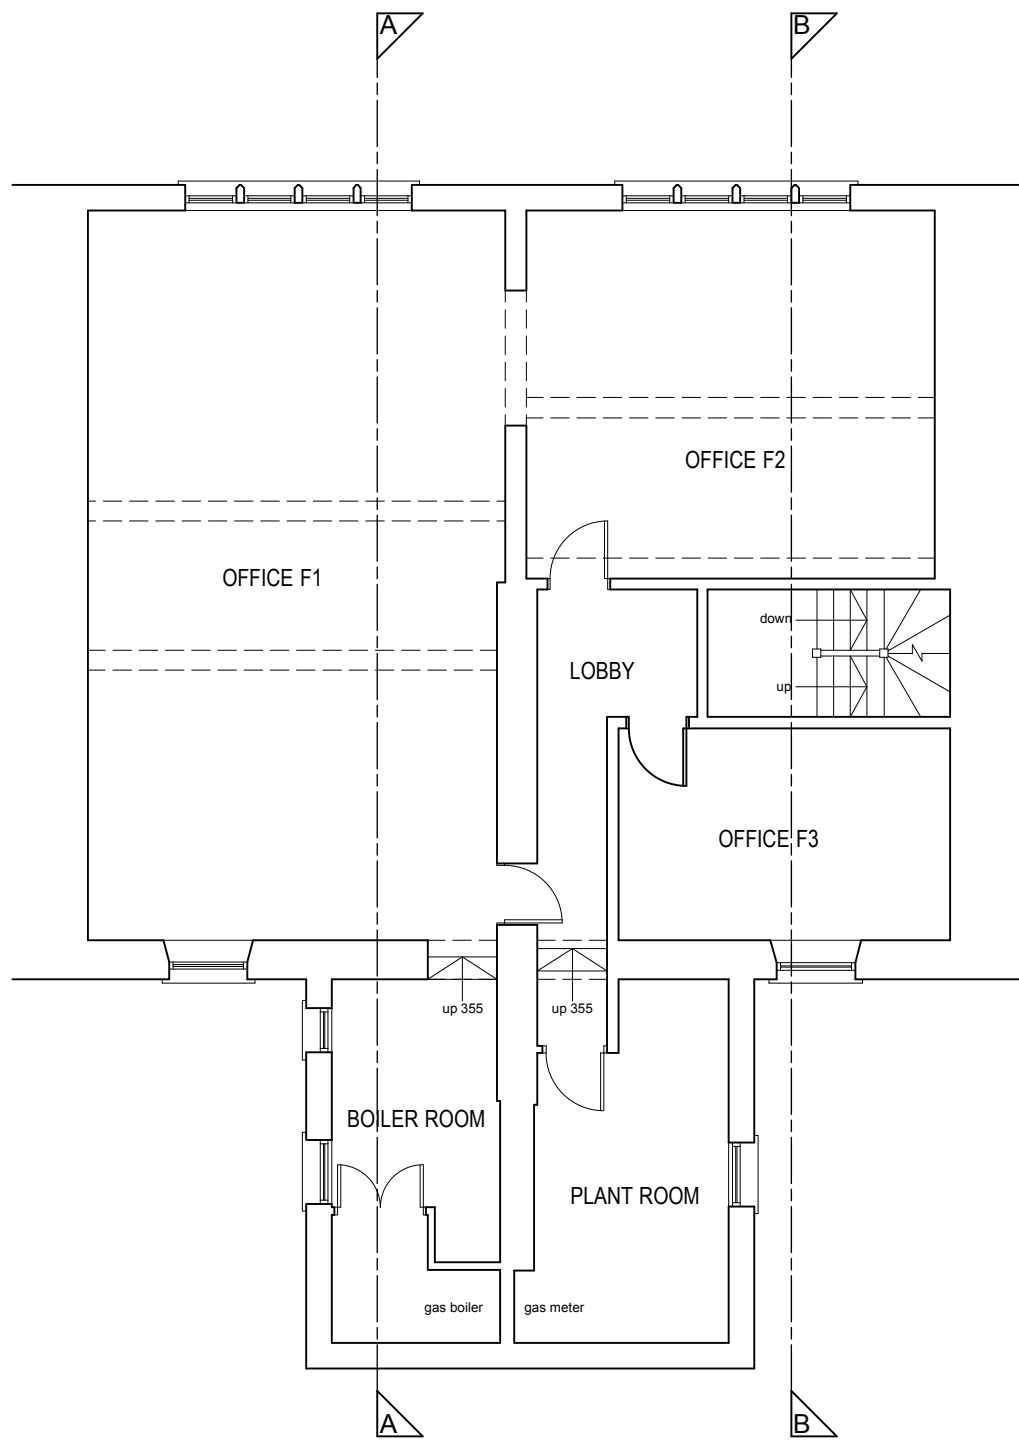


FIRST FLOOR
1:100

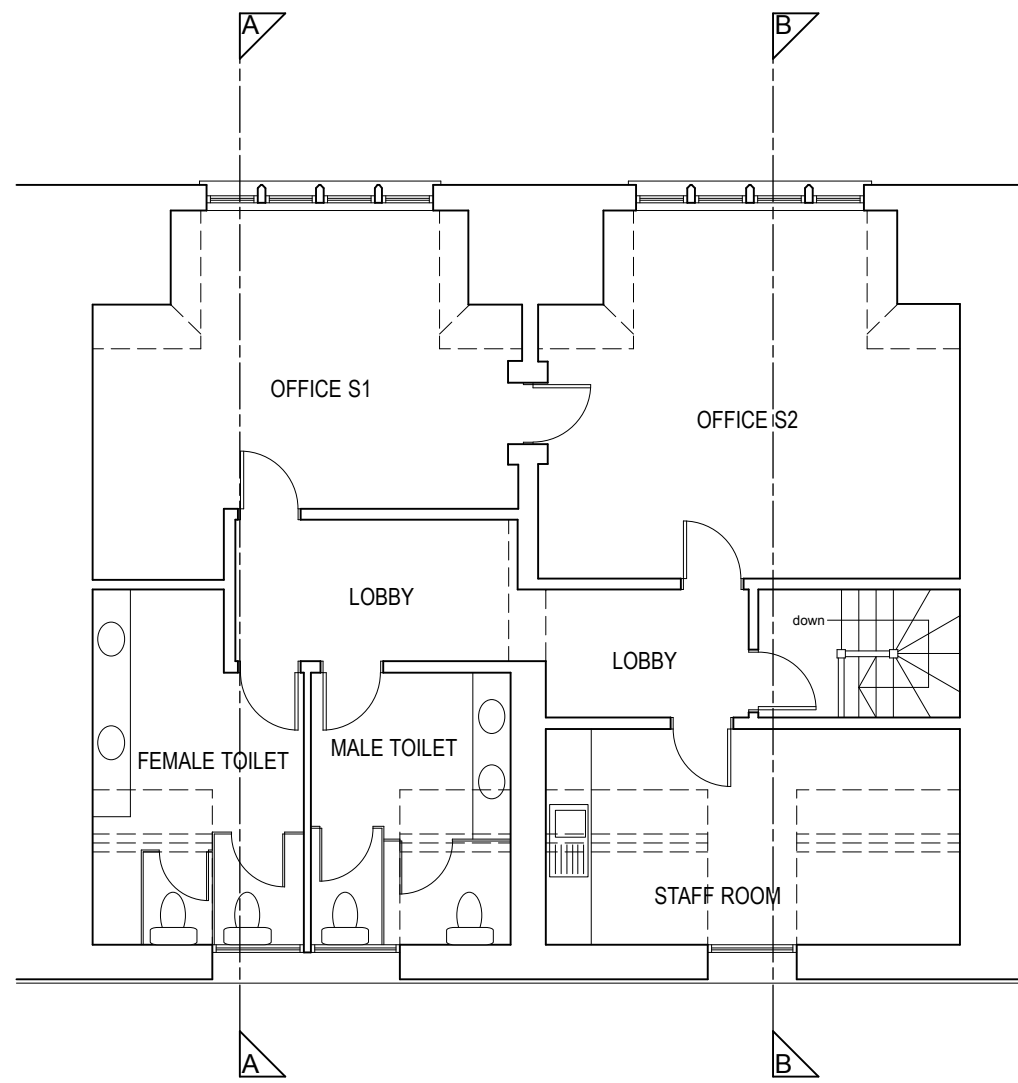


SECOND FLOOR
1:100

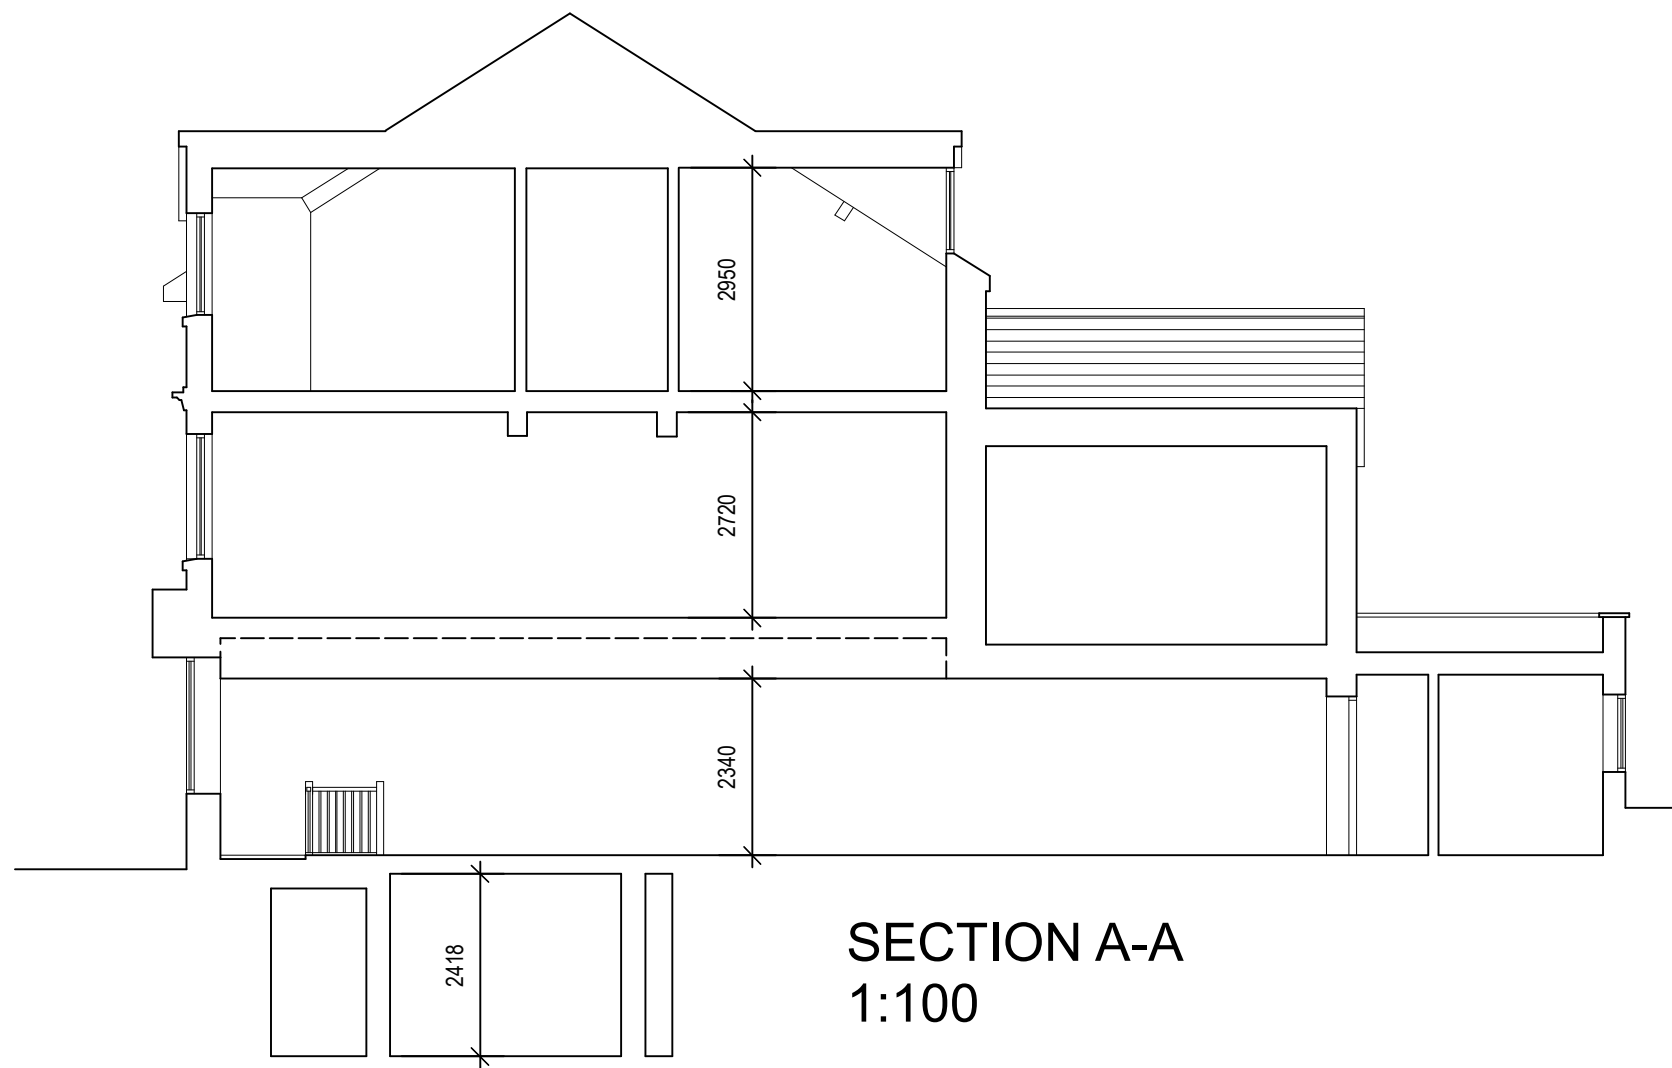


SECTION A-A
1:100

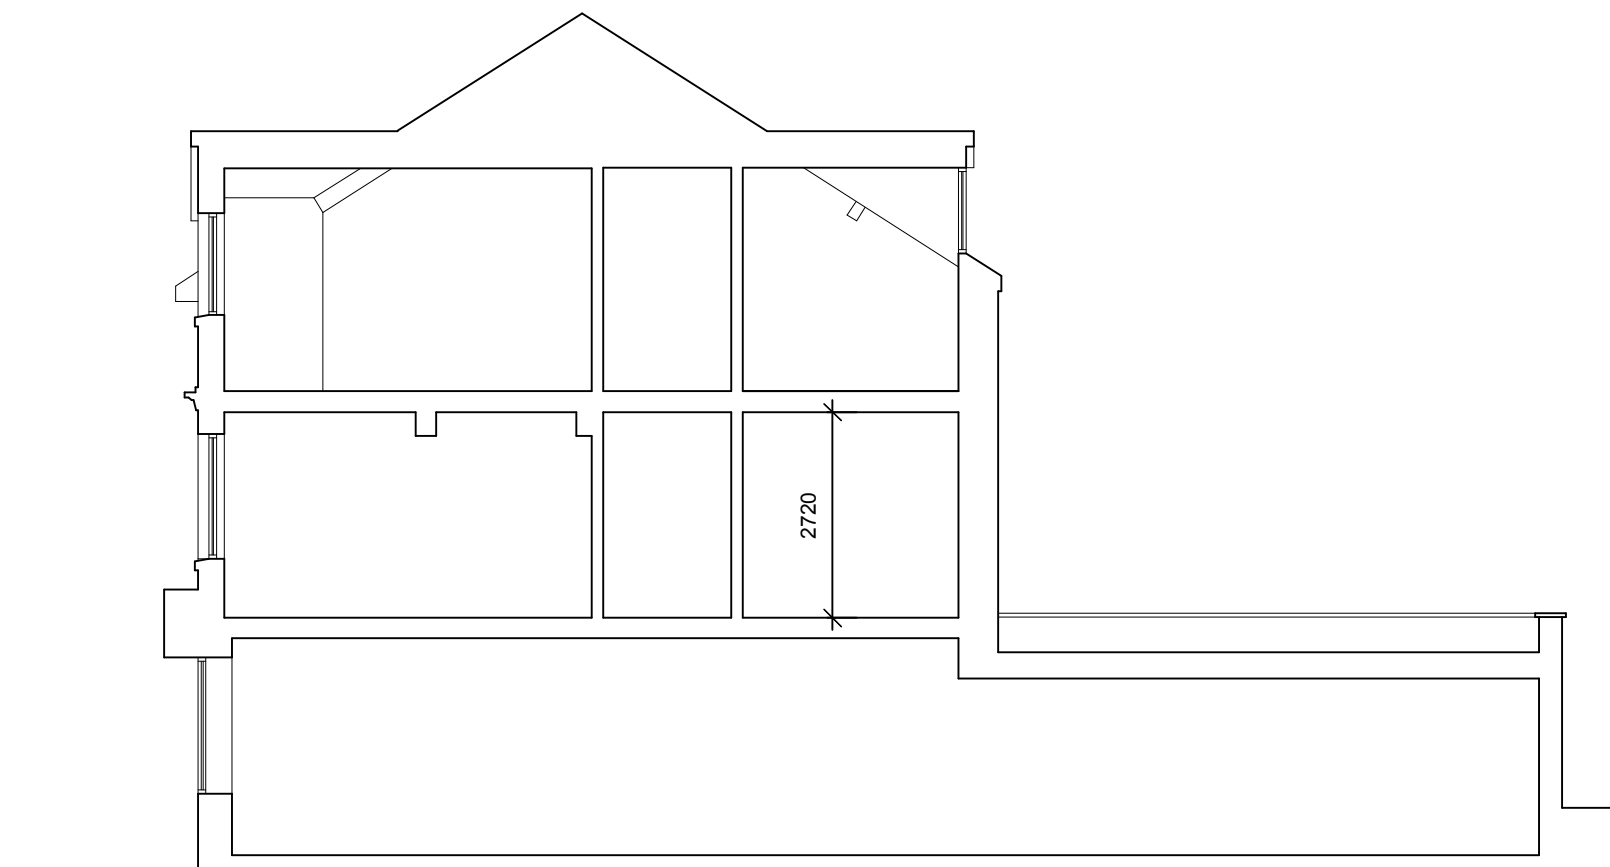


SECTION B-B
1:100

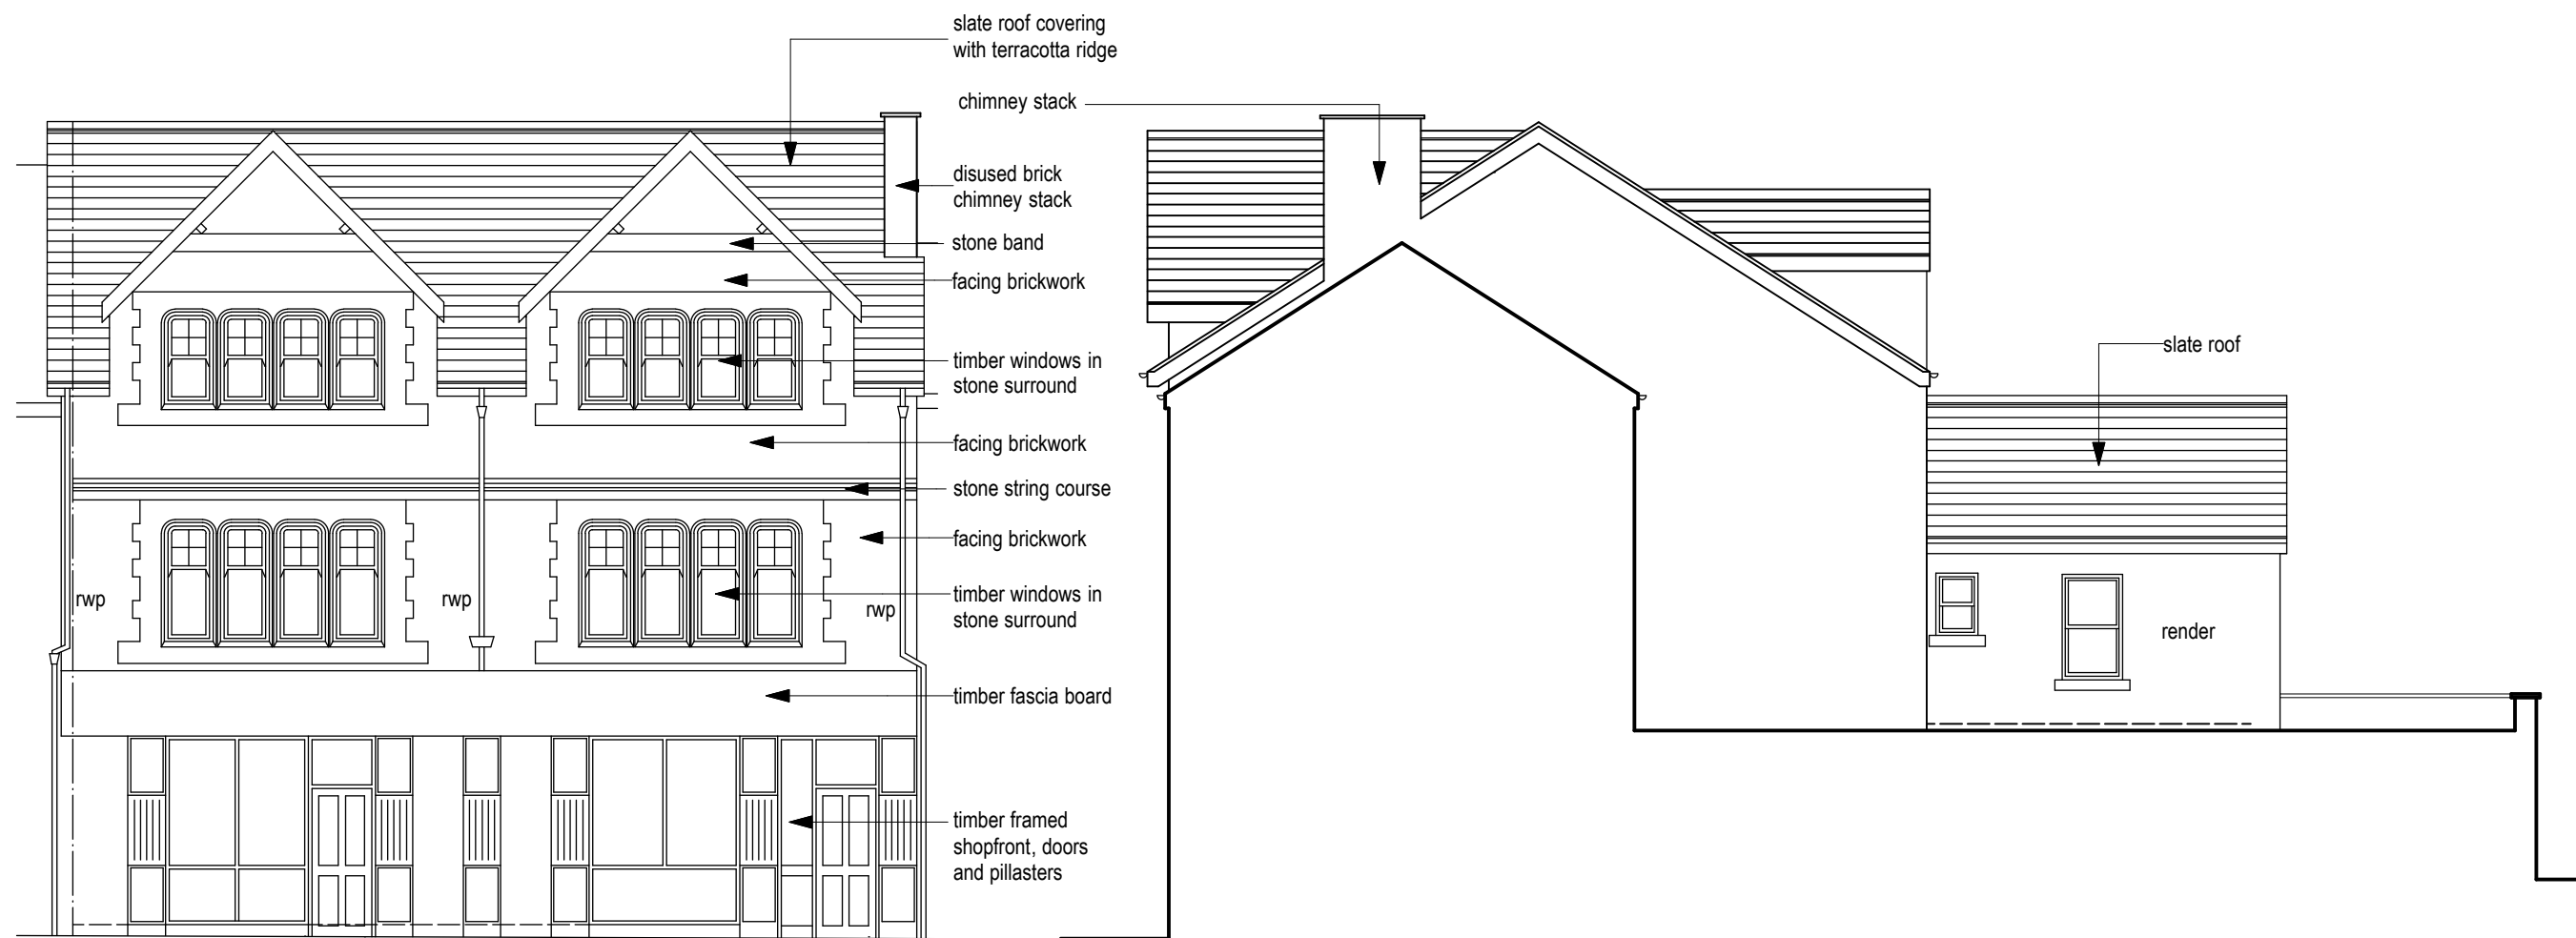

FRONT ELEVATION
1:100

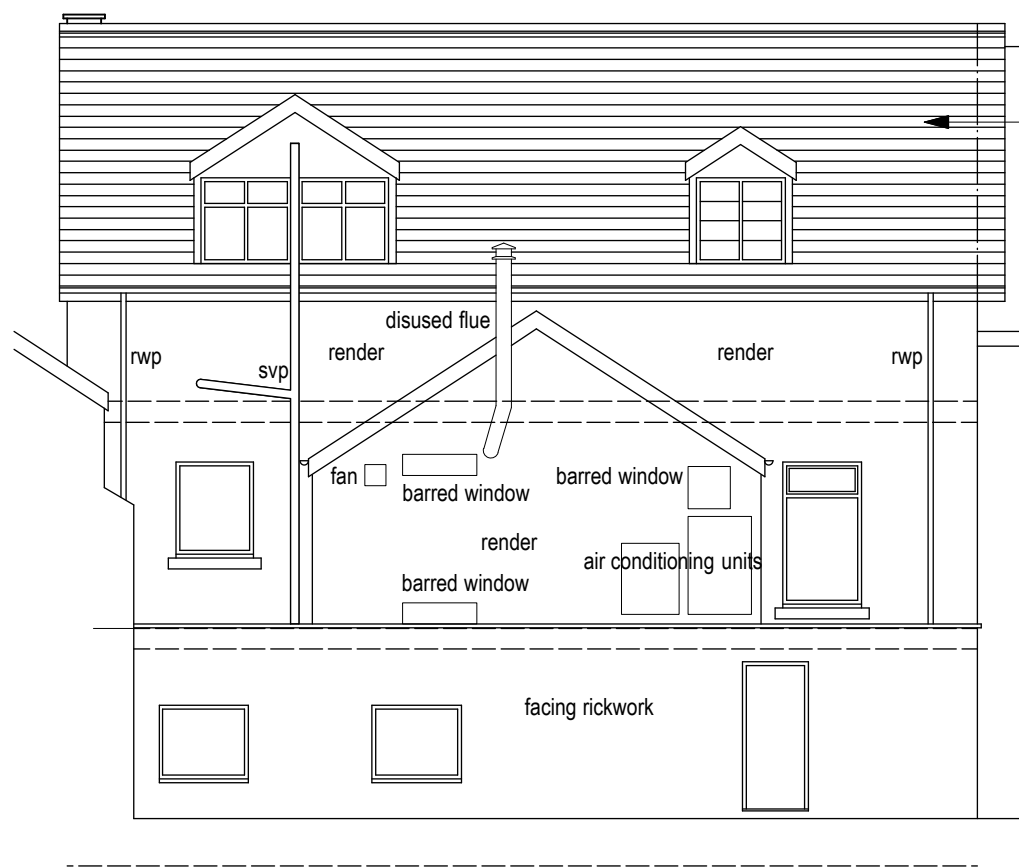

REAR ELEVATION
1:100

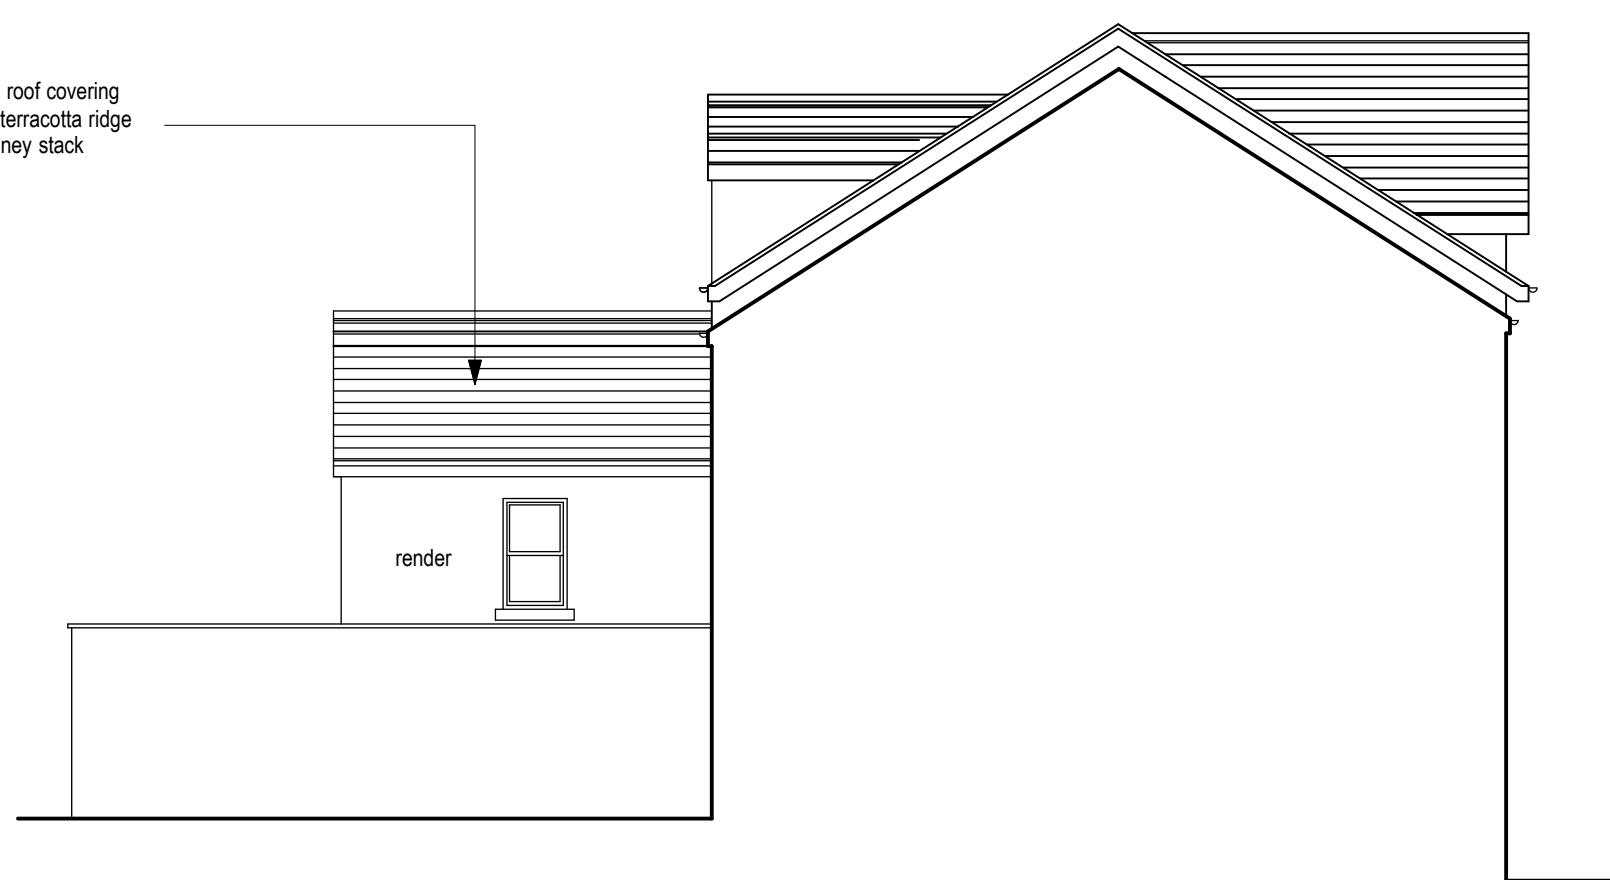

SIDE ELEVATION
1:100

This drawing, the works and concepts depicted are the copyright of Paul Overton Architects and may not be reproduced or made use of either directly or indirectly, without express written consent.

Do not scale off this drawing.

All heights, levels, sizes and dimensions to be checked on site before any work is undertaken.

PAUL OVERTON ARCHITECTS
57A HIGH STREET
MERTHYR TYDFIL
CF47 8UD

TEL: 01685 371184
MOB: 07829 699 282
paul@p-overton.co.uk

Client

GTH DEVELOPMENTS

Project

REFURBISHMENT
of
51/52 GLEBELAND STREET, MERTHYR TYDFIL

Drawing Title

SURVEY

CAD ref	Drawn
	MST

Date	Scale
June 2020	1:100 @ A1

Project No.	Drawing No.	Revision
9050	01	B

Revision A -22/6/20 - existing external finishes noted

Revision B -09/10/20 - additional section and side elevations added