





A 570.1 South East External Elevation - Entrance
SCALE 1:50 @ A1, 1:100 @ A3

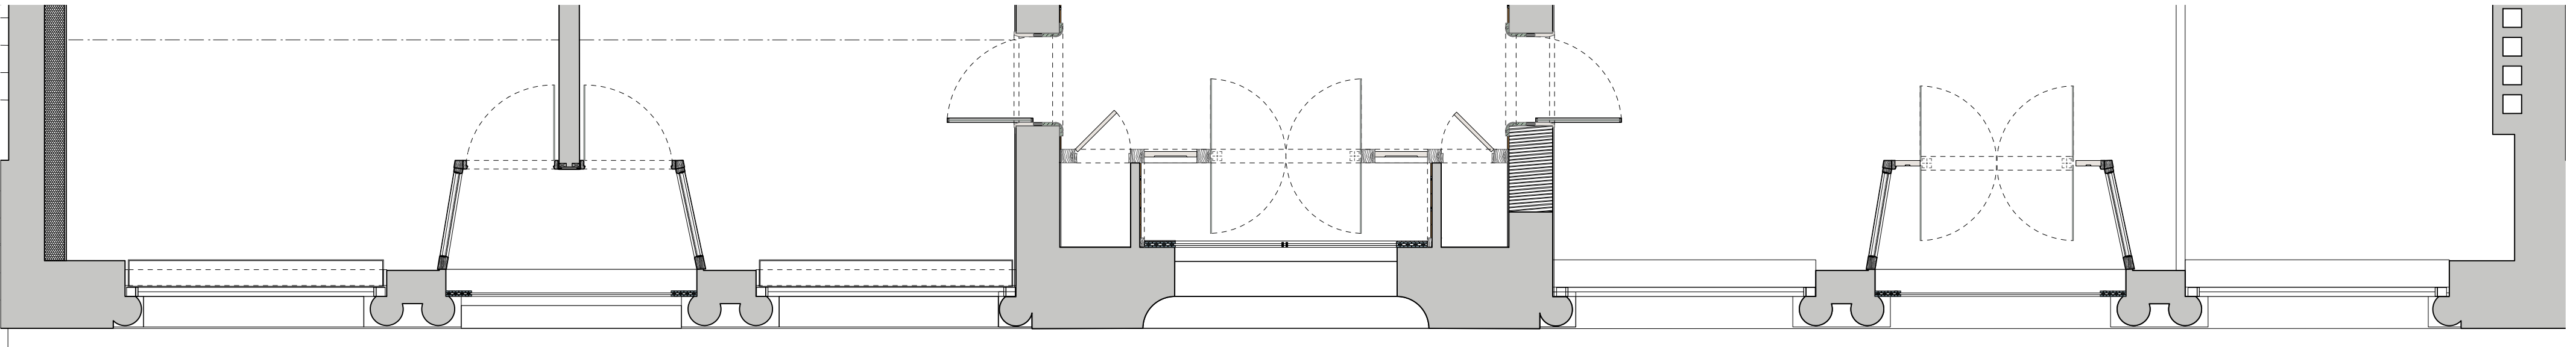

A 570.2 Ground Floor Plan
SCALE 1:50 @ A1, 1:100 @ A3

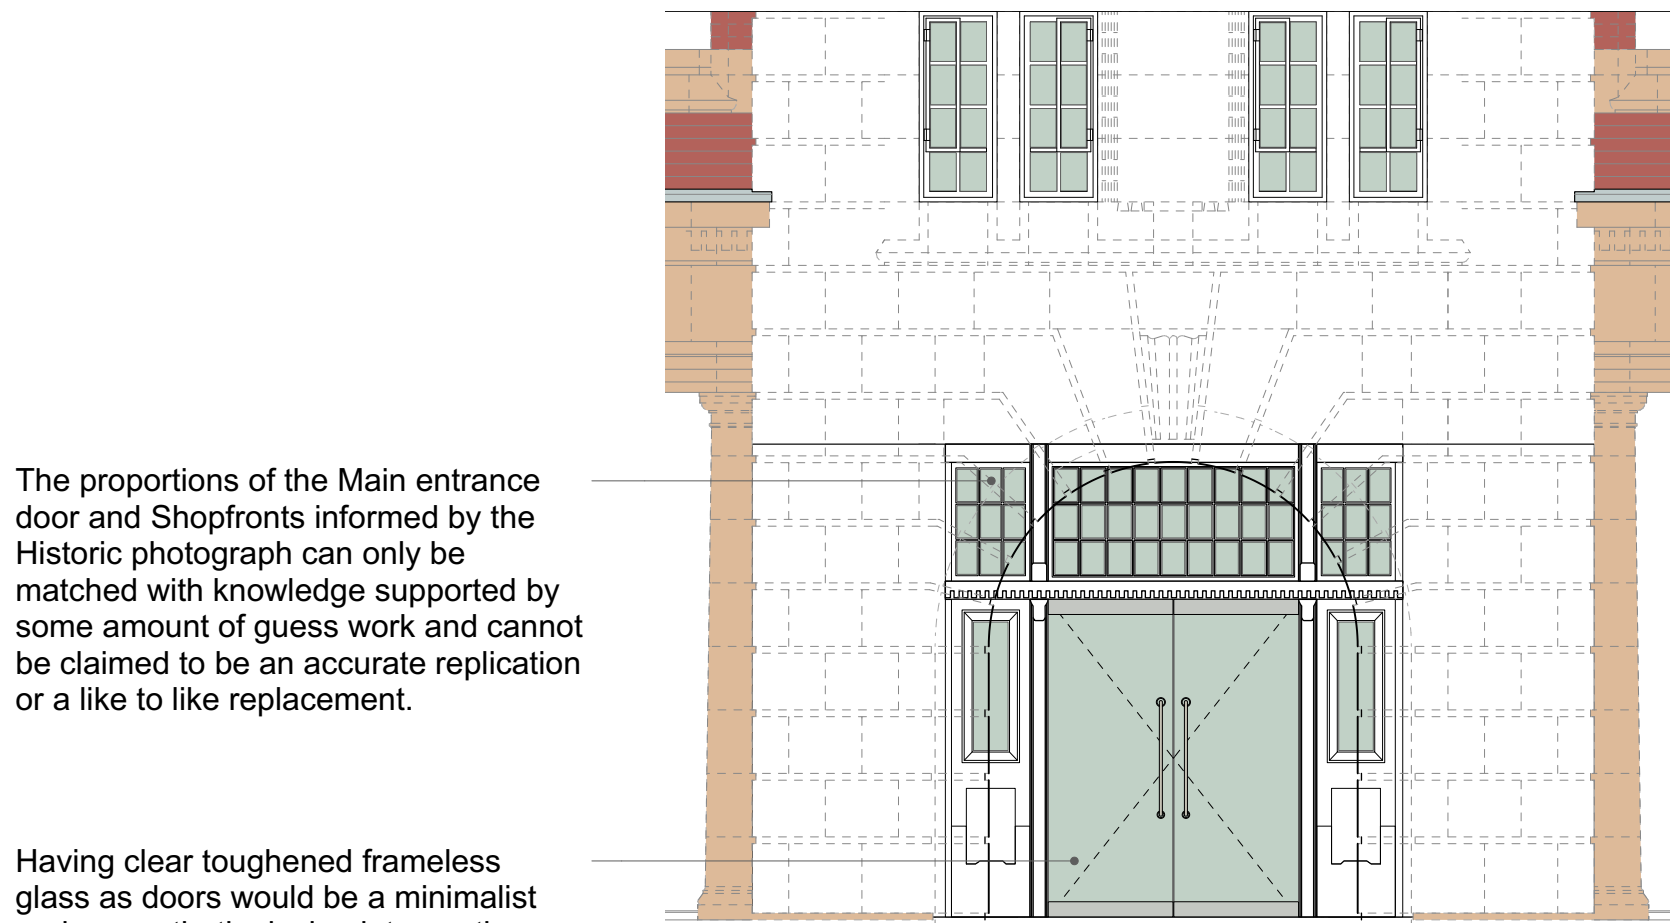

The proportions of the Main entrance door and Shopfronts informed by the Historic photograph can only be matched with knowledge supported by some amount of guess work and cannot be claimed to be an accurate replication or a like to like replacement.

Having clear toughened frameless glass as doors would be a minimalist and sympathetic design intervention as a part of restoration works carried out to the Historic YMCA building

A 570.3 Exterior Elevation - Central Entrance
SCALE 1:50 @ A1, 1:100 @ A3


Notes:

Responsibility is not accepted for errors made by others scaling from this drawing.

All construction information should be taken from figured dimensions only.
Dimensions are in millimetres unless otherwise stated.

All dimensions and conditions are to be checked on site prior to preparing drawings or commencing any work.

Any variations or supplementary drawings are to be approved by The Architect.

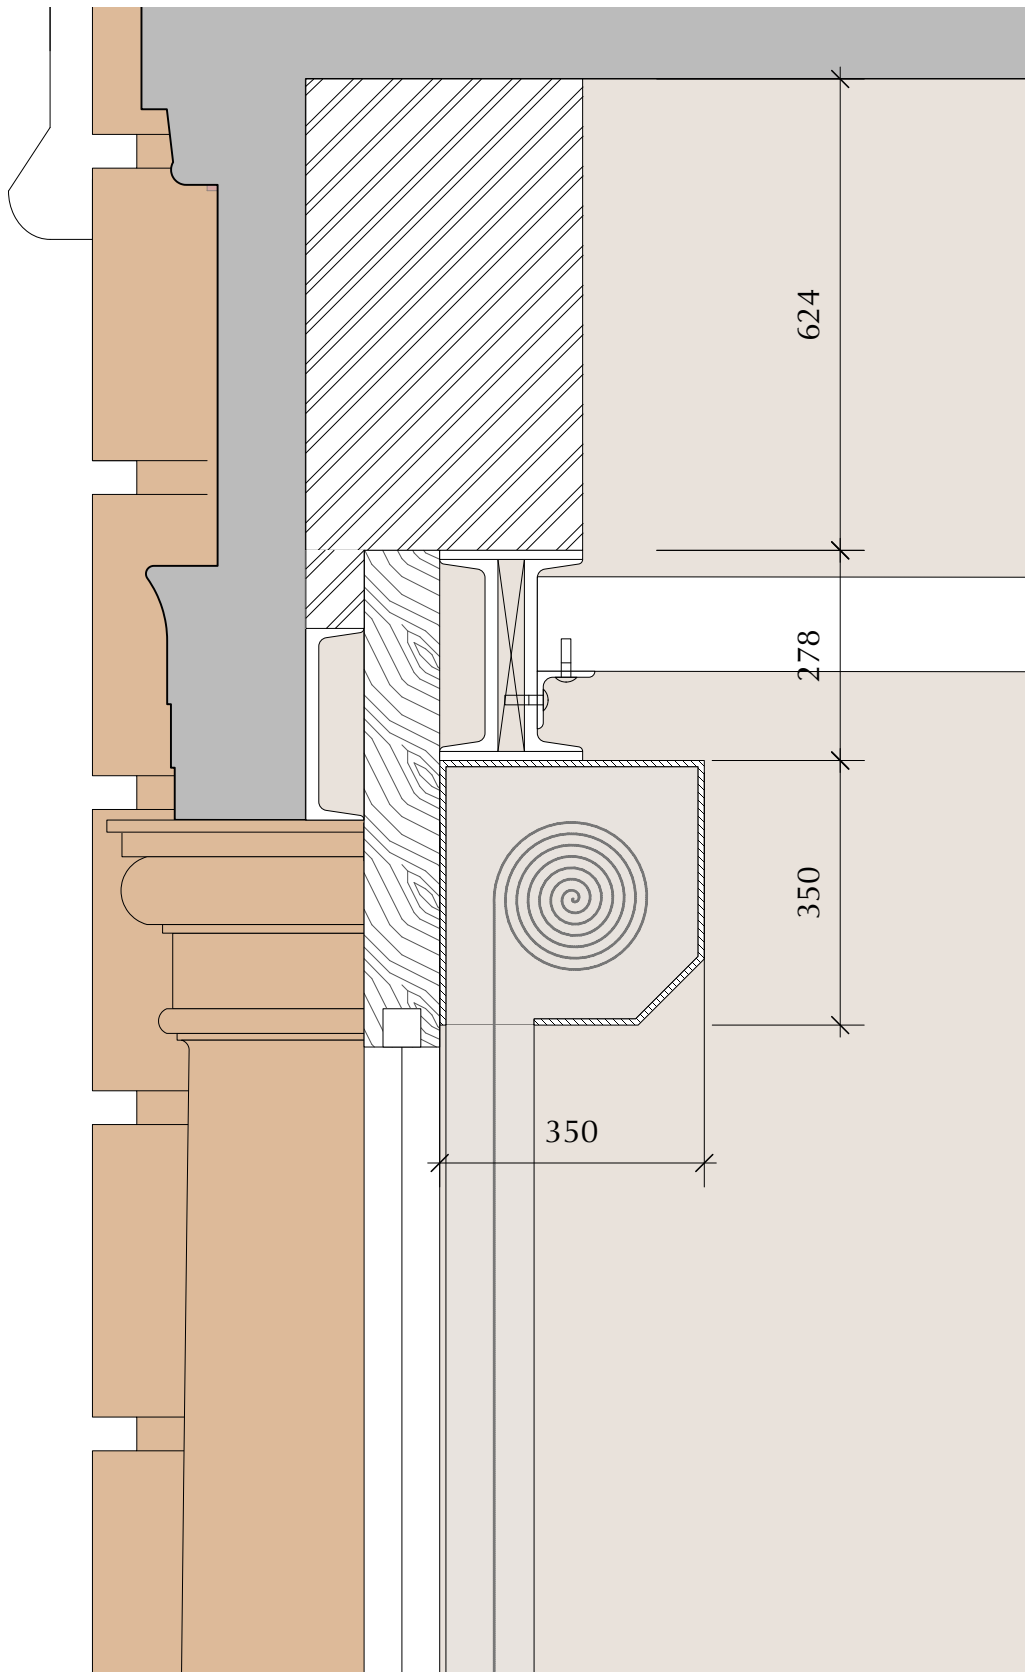

A 570.4 Detail - Internal Roller Shutter
SCALE 1:10 @ A1, 1:20 @ A3

A 18/12/20 Entrance door flank walls changed from solid to glazed.

NO.	DATE	REVISION
A	18/12/20	Entrance door flank walls changed from solid to glazed.

CLIENT	Merthyr Tydfil CBC
PROJECT	YMCA Merthyr Tydfil
DRAWING TITLE	South Elevation - Entrance & Shopfront 03
DRAWN/CHECKED	SK/KS
SCALE	Varies
DATE	June '16
DRAWING NO.	3510_A_570
REV.	A

DO NOT SCALE FOR CONSTRUCTION PURPOSES • ALL DIMENSIONS TO BE CHECKED ON SITE • NOTIFY ARCHITECT OF ALL DISCREPANCIES • THIS DRAWING IS COPYRIGHT

DAVIES SUTTON
ARCHITECTS
Penrhed Studios • Penrhed Street
Grangefield • Cardiff • CF11 7LJ
Tel: 029 2066 4455 • Fax: 029 2066 4411
E-mail: office@davies-sutton.co.uk
Web: www.davies-sutton.co.uk